


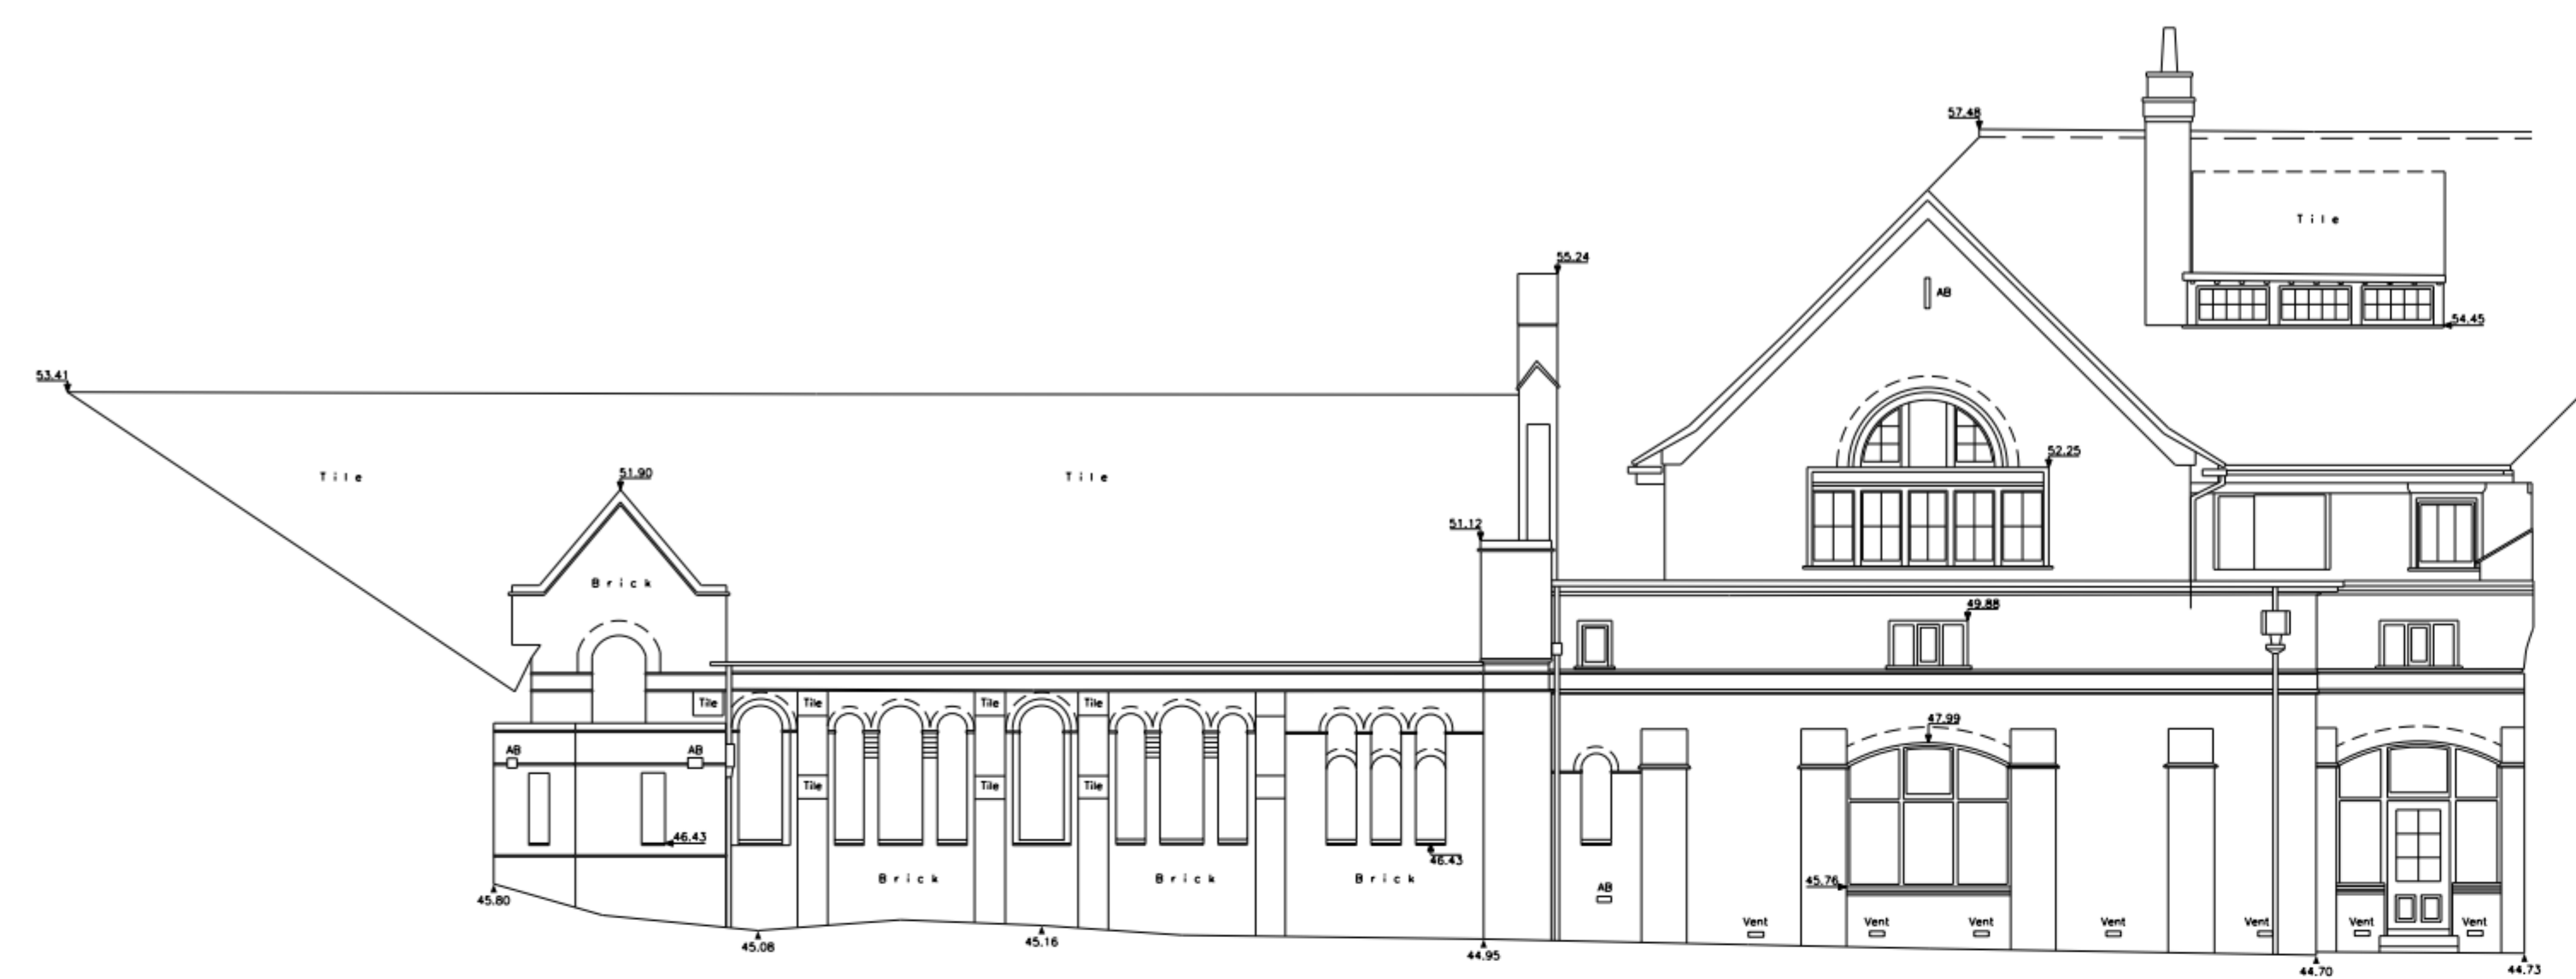


DATUM 40.000M

Elevation 1




DATUM 40.000M

Elevation 2

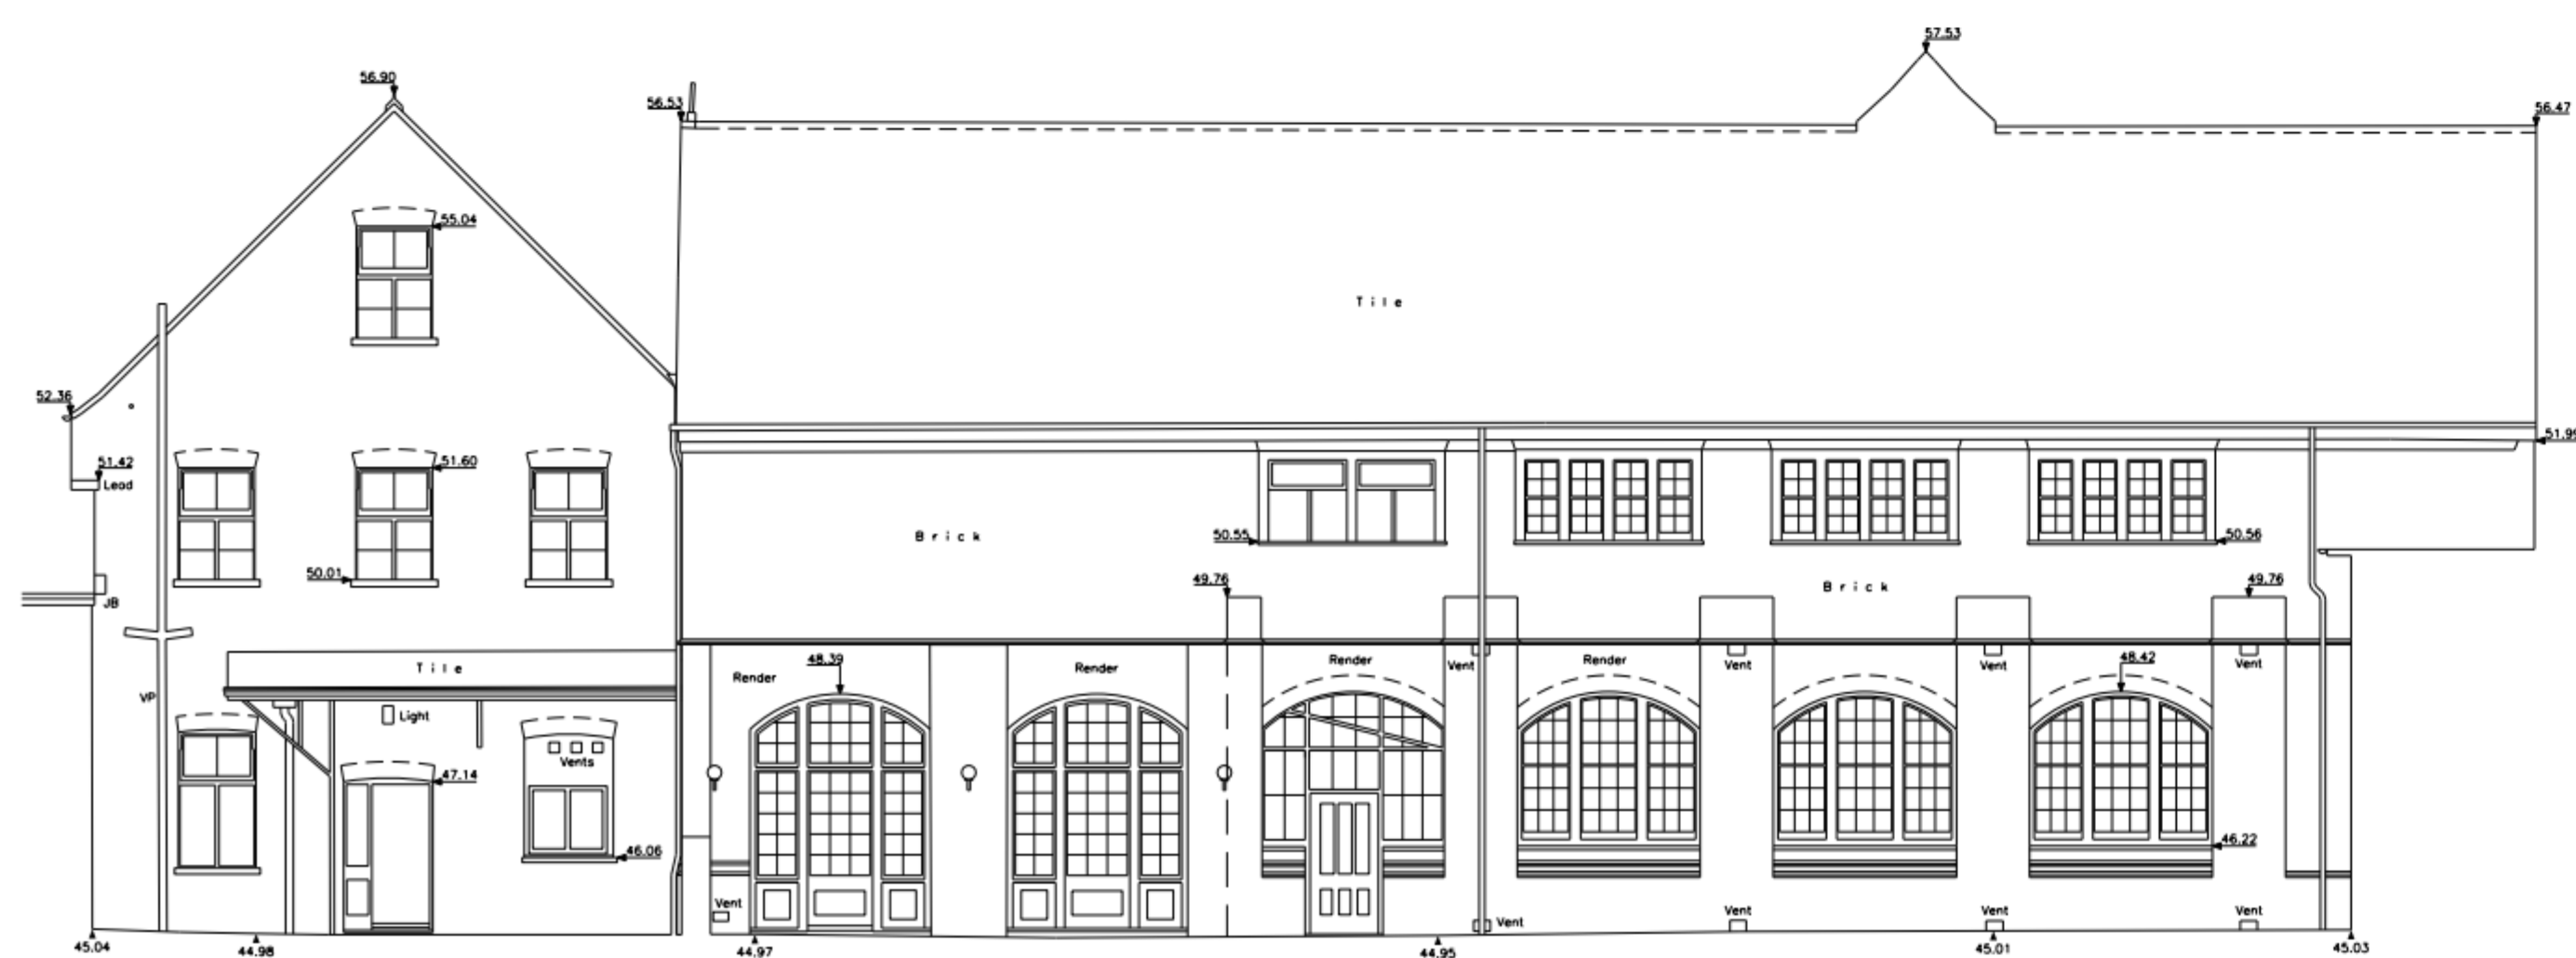

DATUM 40.000M

Elevation 3

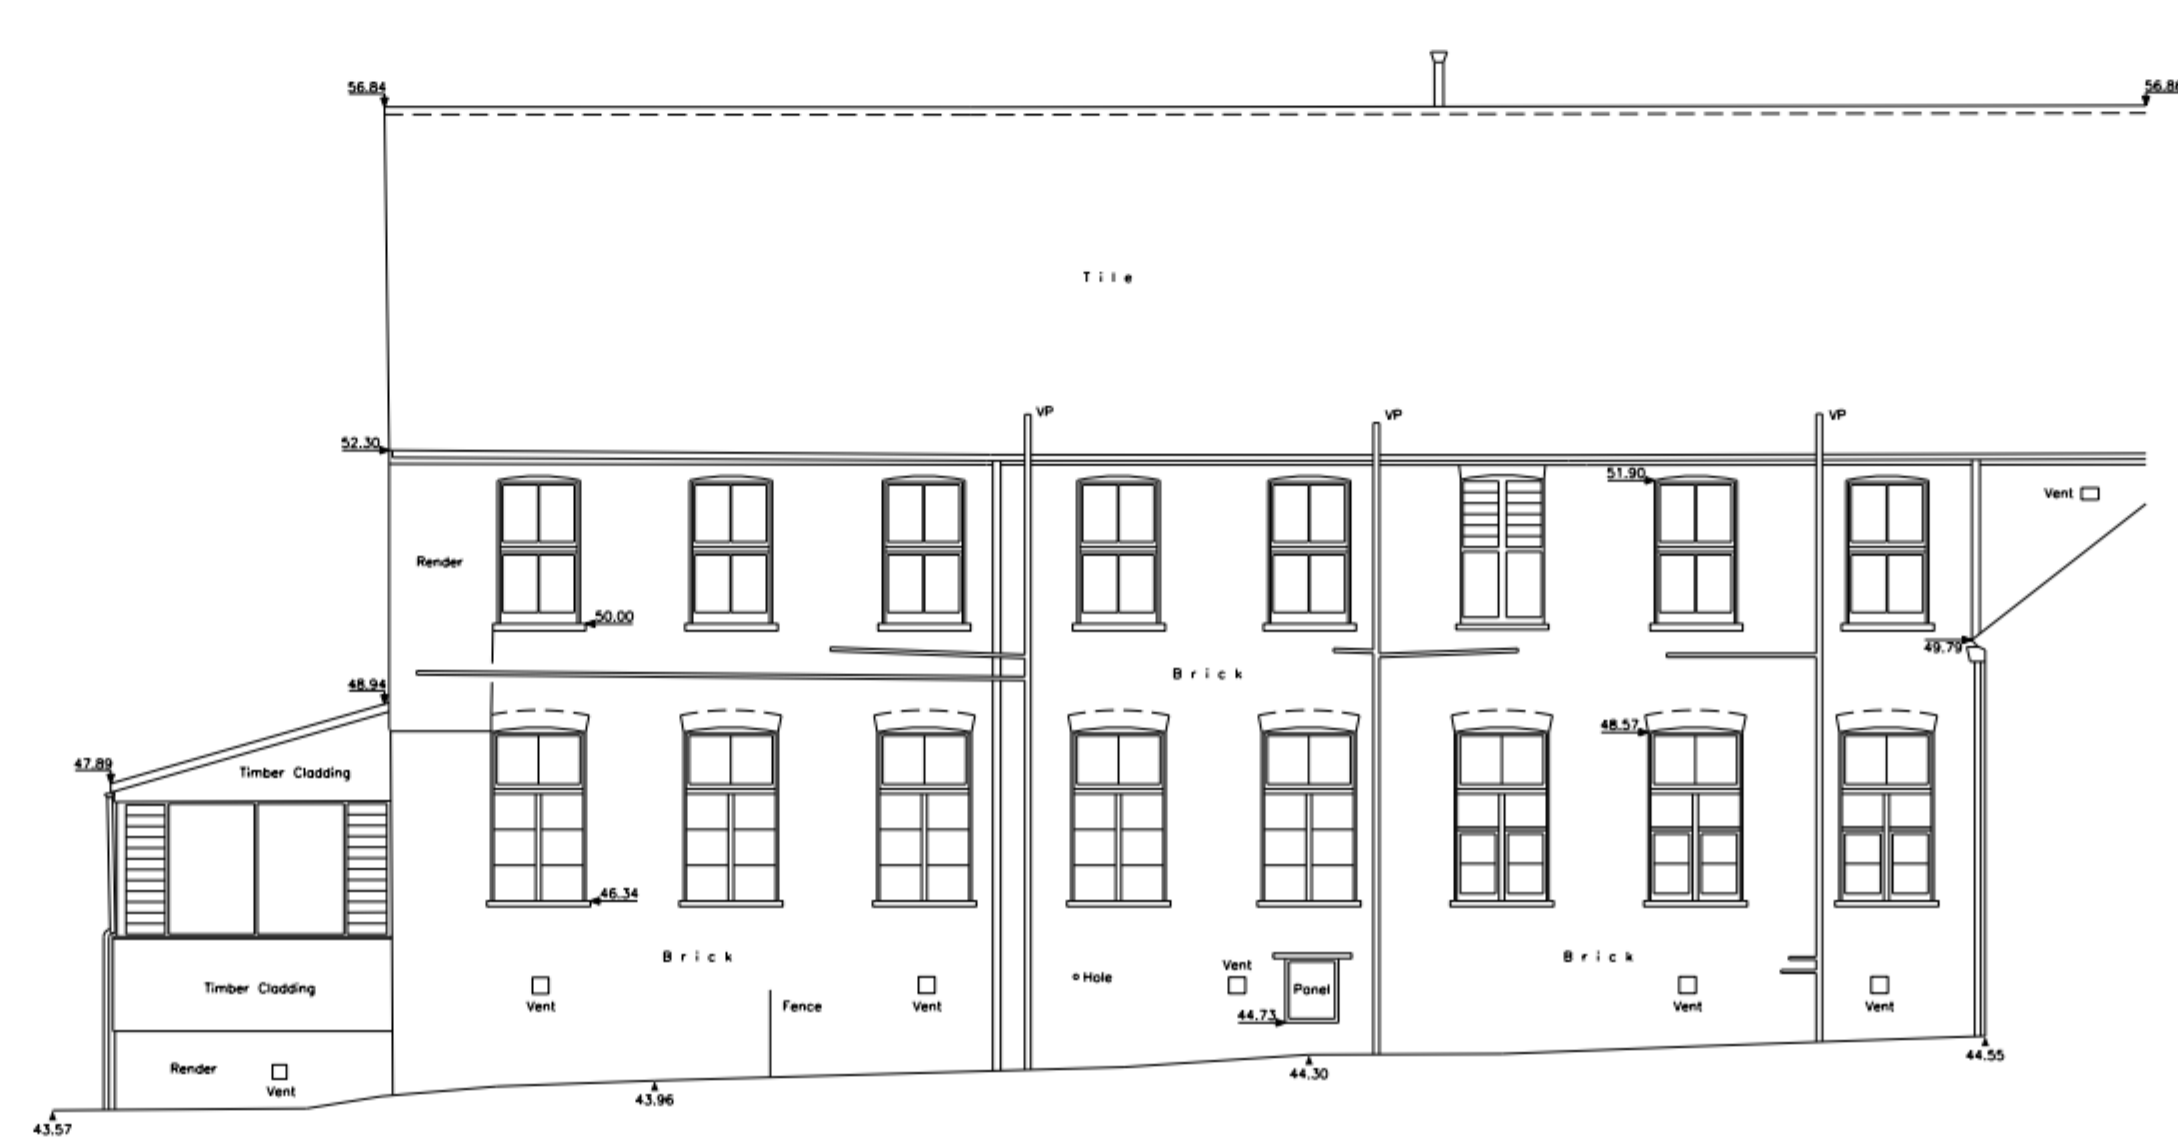


DATUM 40.000M

Elevation 4




DATUM 40.000M

Elevation 5

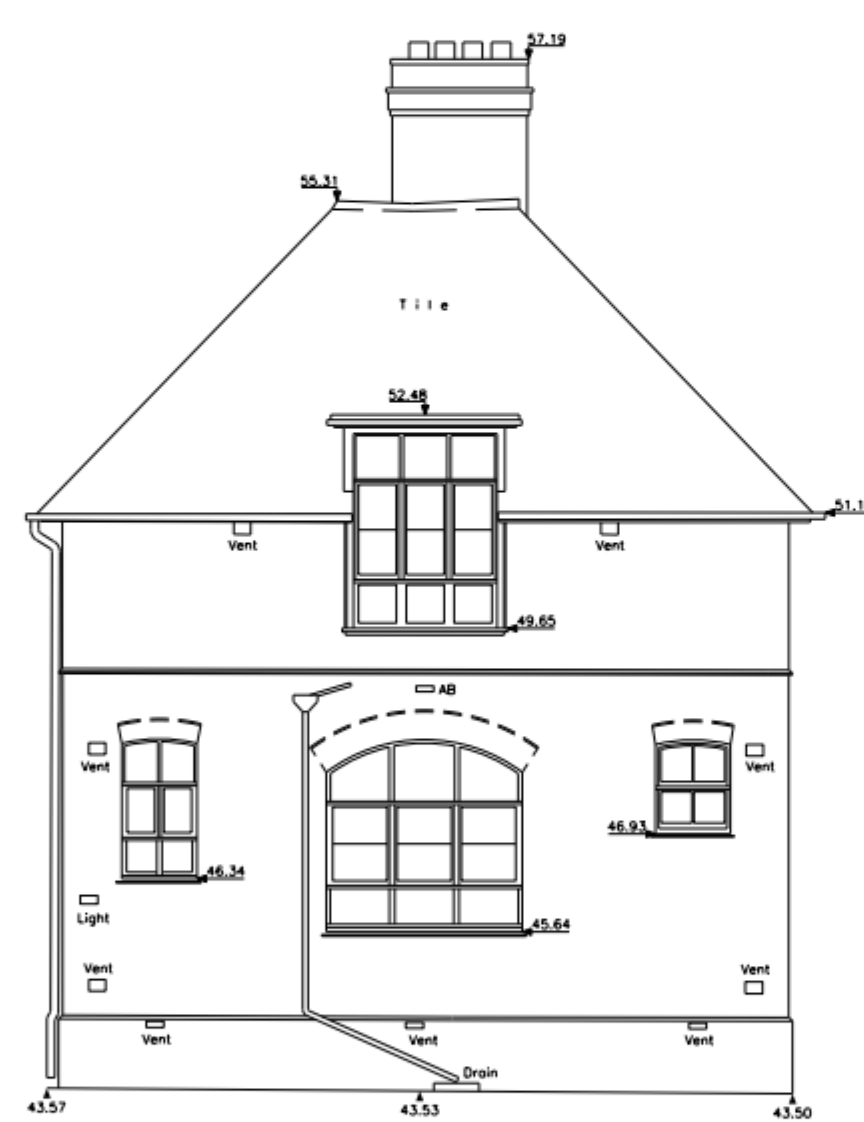

DATUM 40.000M

Elevation 6

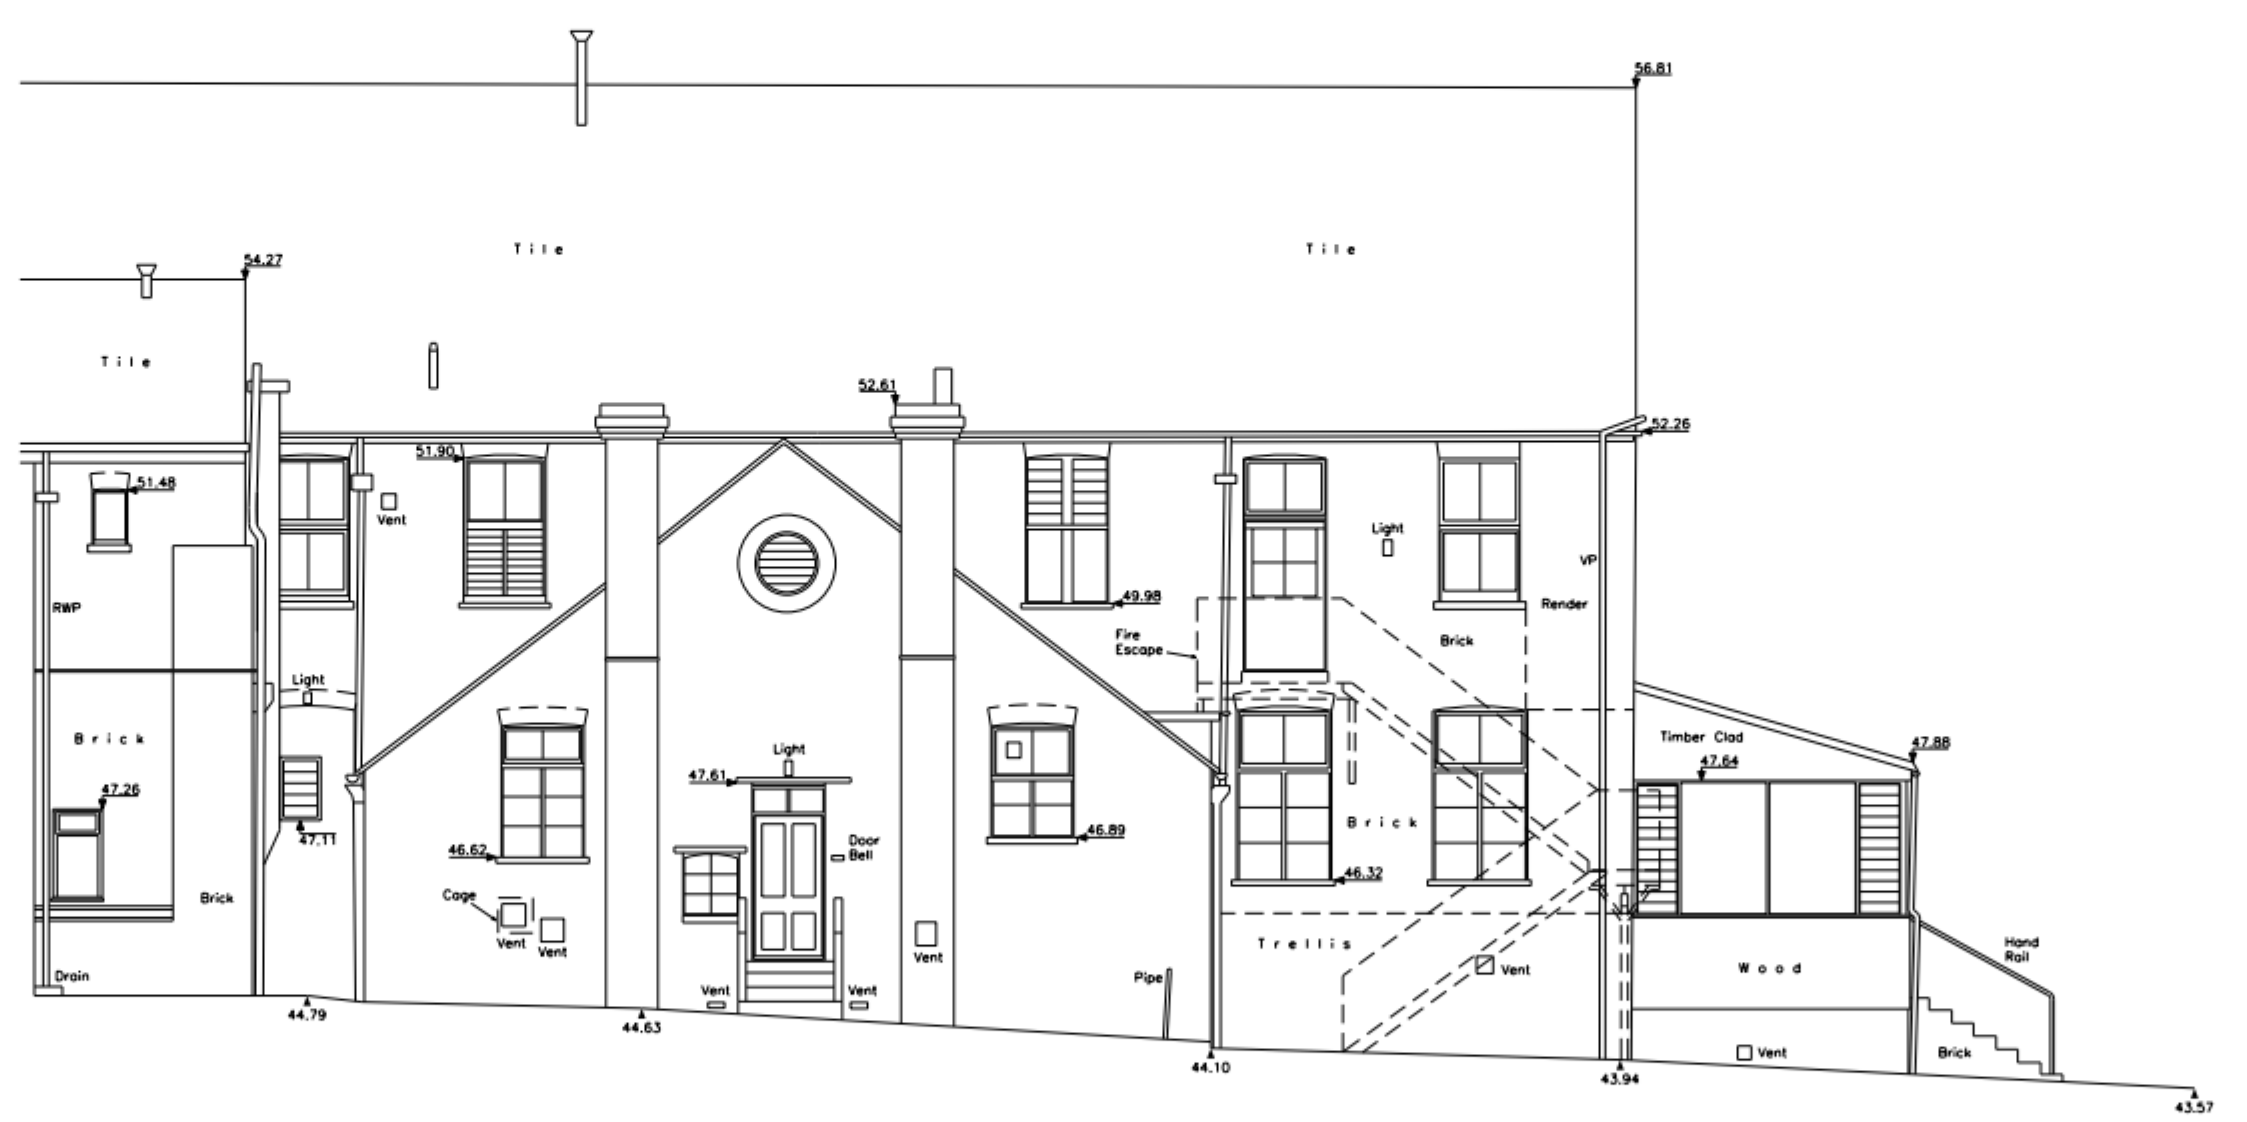

DATUM 40.000M

Elevation 7

Legend									

Slaps

Images

Building

Greenhouse

Open Sales

RETAINING WALL

SLOPING MACHINERY

Contours

Distance Survey Bench Mark


Temporary Bench Mark

Borehole

Indicative

E			
D			
C			
B			
A			
	DATE	AMENDMENTS	NAME

CLIENT	Adams Hendry 7 5t Peters Street Winchester Hants SO23 8BW		
	Church of the Sacred Heart Waterlooville Elevations 1 to 7		
TITLE	Elev1-7.Dwg / HLS0161	SHEET	SHEET 1 OF 3
ACAD FILE	May 2001	DRAWN BY	J.F.
DATE		CHECKED BY	D.B.
CHECKED BY	D.B.	SCALE	1:100
LEVEL DATUM	OSBM Ref. 50 Jubilee Road Val. 47.70m		

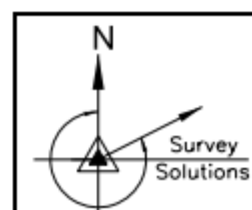

HAMPSHIRE LAND SURVEYS
Land, Building and Engineering Surveys

WALCON HOUSE
3 COCKERELL CLOSE
SEGENSWORTH WEST
FAREHAM, HAMPSHIRE
PO15 5SR

Tel. 01489 565558
Fax. 01489 565559
Mobile 0421 423330
E-Mail hamppls@aol.com