


- Construction Notes:
1. Do not scale from this drawing.
 2. All dimensions in metres.
 3. All levels relate to ordnance datum.

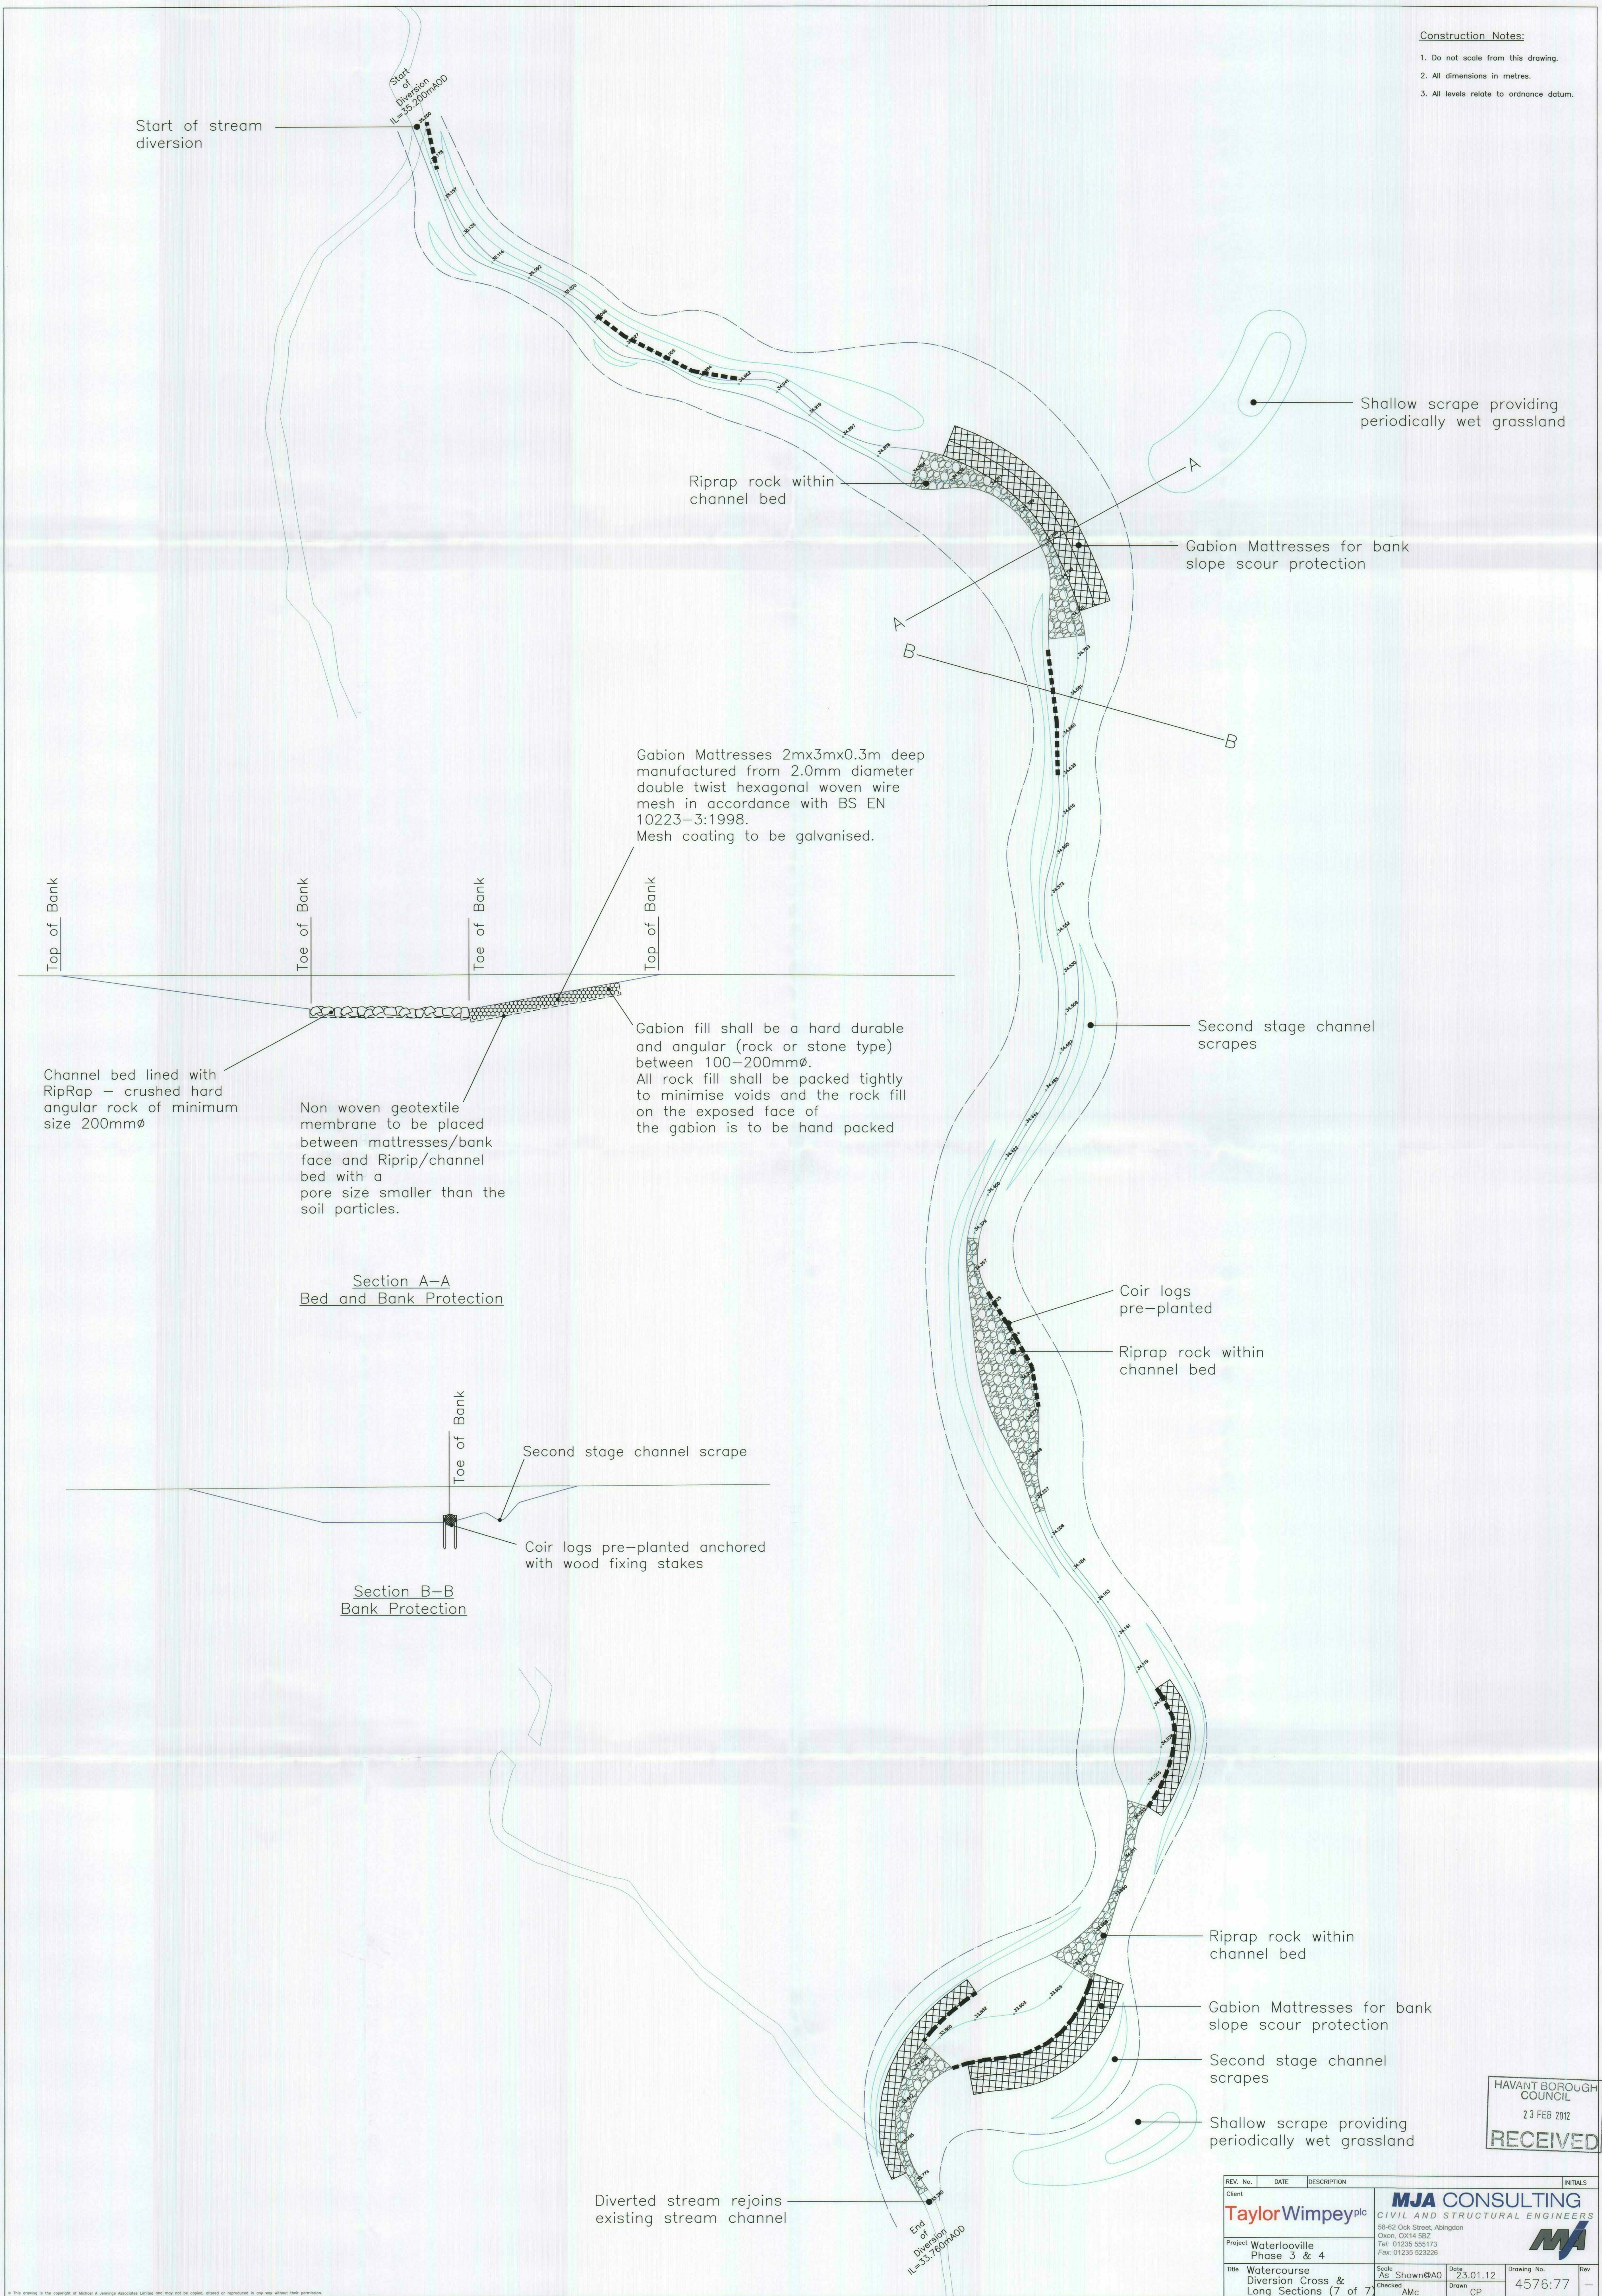

HAVANT BOROUGH COUNCIL
23 FEB 2012
RECEIVED

REV. No.	DATE	DESCRIPTION	INITIALS
Client			
Project			
Title			
Scale			
Checked			
Drawn			
Drawing No.			
Rev			

Taylor Wimpey plc

MJA CONSULTING
CIVIL AND STRUCTURAL ENGINEERS
58-62 Oak Street, Abingdon
Oxon, OX14 5BZ
Tel: 01235 555173
Fax: 01235 523208

Watercourse Diversion Cross & Long Sections (7 of 7)

Scale: As Shown @ A0
Date: 23.01.12
Drawing No.: 4576:77