Site Survey 1:250

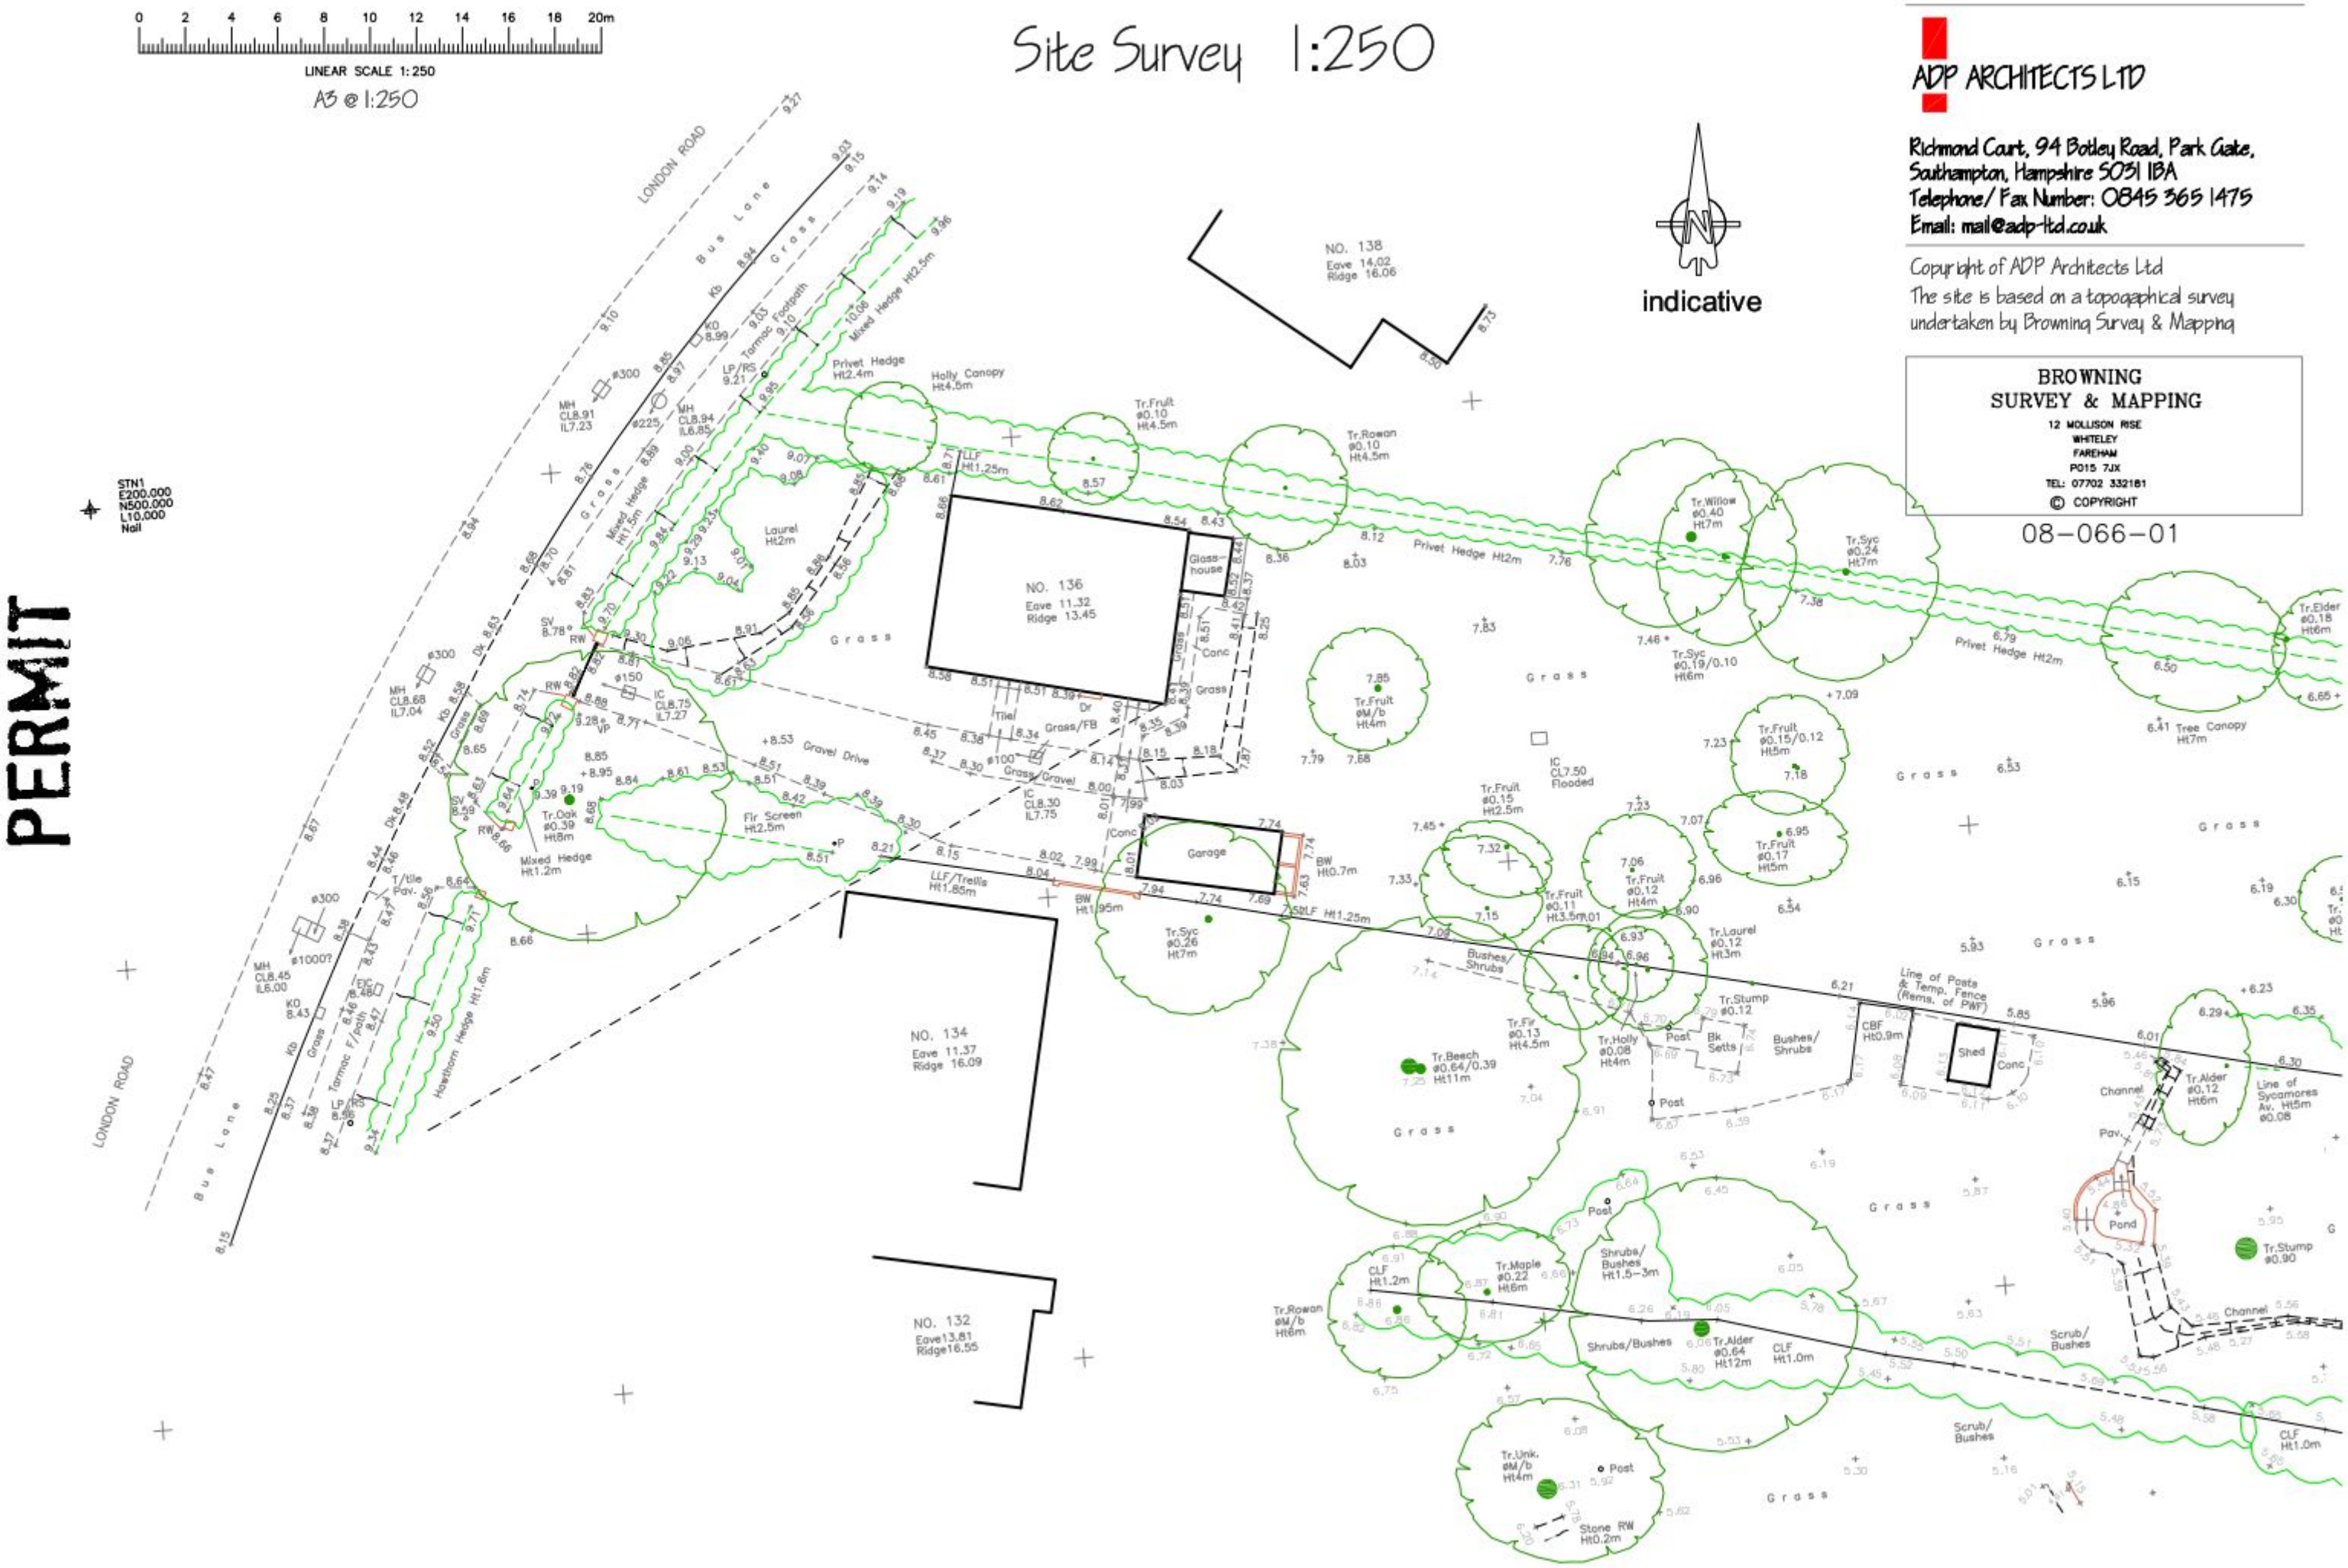

PERMIT

ADP ARCHITECTS LTD

Richmond Court, 94 Botley Road, Park Gate,
Southampton, Hampshire SO31 1BA
Telephone/ Fax Number: 0845 365 1475
Email: mail@adp-ltd.co.uk

Copyright of ADP Architects Ltd

The site is based on a topographical survey undertaken by Browning Survey & Mapping

BROWNING
SURVEY & MAPPING
12 MOLLISON RISE
WHITELEY
FAREHAM
PO15 7JX
TEL: 07702 332181
© COPYRIGHT

08-066-01

5 Flats ¤ 136 London Road ¤ Waterlooville ¤ Mr F Galloway ¤ 1344/ SO1