


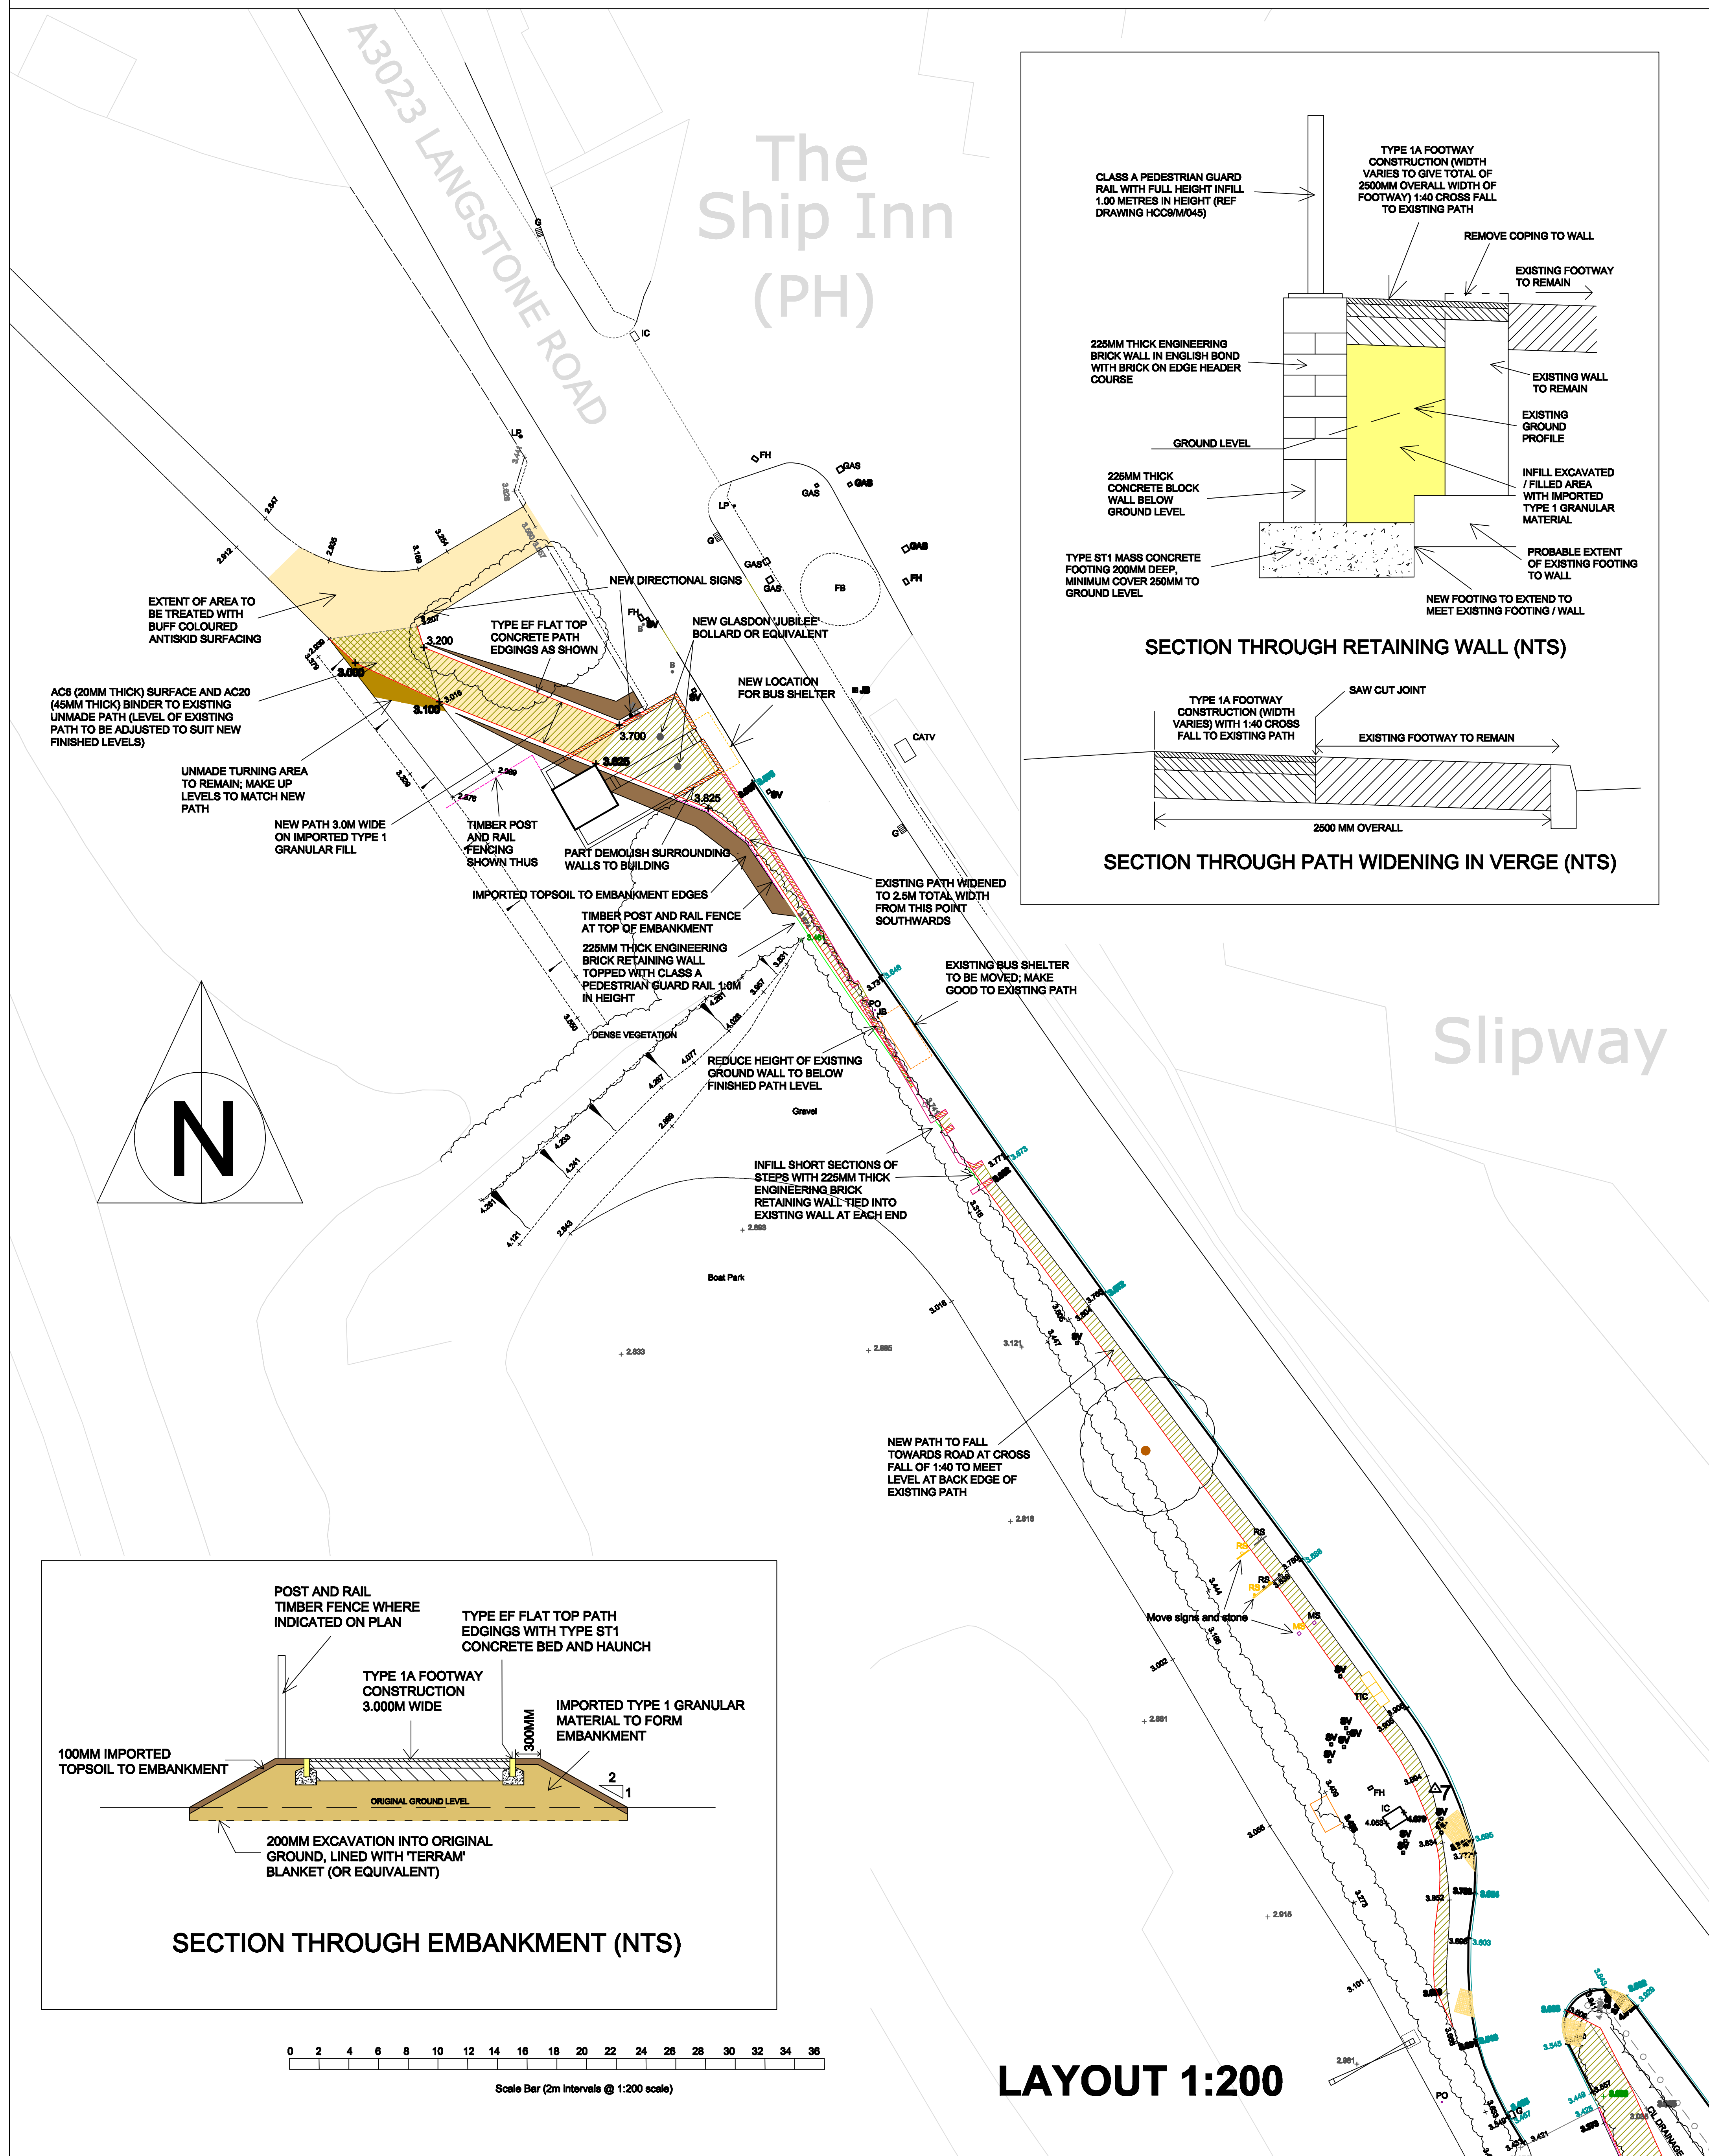

Reproduced from the Ordnance Survey Digital Data with the permission of the Controller of HMSO, Crown Copyright Reserved 2011, Licence No LA100019217



Civic Offices, Civic Centre Road,
Havant, Hants. PO9 2AX
Telephone: (023) 9247 4174
Email: enquiries@havant.gov.uk
Internet: www.havant.gov.uk

TITLE			
HAYLING BILLY NORTH END (NORTH) PROPOSED WORKS			
DRAWN BY		SM / SS	DRG No. TI_11_07/003B
DATE		12 DEC 2011	DIR NAME
SCALE		1:200 @ A1	CAD NAME

B	A	REV	DESCRIPTION	DATE	INITIALS
12.12	30.10	SM	UPDATED DESIGN		