


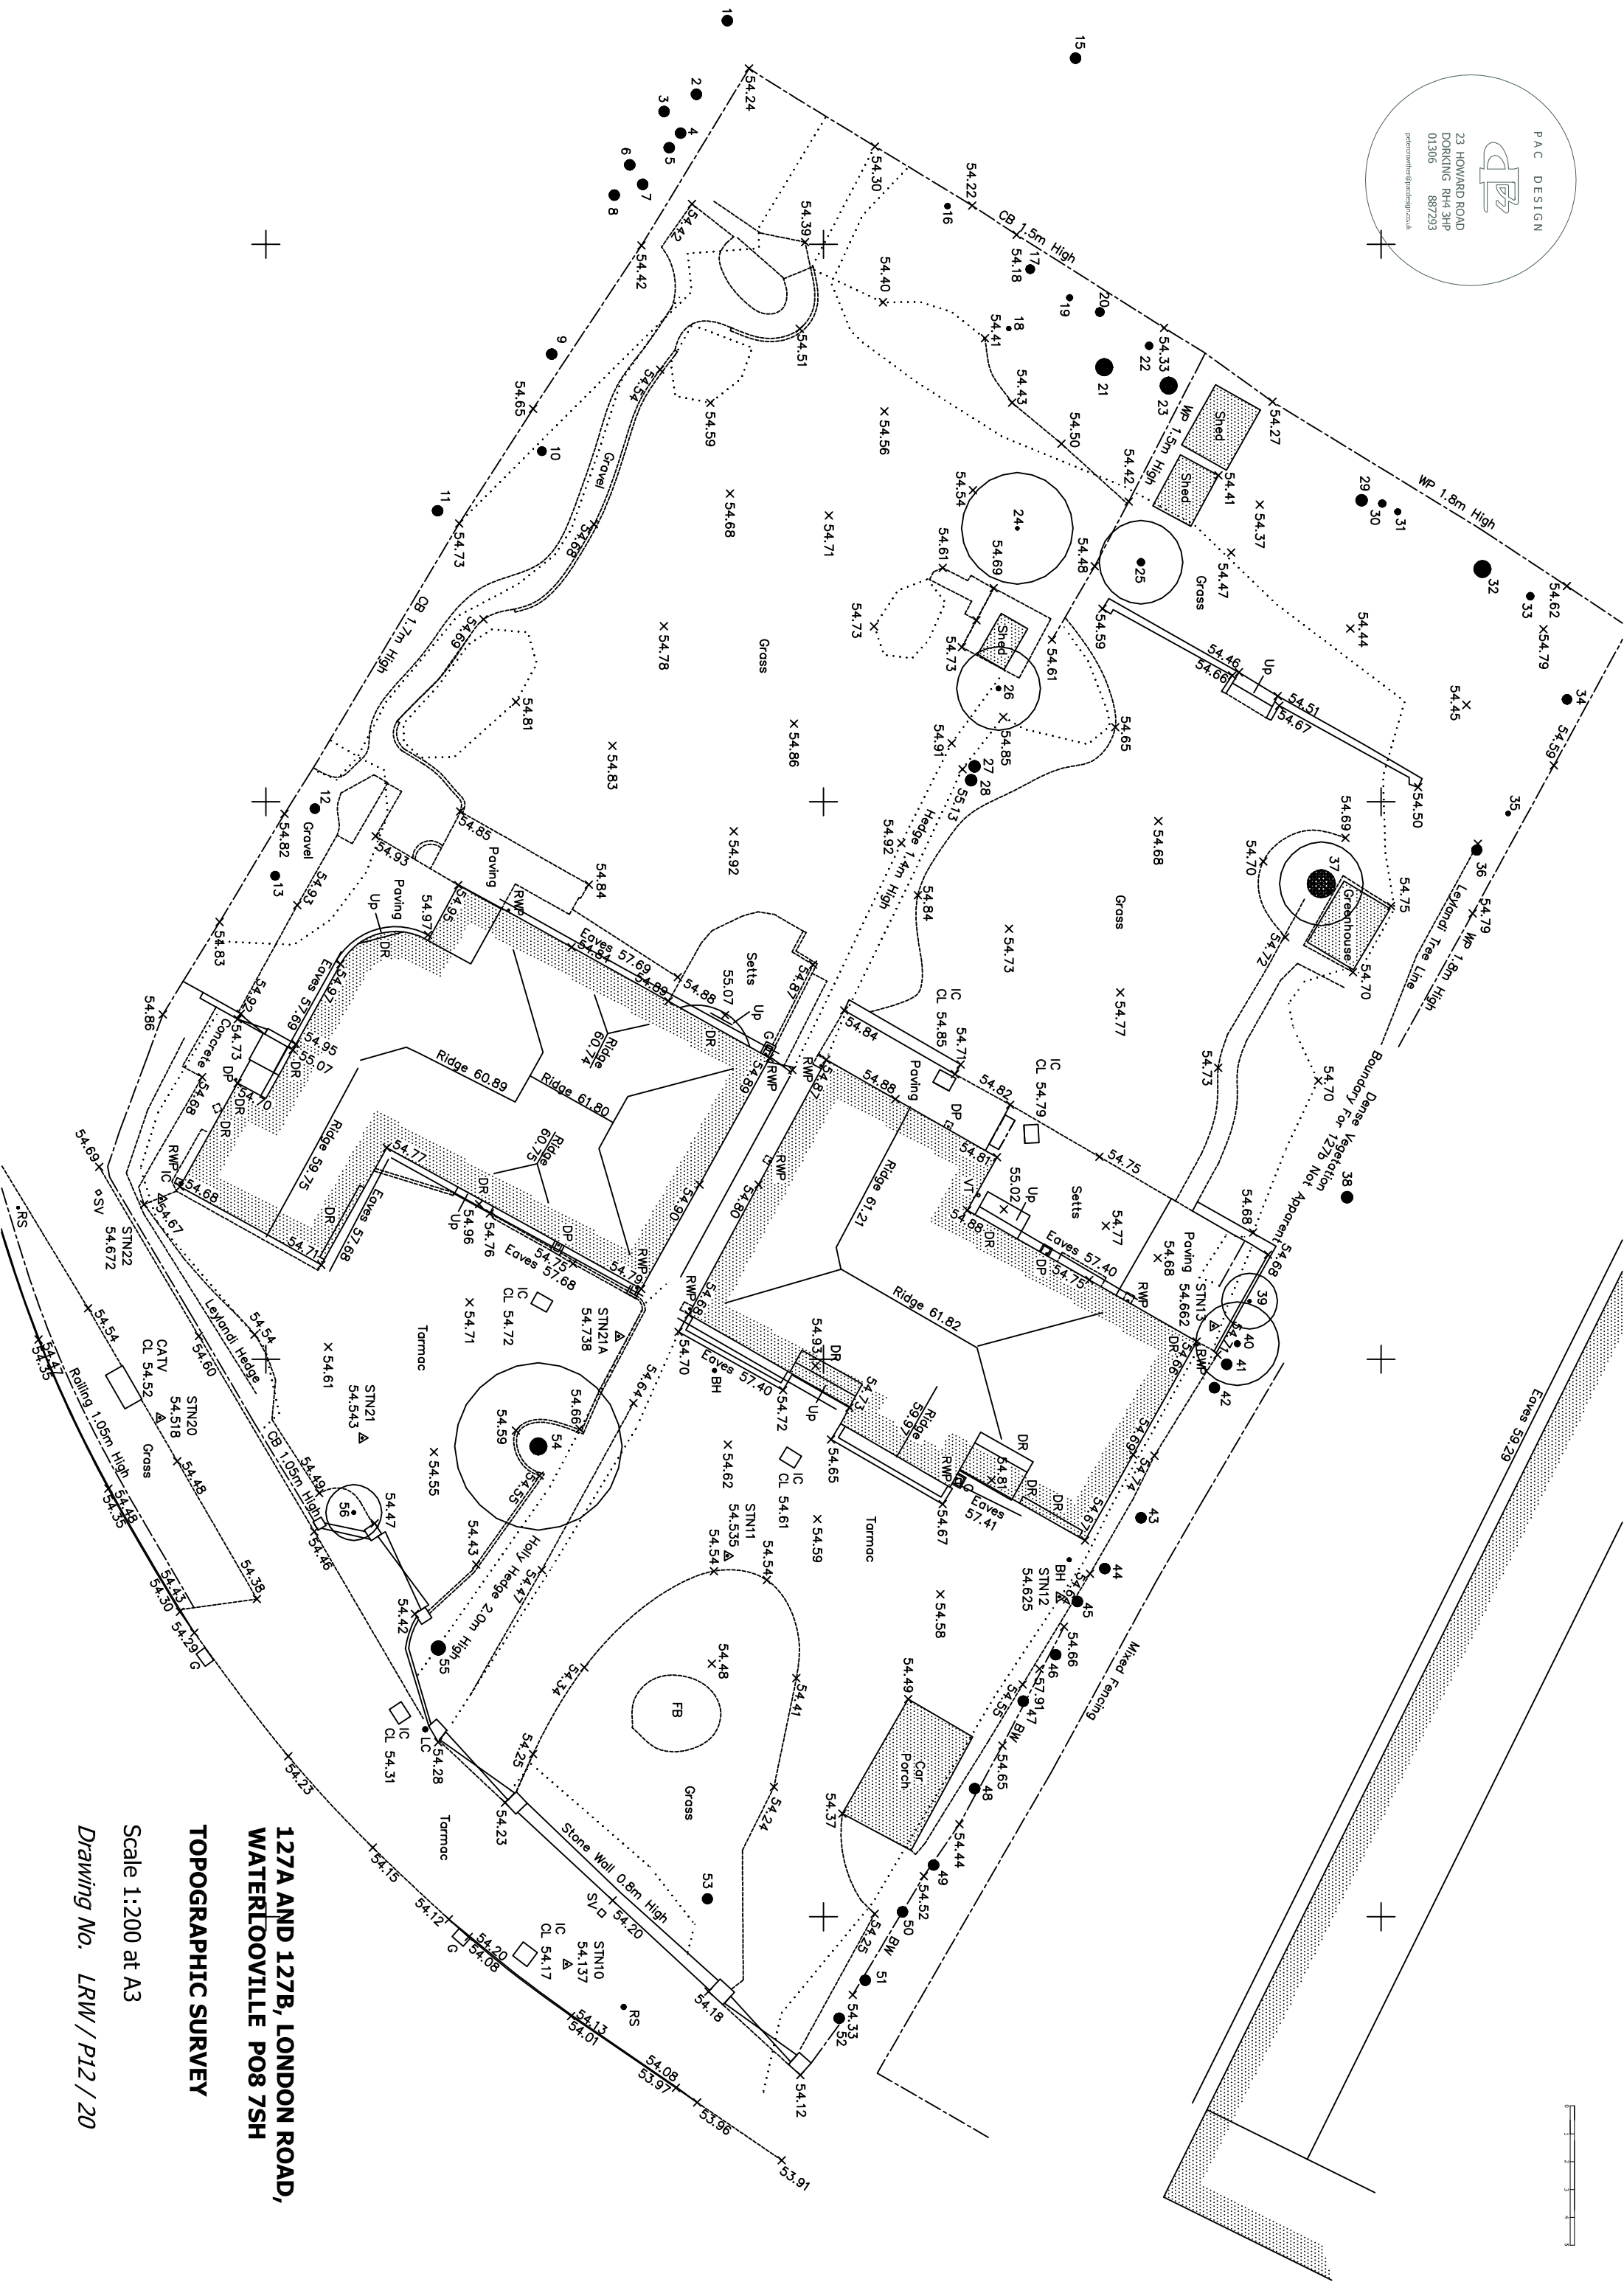

127A AND 127B, LONDON ROAD,
WATLINGTON PO8 7SH

TOPOGRAPHIC SURVEY

Scale 1:200 at A3

Drawing No. LRW / P12 / 20