


AFFORDABLE DWELLINGS

TOTAL AFFORDABLE :- 24

OPEN MARKET DWELLINGS

TOTAL OPEN MARKET:- 55

TOTAL DWELLINGS :- 79

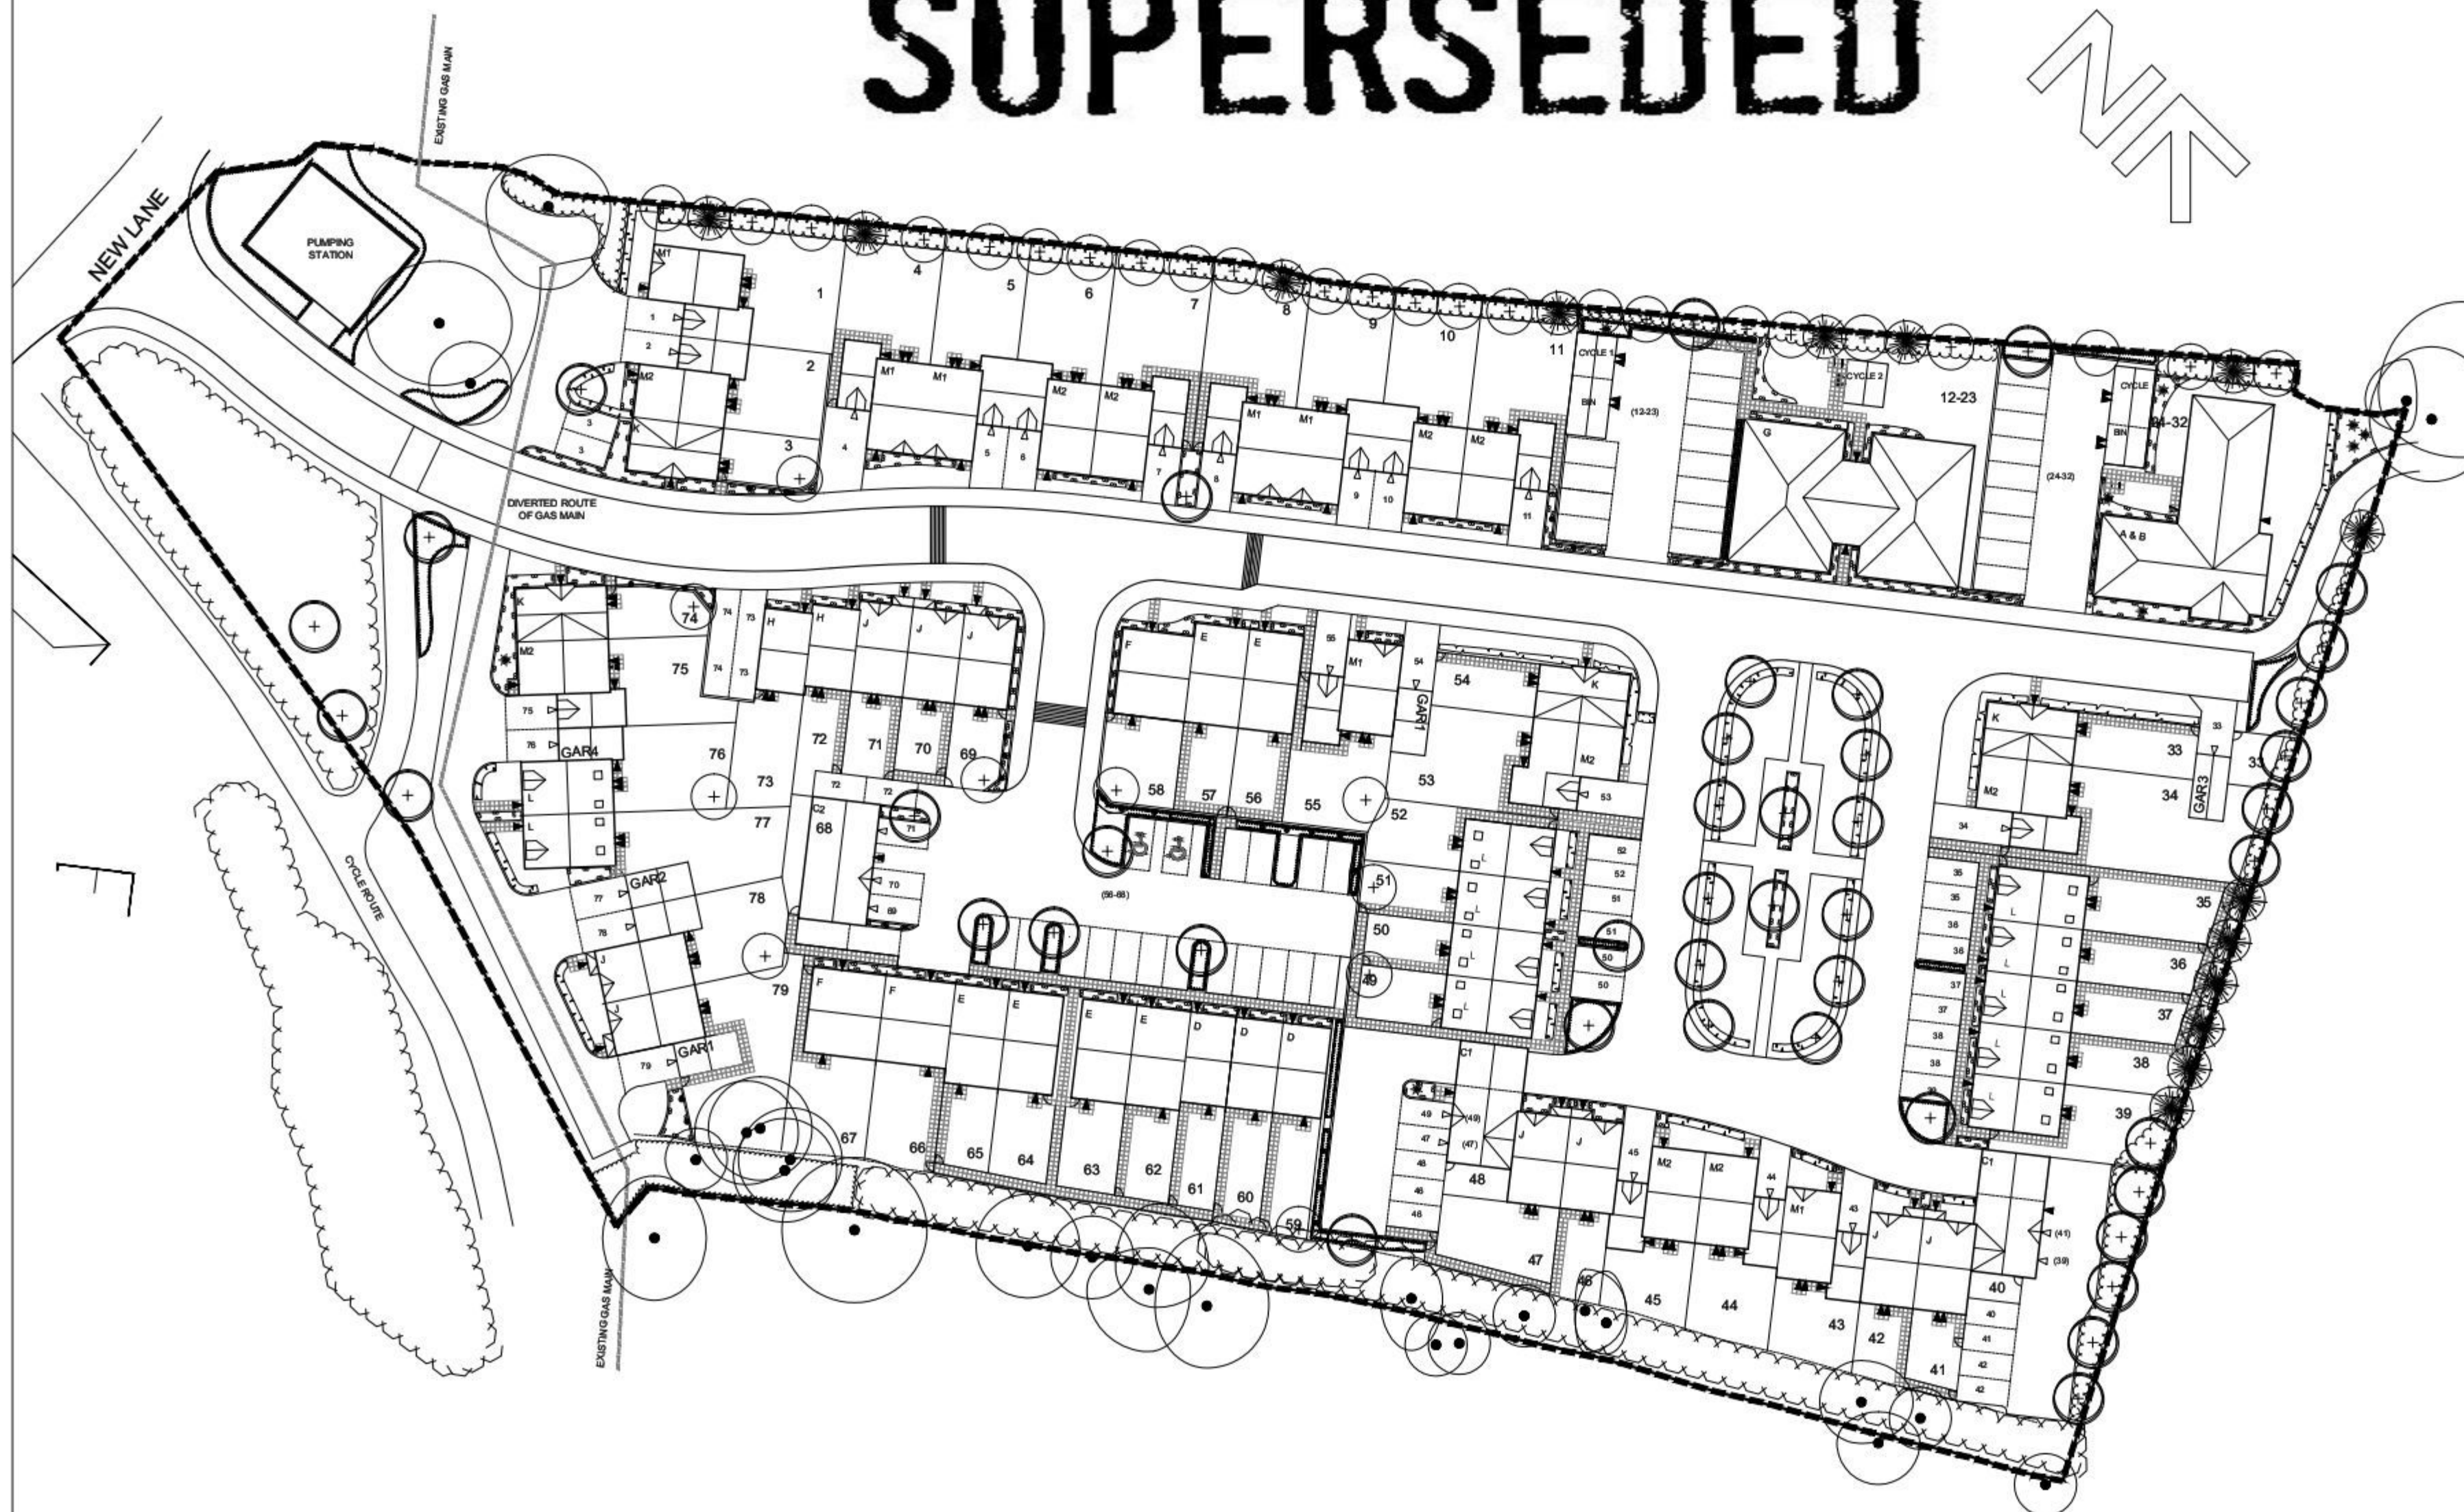

BLOOR HOMES
This drawing is copyright.

Jan 2012
1:500 @ A2

NLH/SL01

Revision B

