



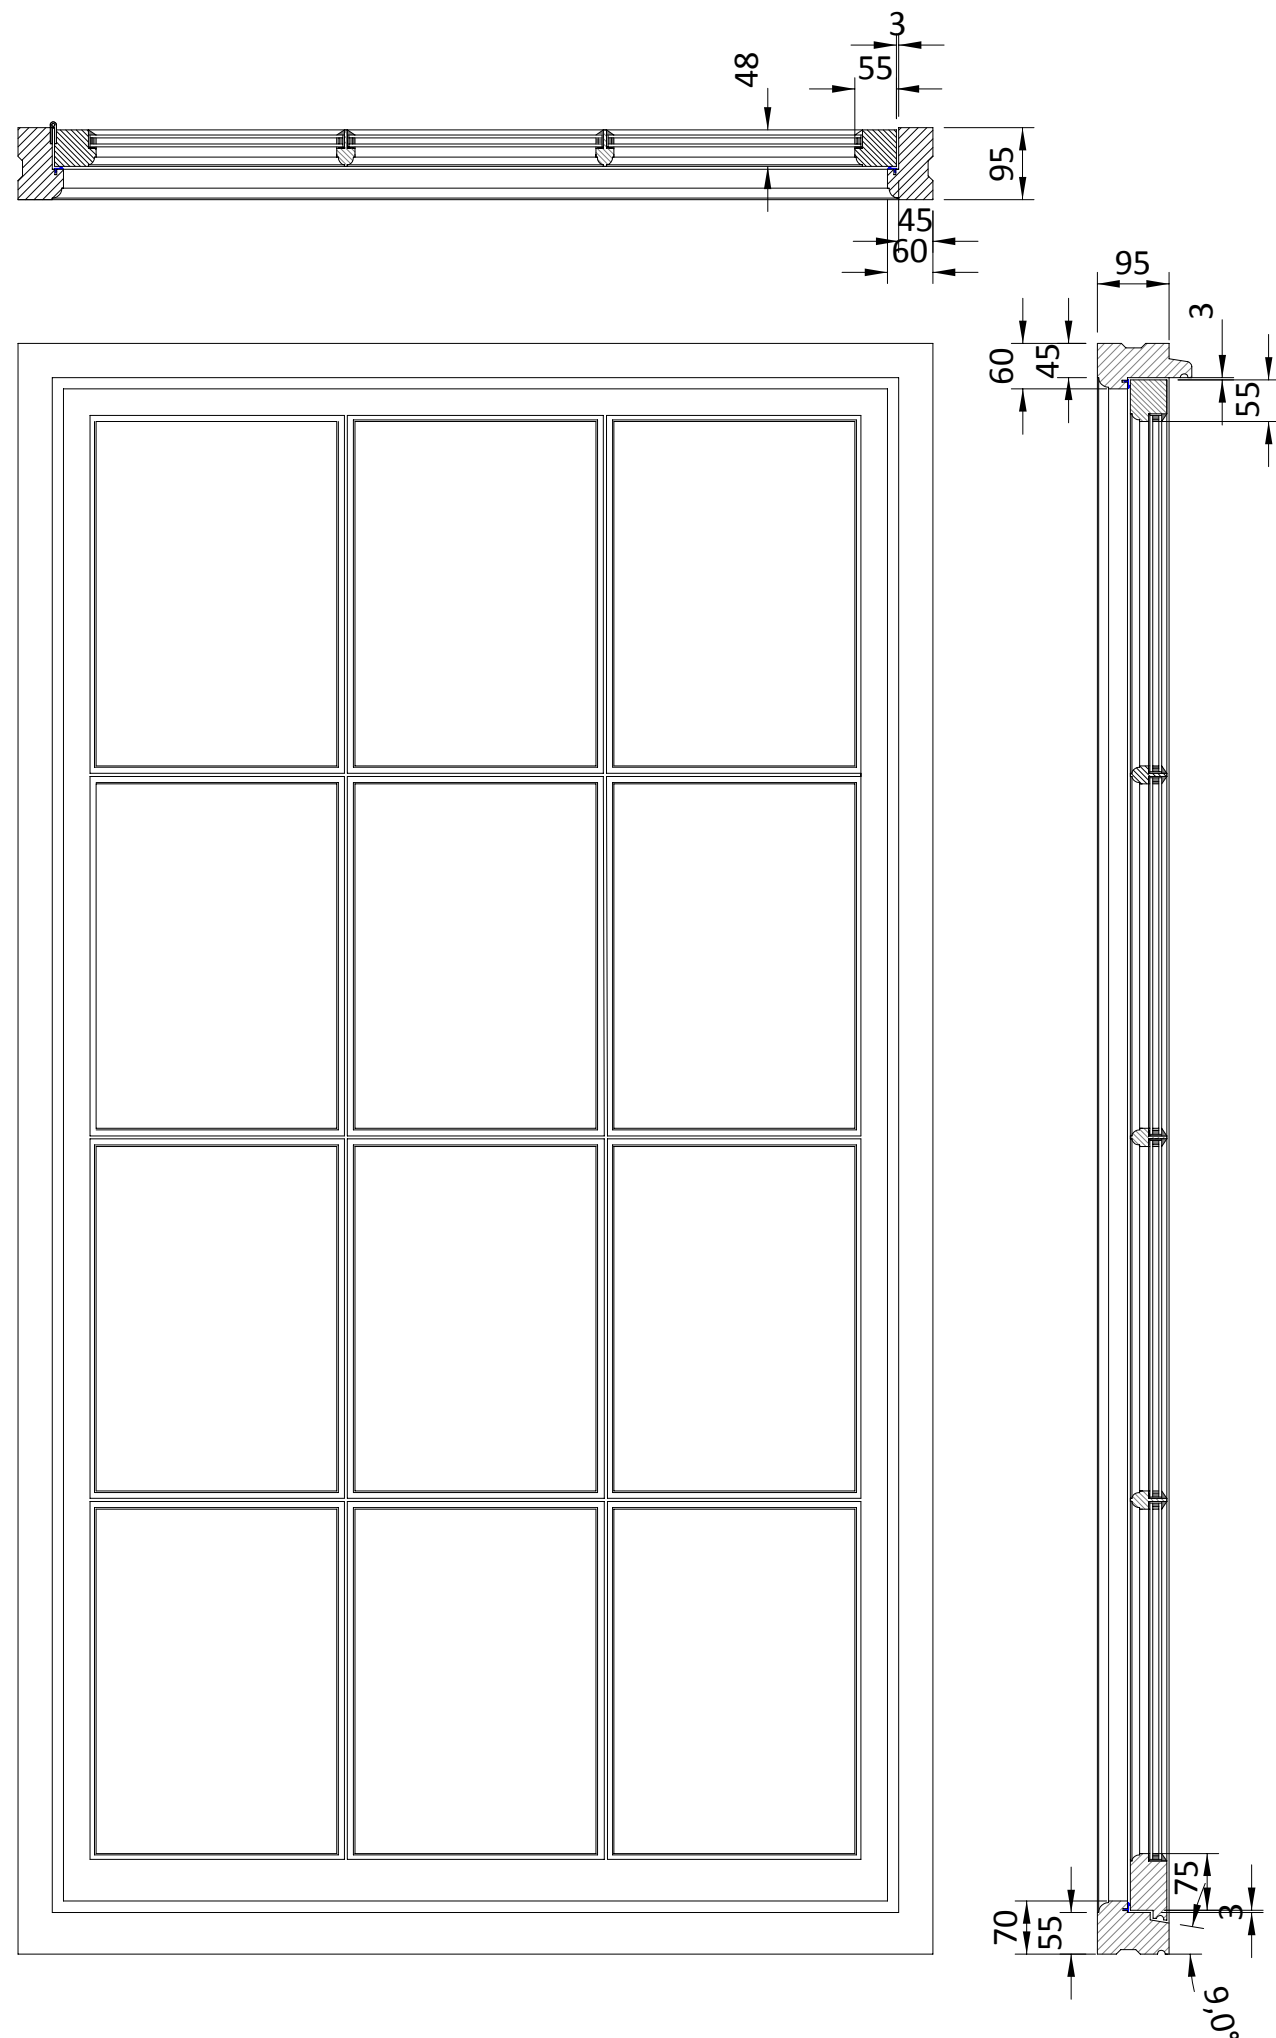

OVOLO 8 X 10 PROFILE
GLAZING BAR / HERITAGE SPACER DETAIL
Scale 1 : 1 on A3

4mm PLANITHERM
8mm HERITAGE SPACER
ARGON FILLED
4mm LOW IRON

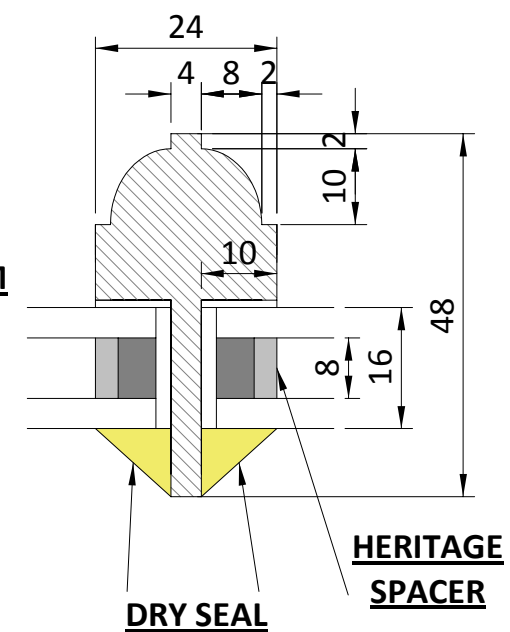

**The Sash Window
Workshop Ltd**

Drawn by: TSWW
Scale: 1: 10 at A3
Issue No: 1
Date: April 2012

Notes:

1. Commercial in Confidence
2. Heritage Spacer varies dependent on frame depth and sash thickness
Available also in 4mm & 6mm
3. Glazing Bar moulding may vary frame size and sash thickness dependent
4. Krypton Gas available

Standard Casement Window

Ovolo Moulding
Individual Double Glazed
Units with Heritage Spacer