


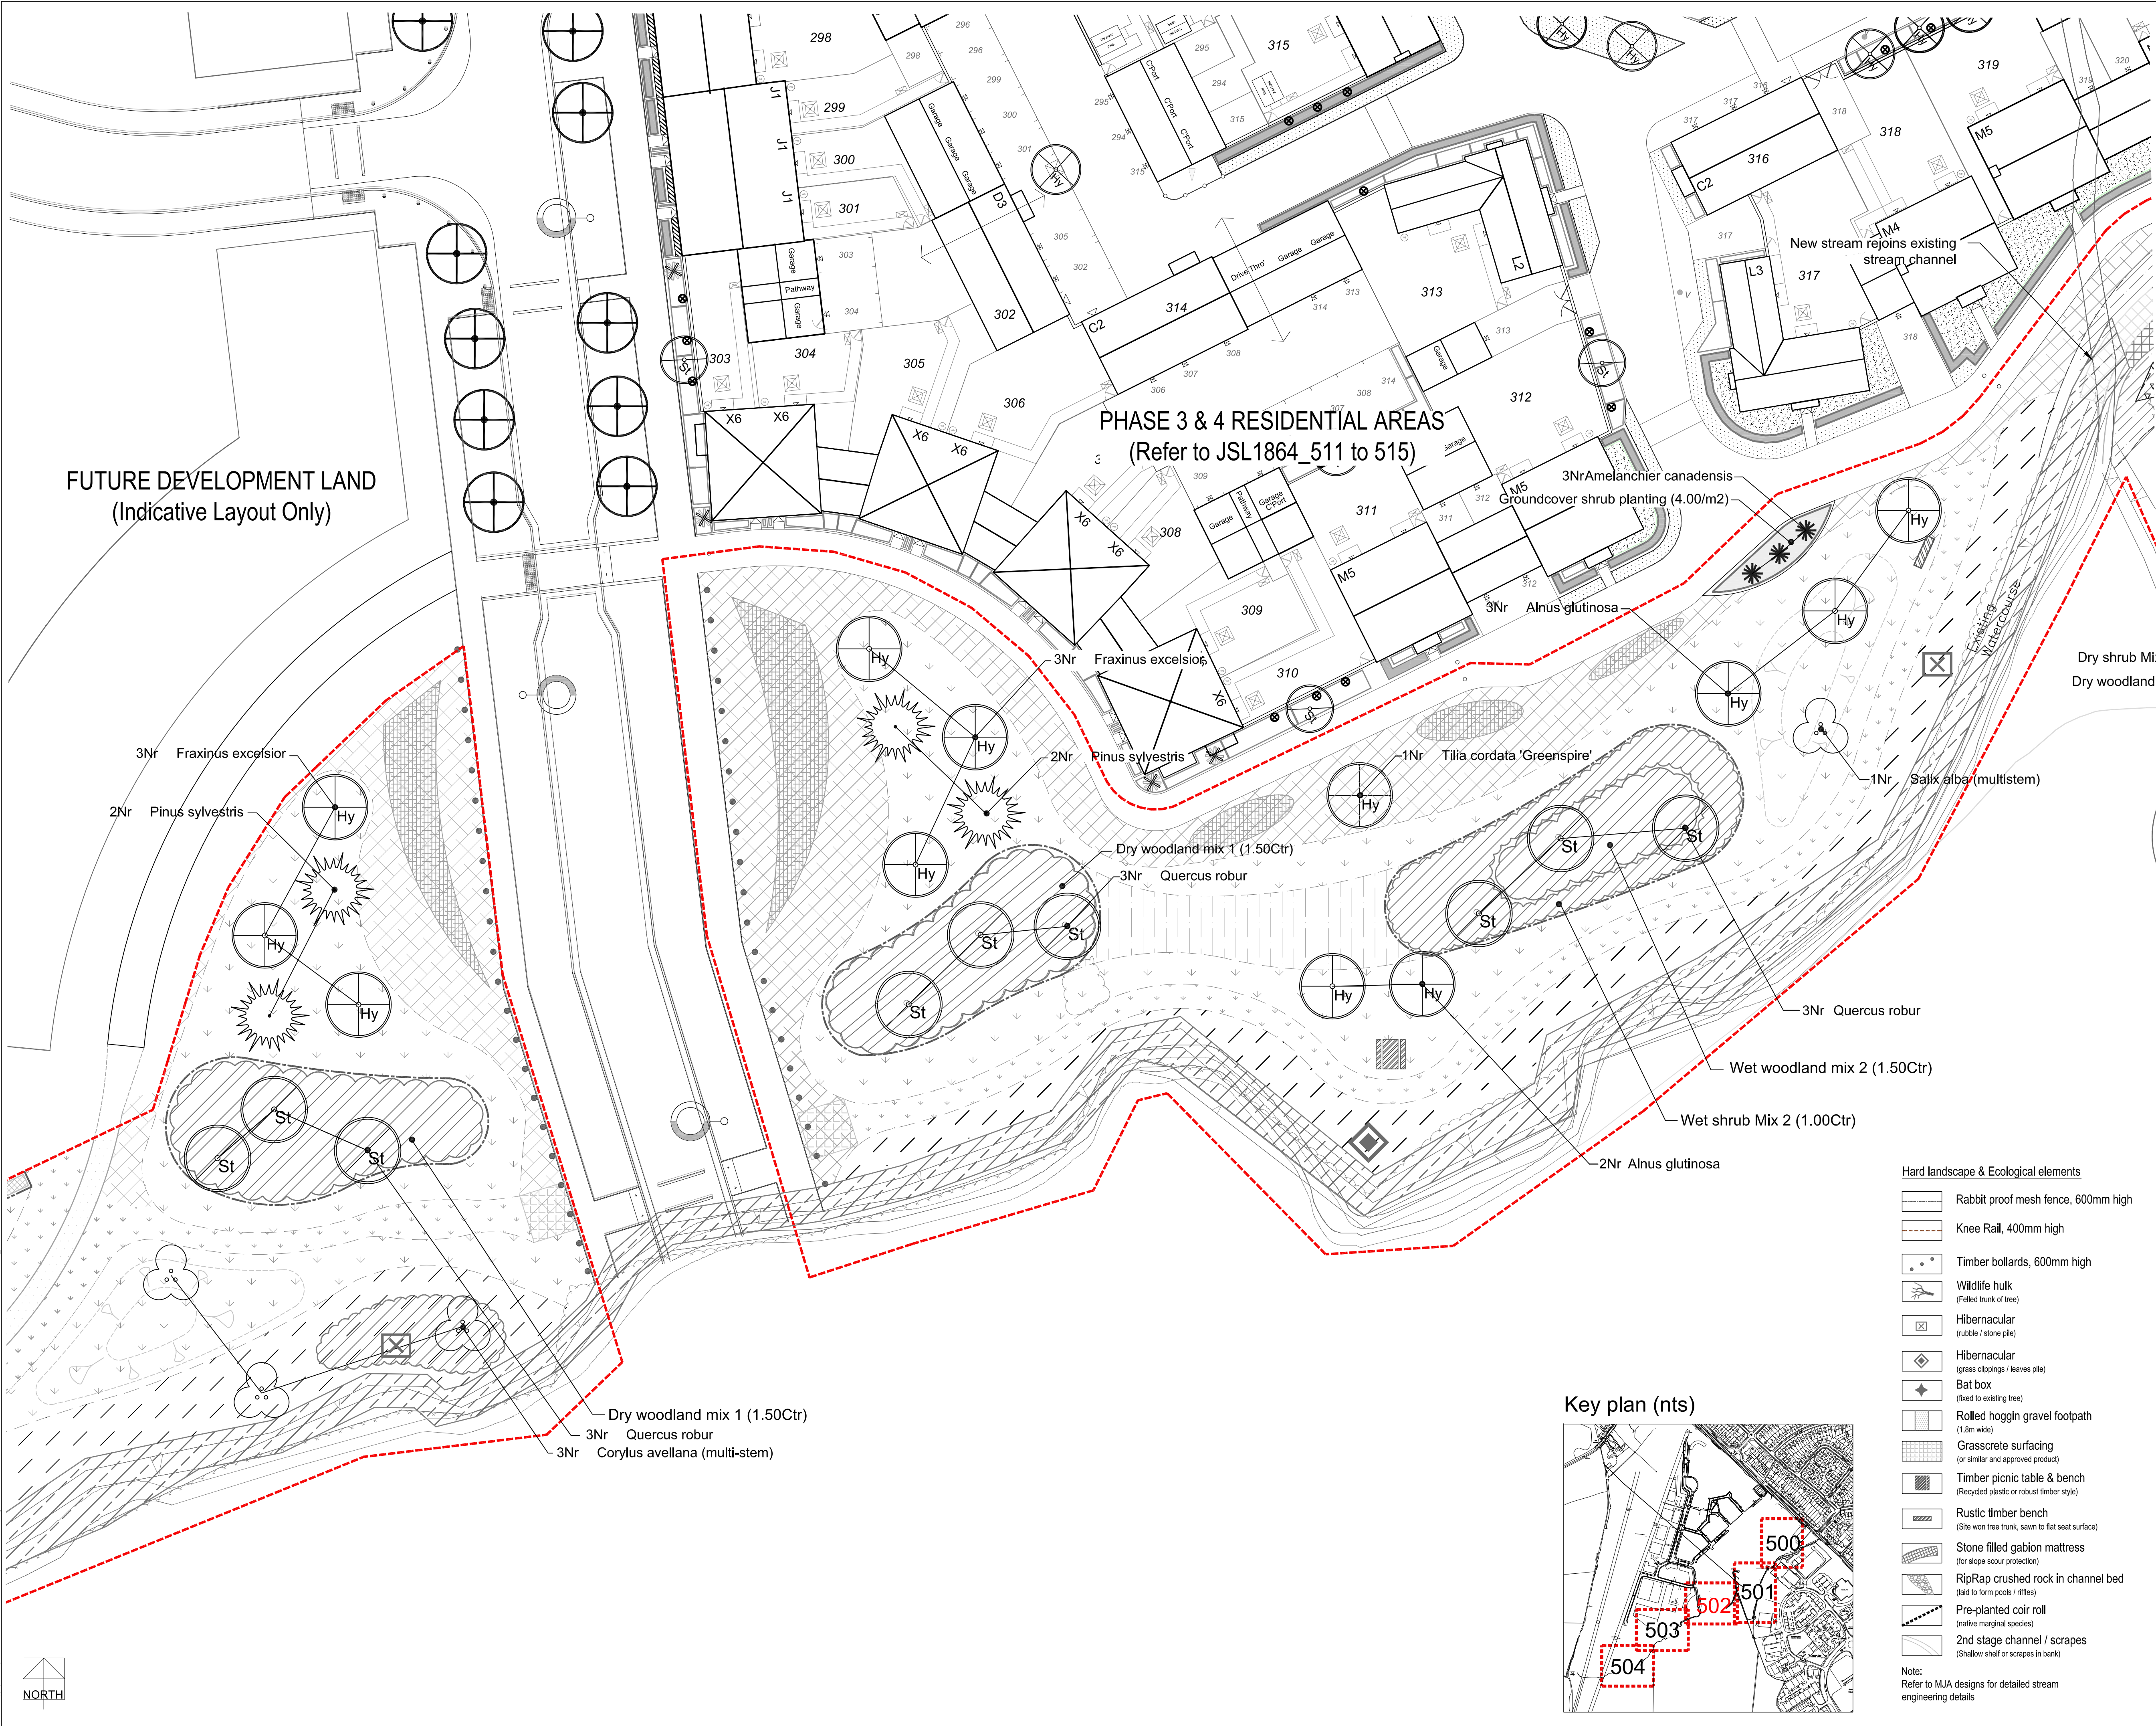

KEY
Existing features

- Extent of proposals
- Tree to be retained (For further details refer to 6964.01.01 to 04)
- Hedgerow or tree group to be retained (For further details refer to 6964.01.01 to 04)
- Existing grassland / meadow (To be retained and protected)
- Existing stream channel

Proposed features

- Rediverted stream profile (Refer engineers details)
- Shallow scrapes / bowls (Areas of seasonally wet grassland)

Soft landscape
Trees

- Coniferous Tree; 2.0 - 2.5m (Schedule ref: A i)
- Extra Heavy Standard Tree; 16 - 18cm (Schedule ref: A ii)
- Heavy Standard Tree; 14 - 16cm (Schedule ref: A iii)
- Standard Tree; 8-10cm / 10 - 12cm (Schedule ref: A iv)
- Multi-stemmed tree (Schedule ref: A v)

Native hedge planting

- Field style native hedge mix (Schedule ref: B i)

Tree and Shrub mixes

- Woodland mixes (Schedule ref: C i & ii)
- Shrub mixes (Schedule ref: C iii & iv)
- Groundcover shrub planting (Schedule ref: D i)
- Specimen shrubs (Schedule ref: D ii)
- Bulb planting (Schedule ref: D iii)

Grass and Meadow seed mixes

- Amenity grass areas (Schedule ref: E i)
- Meadow mix - Dry (Cut once annually) (Schedule ref: E ii)
- Meadow mix - Dry (Cut fortnightly) (Schedule ref: E ii)
- Tussock grassland (Cut biannually) (Schedule ref: E iii)
- Flood meadow (Schedule ref: E iv)
- Water's edge meadow (Schedule ref: E v)

Marginal and Aquatic planting

- Swamp/ marginal planting (Schedule ref: F i)
- Shallow water / ledge plants (Schedule ref: F ii)

Notes:
Refer to tree and shrub palette JSL1864_552 for further information regarding species, stock and planting densities.

B	03/2012	LPA / EA amends	DC	DC	
A	02/2012	Minor amends	DC	DC	
Rev:	Date:	Amendment:	Name:	Checked:	

Drawing Based Upon: Layout rev J

Status: **FOR PLANNING**

Notes: Contractors are not to scale from this drawing. All dimensions to be checked on site and any discrepancies, ambiguities and/or omissions between this drawing and information given elsewhere must be reported to this office. If in doubt, ask.

RPS

Lakesbury House Hittingbury Road Chandlers Ford Hampshire SO53 5SS
T 023 80810440 F 023 80810449 E rpsso@rpsgroup.com W www.rpsgroup.com

Client: Taylor Wimpeys Southern Counties

Project: Old Park Farm, Waterlooville


Title: Stream Corridor Proposals

Date: 12/11 Scale: 1:250 Paper Size: A1

Drawn: NJ Checked: DC Job Ref: JSL 1864

Drawing Number: 502 Rev: B

Key plan (nts)

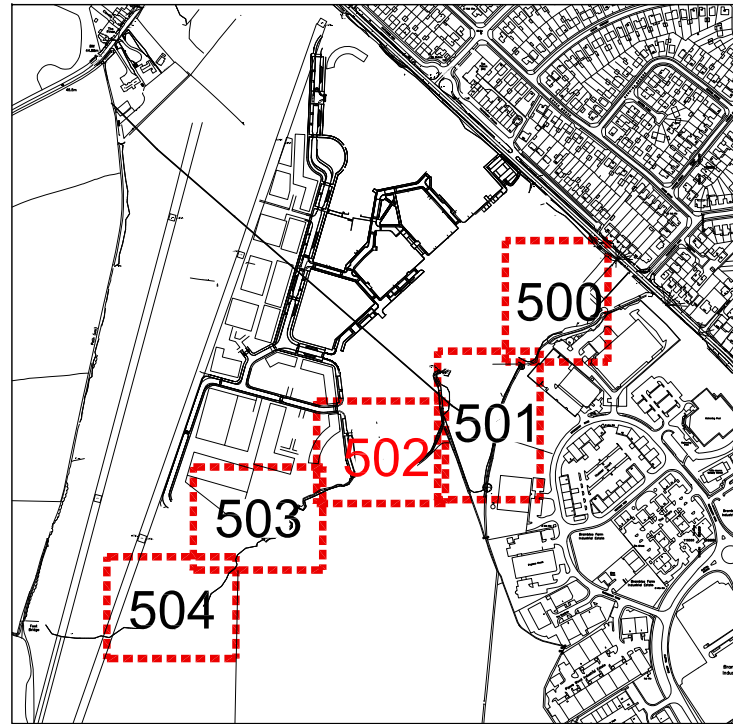

- Hard landscape & Ecological elements
- Rabbit proof mesh fence, 600mm high
 - Knee Rail, 400mm high
 - Timber bollards, 600mm high
 - Wildlife hulk (Felled trunk of tree)
 - Hibernacular (rubble / stone pile)
 - Hibernacular (grass droppings / leaves pile)
 - Bat box (fixed to existing tree)
 - Rolled hoggin gravel footpath (1.8m wide)
 - Grasscrete surfacing (or similar and approved product)
 - Timber picnic table & bench (Recycled plastic or robust timber style)
 - Rustic timber bench (Site won tree trunk, sawn to flat seat surface)
 - Stone filled gabion mattress (for slope scour protection)
 - RipRap crushed rock in channel bed (laid to form pools / riffles)
 - Pre-planted coir roll (native marginal species)
 - 2nd stage channel / scrapes (Shallow shelf or scrapes in bank)

Note:
Refer to MJA designs for detailed stream engineering details