


SIDE VIEW

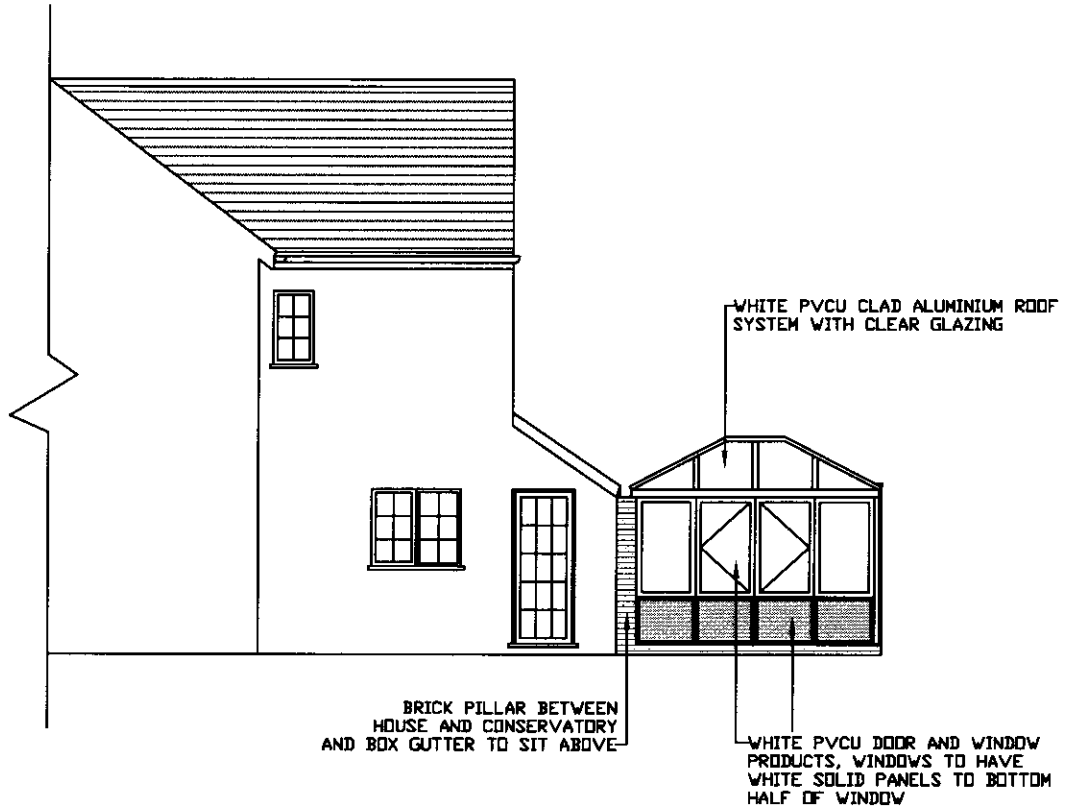



REAR VIEW

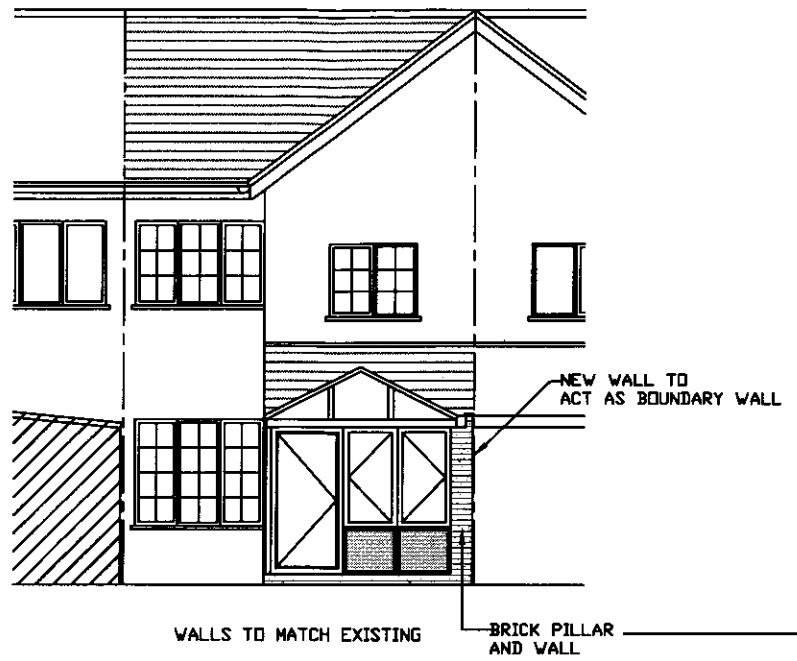

SIDE VIEW

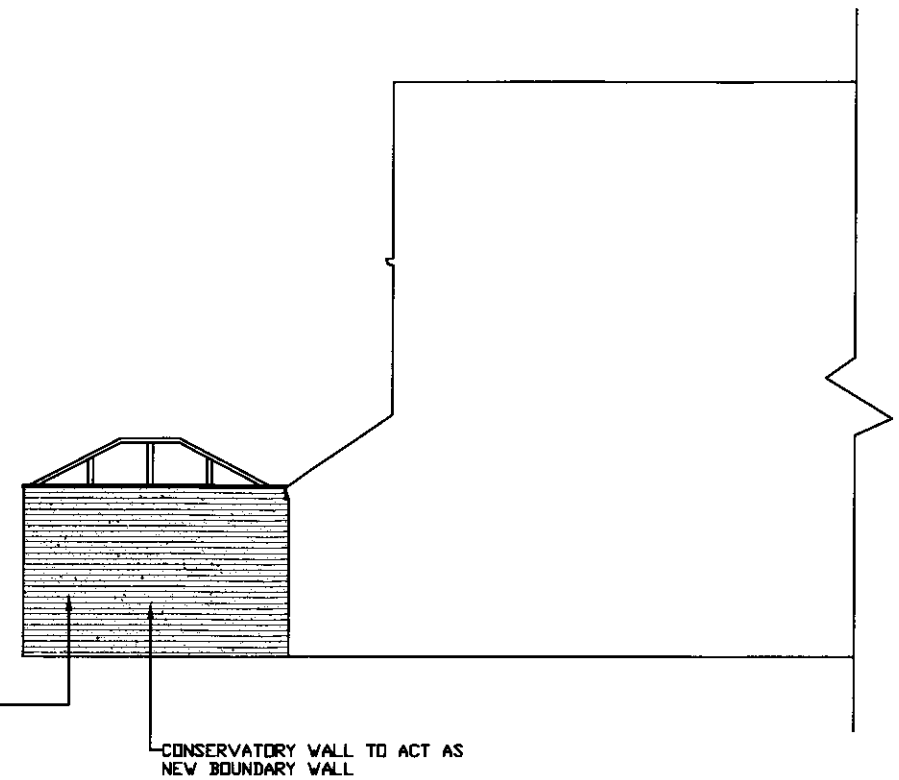

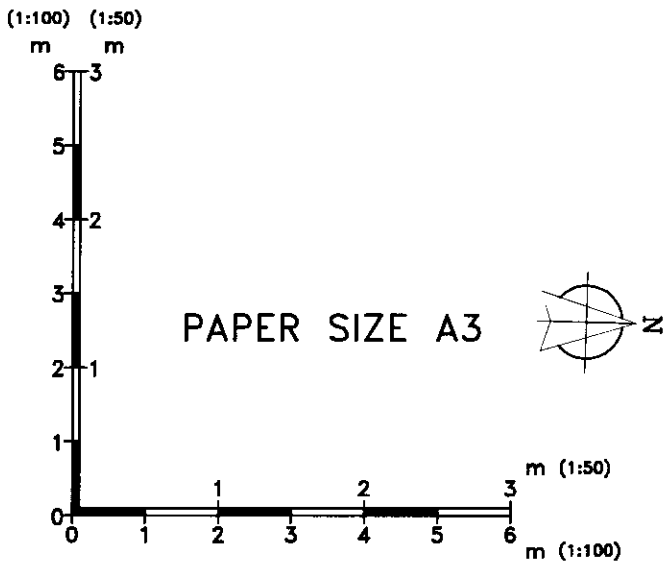

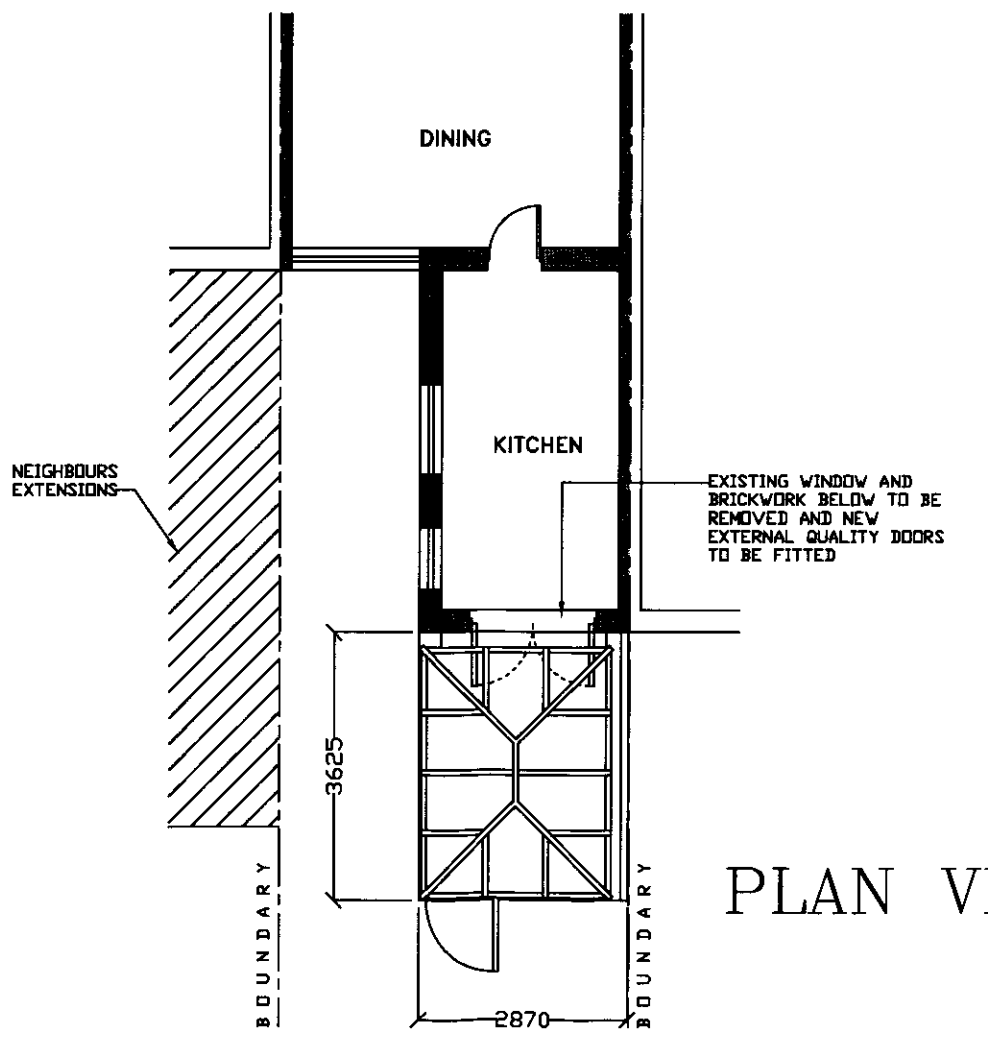

PLAN VIEW

PROPOSED

Drawing No: 4098/01	Pag Ref No: SC0504A0
Title: PUDDICOMBE 34 BRIDGEFOOT PATH EMSWORTH HAMPSHIRE PO10 7EB	Drawn: S. RIAZ
	Scale: 1:100



EVEREST LIMITED
UNIT 7
NORTH ORBITAL COMMERCIAL PARK,
NAPSBURY LANE,
ST ALBANS
AL1 1XB

Date: 14/04/2010