



WEST ELEVATION

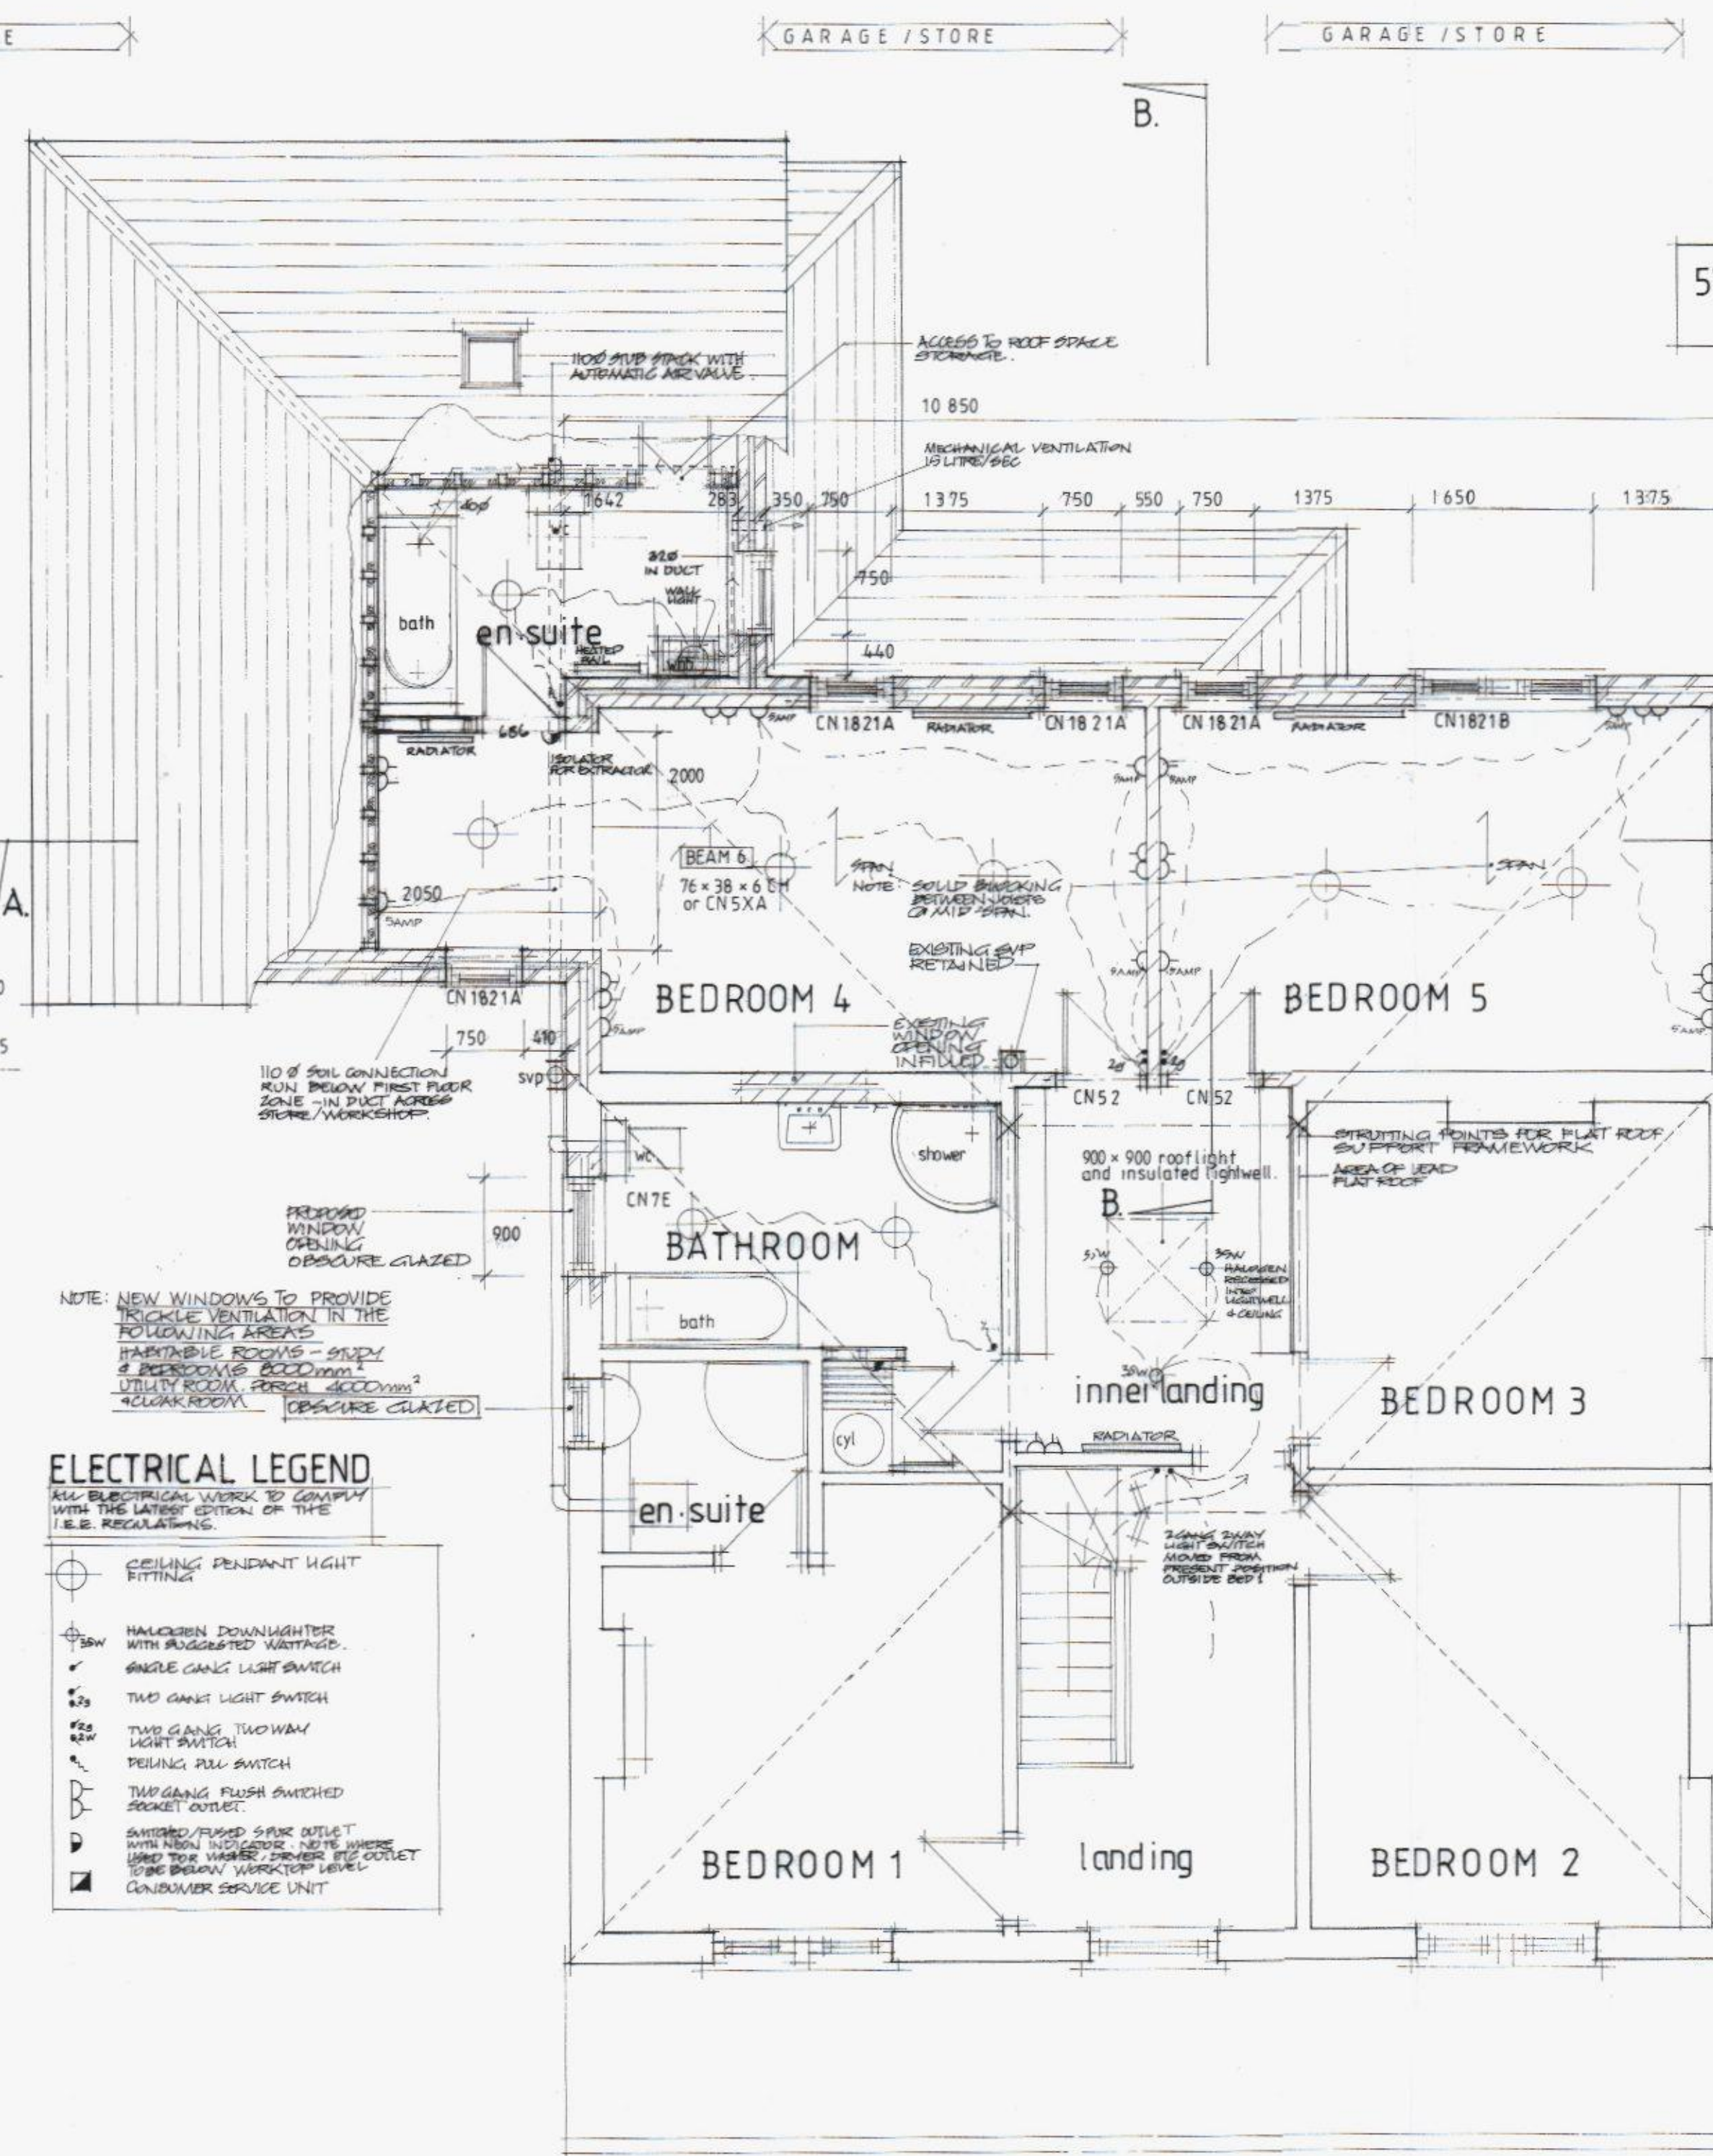

P R O P O S E D F I R S T F L O O R P L A N



NOTE: WHERE OPENING SECTION OF WINDOW EXTENDS TO WITHIN 800mm OF FINISHED FLOOR LEVEL A RAIL IS TO BE PROVIDED AT THAT HEIGHT.

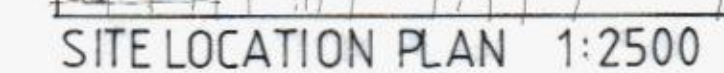

CHARTERED SURVEYORS

DRAWING:

SCALES: 1:50 1:100	DATE: MARCH 20/2	DRAW:
JOB/FILE: 31186	DRAWING: 04	REVISION: C