
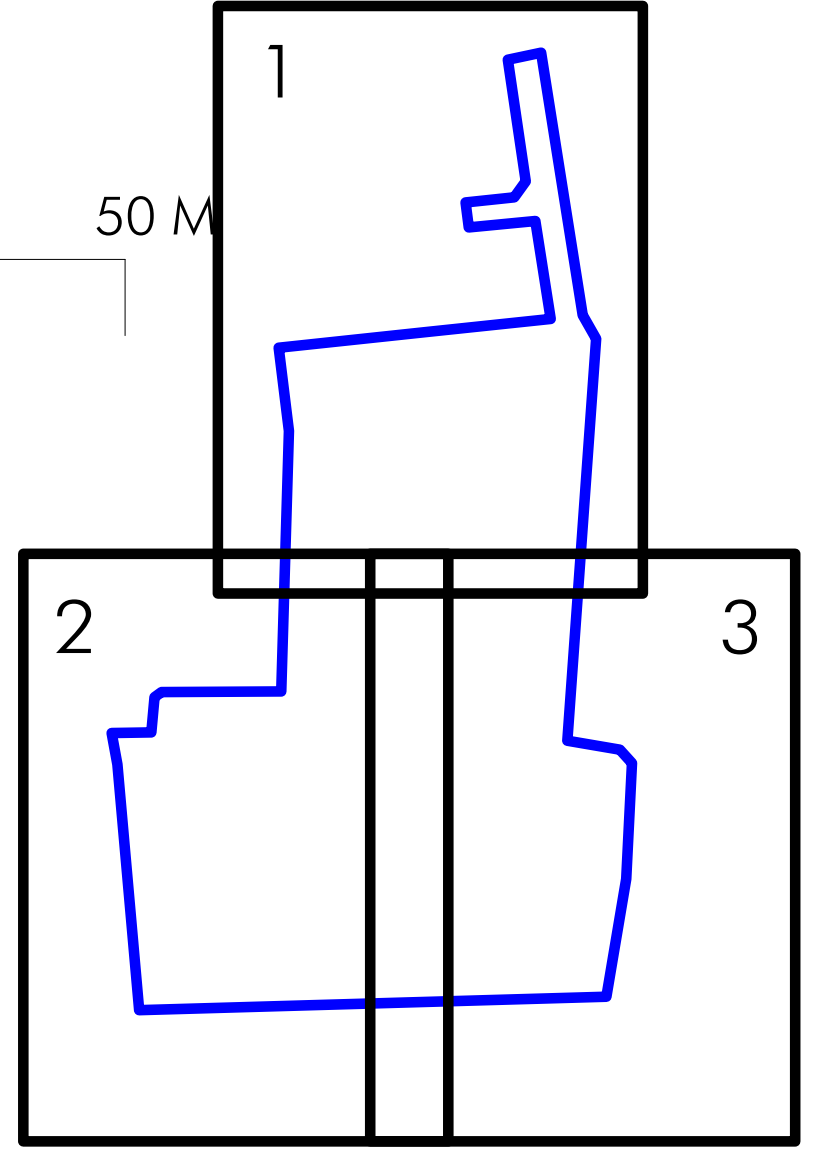


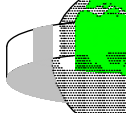

GRID CO-ORDINATES & LEVELS
Grid co-ordinates and level datum are related to the Ordnance Survey's permanent national GNSS network (OS Net) using GPS equipment and software

Total Survey Solutions Land & Building Survey Consultants		Unit F1 10 Whitte Road Farnham Road East Bognor Regis BN21 7RU Tel: 01202 897319 www.totalsurveysolutions.co.uk	
			
Client Pro Vision Planning & Design on behalf of Tolcarne Drive Developments Ltd			
Location Land North of Godinge Close, South of Beavers Cross, Hayling Island, Hampshire			
Site Surveyor Site Survey Extension		Date Sept 2012	
Scale 1:200	Bk Q. Checked rf		
Ref No 070912-1704			
Drawing Number 1 of 1		Revision	