
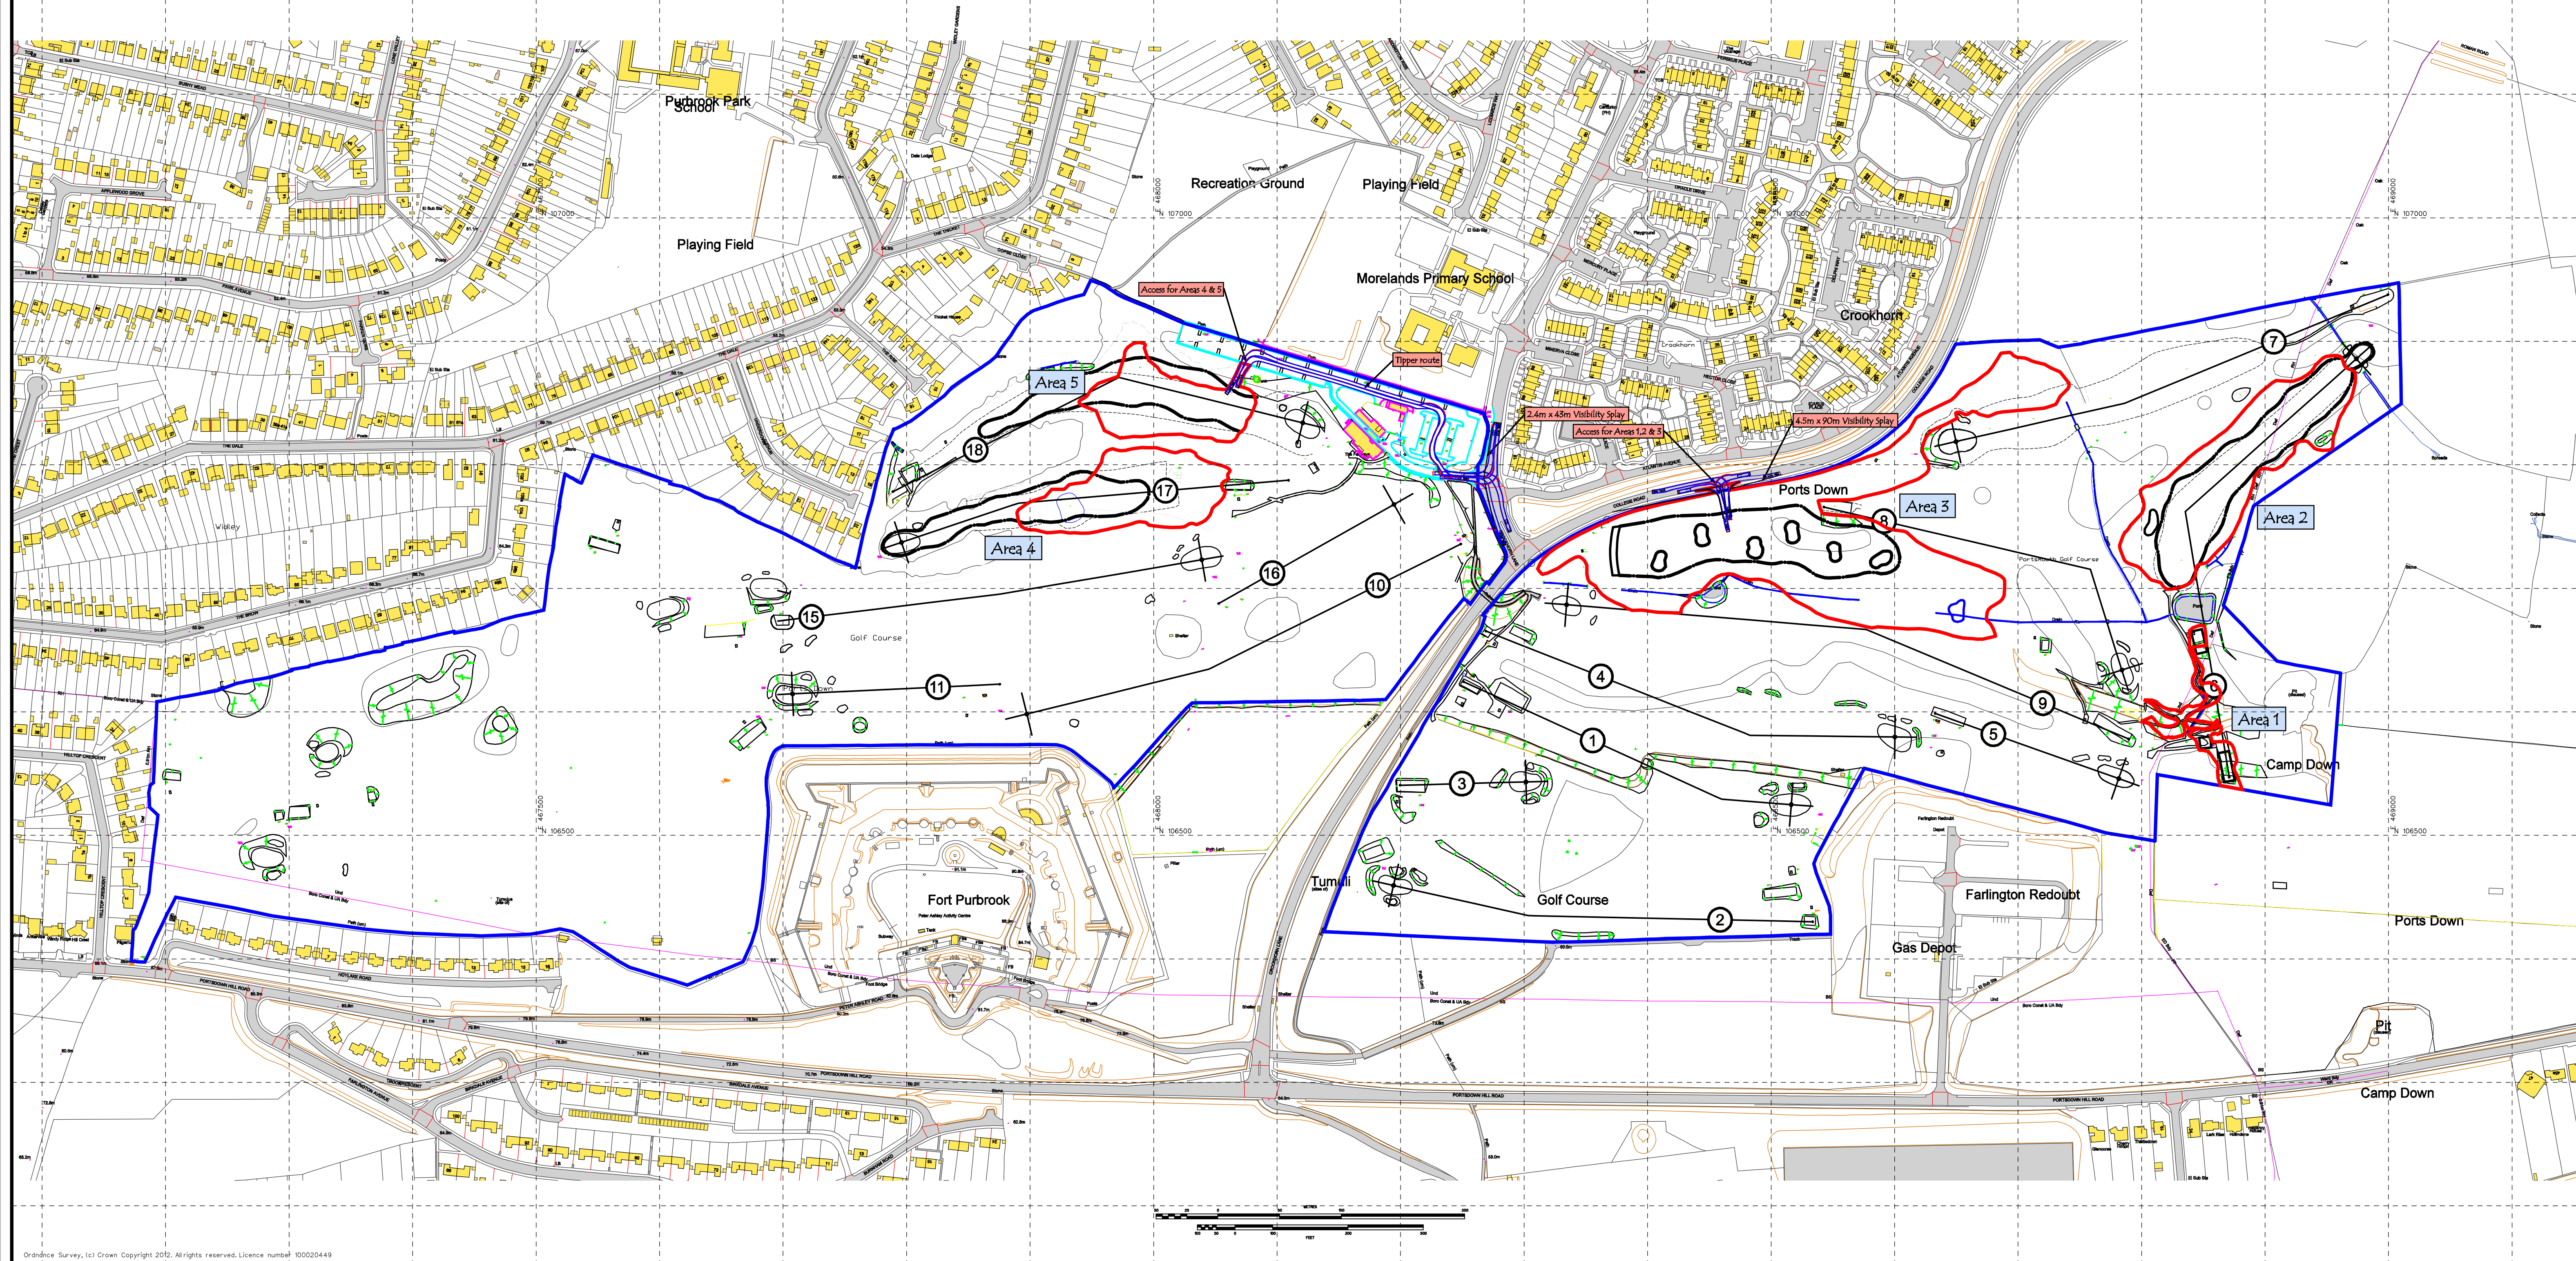


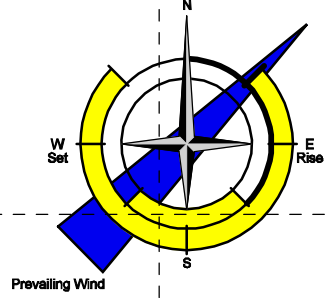

Portsmouth Golf Club Course Improvements

Scale: 1/2500 @ A1

Plan Ref: GGD-206-2255

Date: 12th June 2012

Site Plan

Legend:

Extent of ownership shown:



Proposed working areas shown:



gaunt golf design
International golf course architects

Jonathan Gaunt
Director - Golf Course Architect

The Workdons, Marsh Road, Bournemouth, Dorset, BH4 1LE, UK
Mob: +44 (0) 7783 95441 Tel: +44 (0) 1202 815423 Fax: +44 (0) 1202 814986
email: jonathan@gaunt-golf-design.com web: www.gaunt-golf-design.com

