




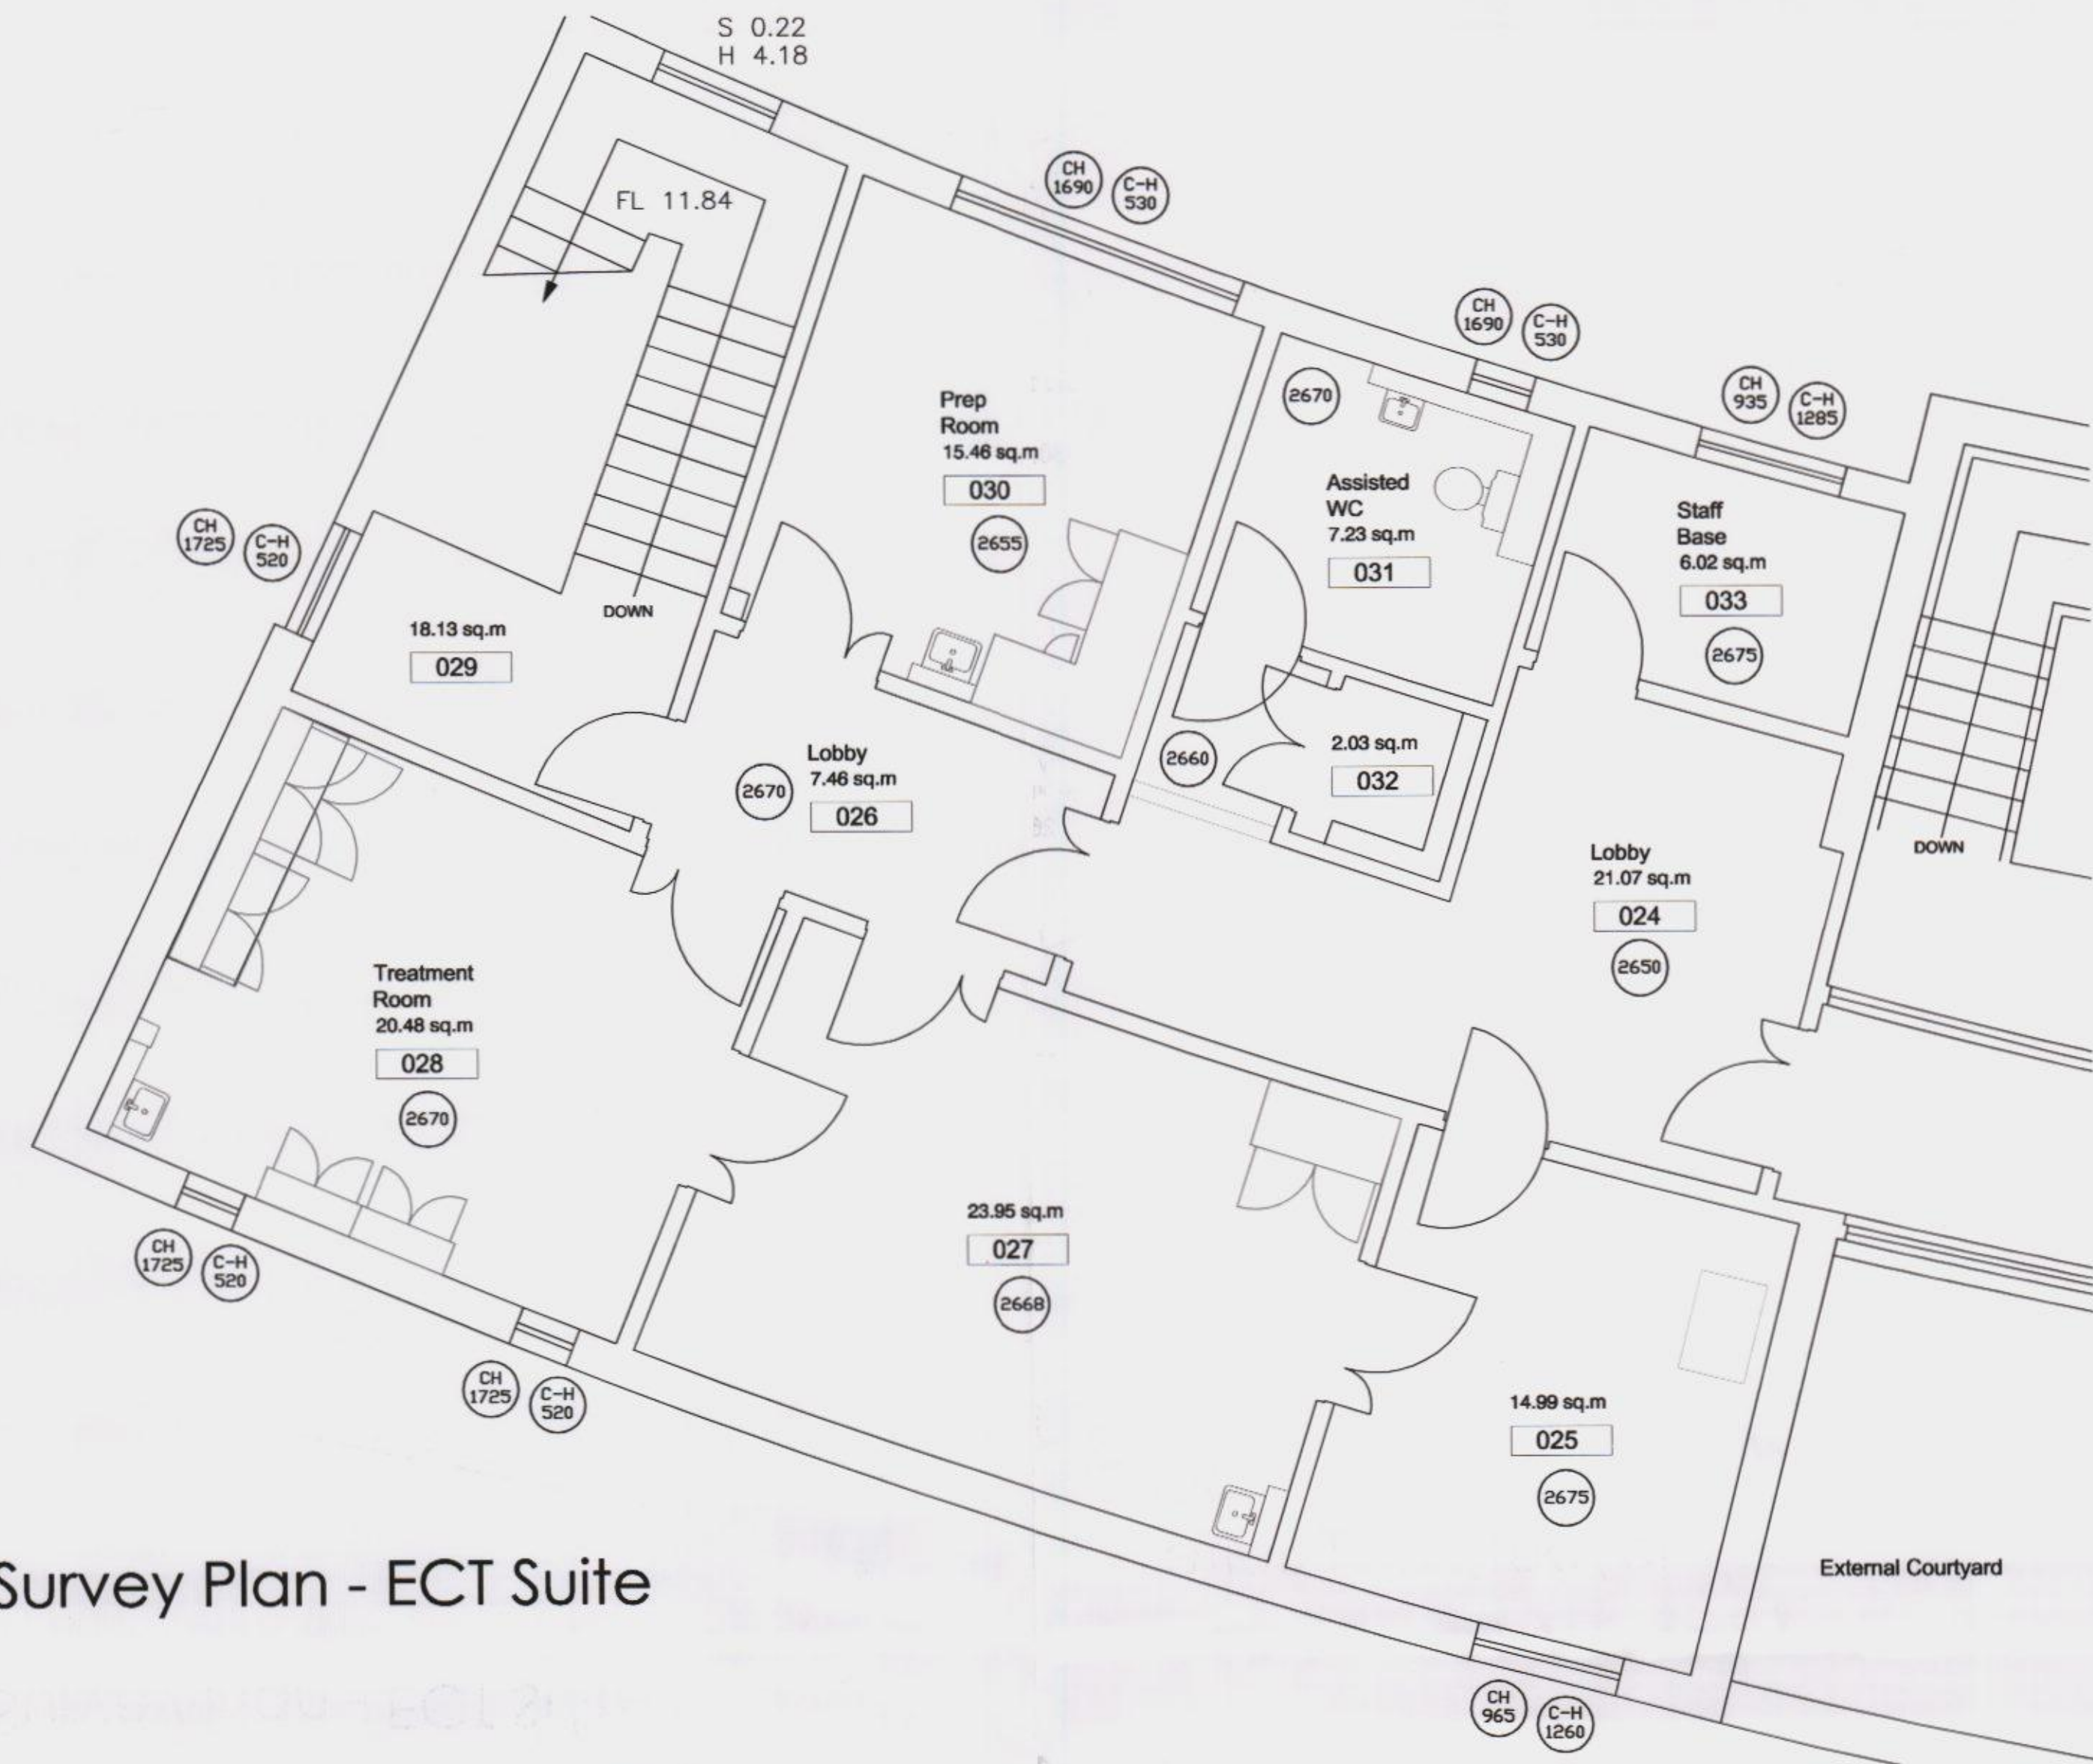


Survey Plan - ECT Suite

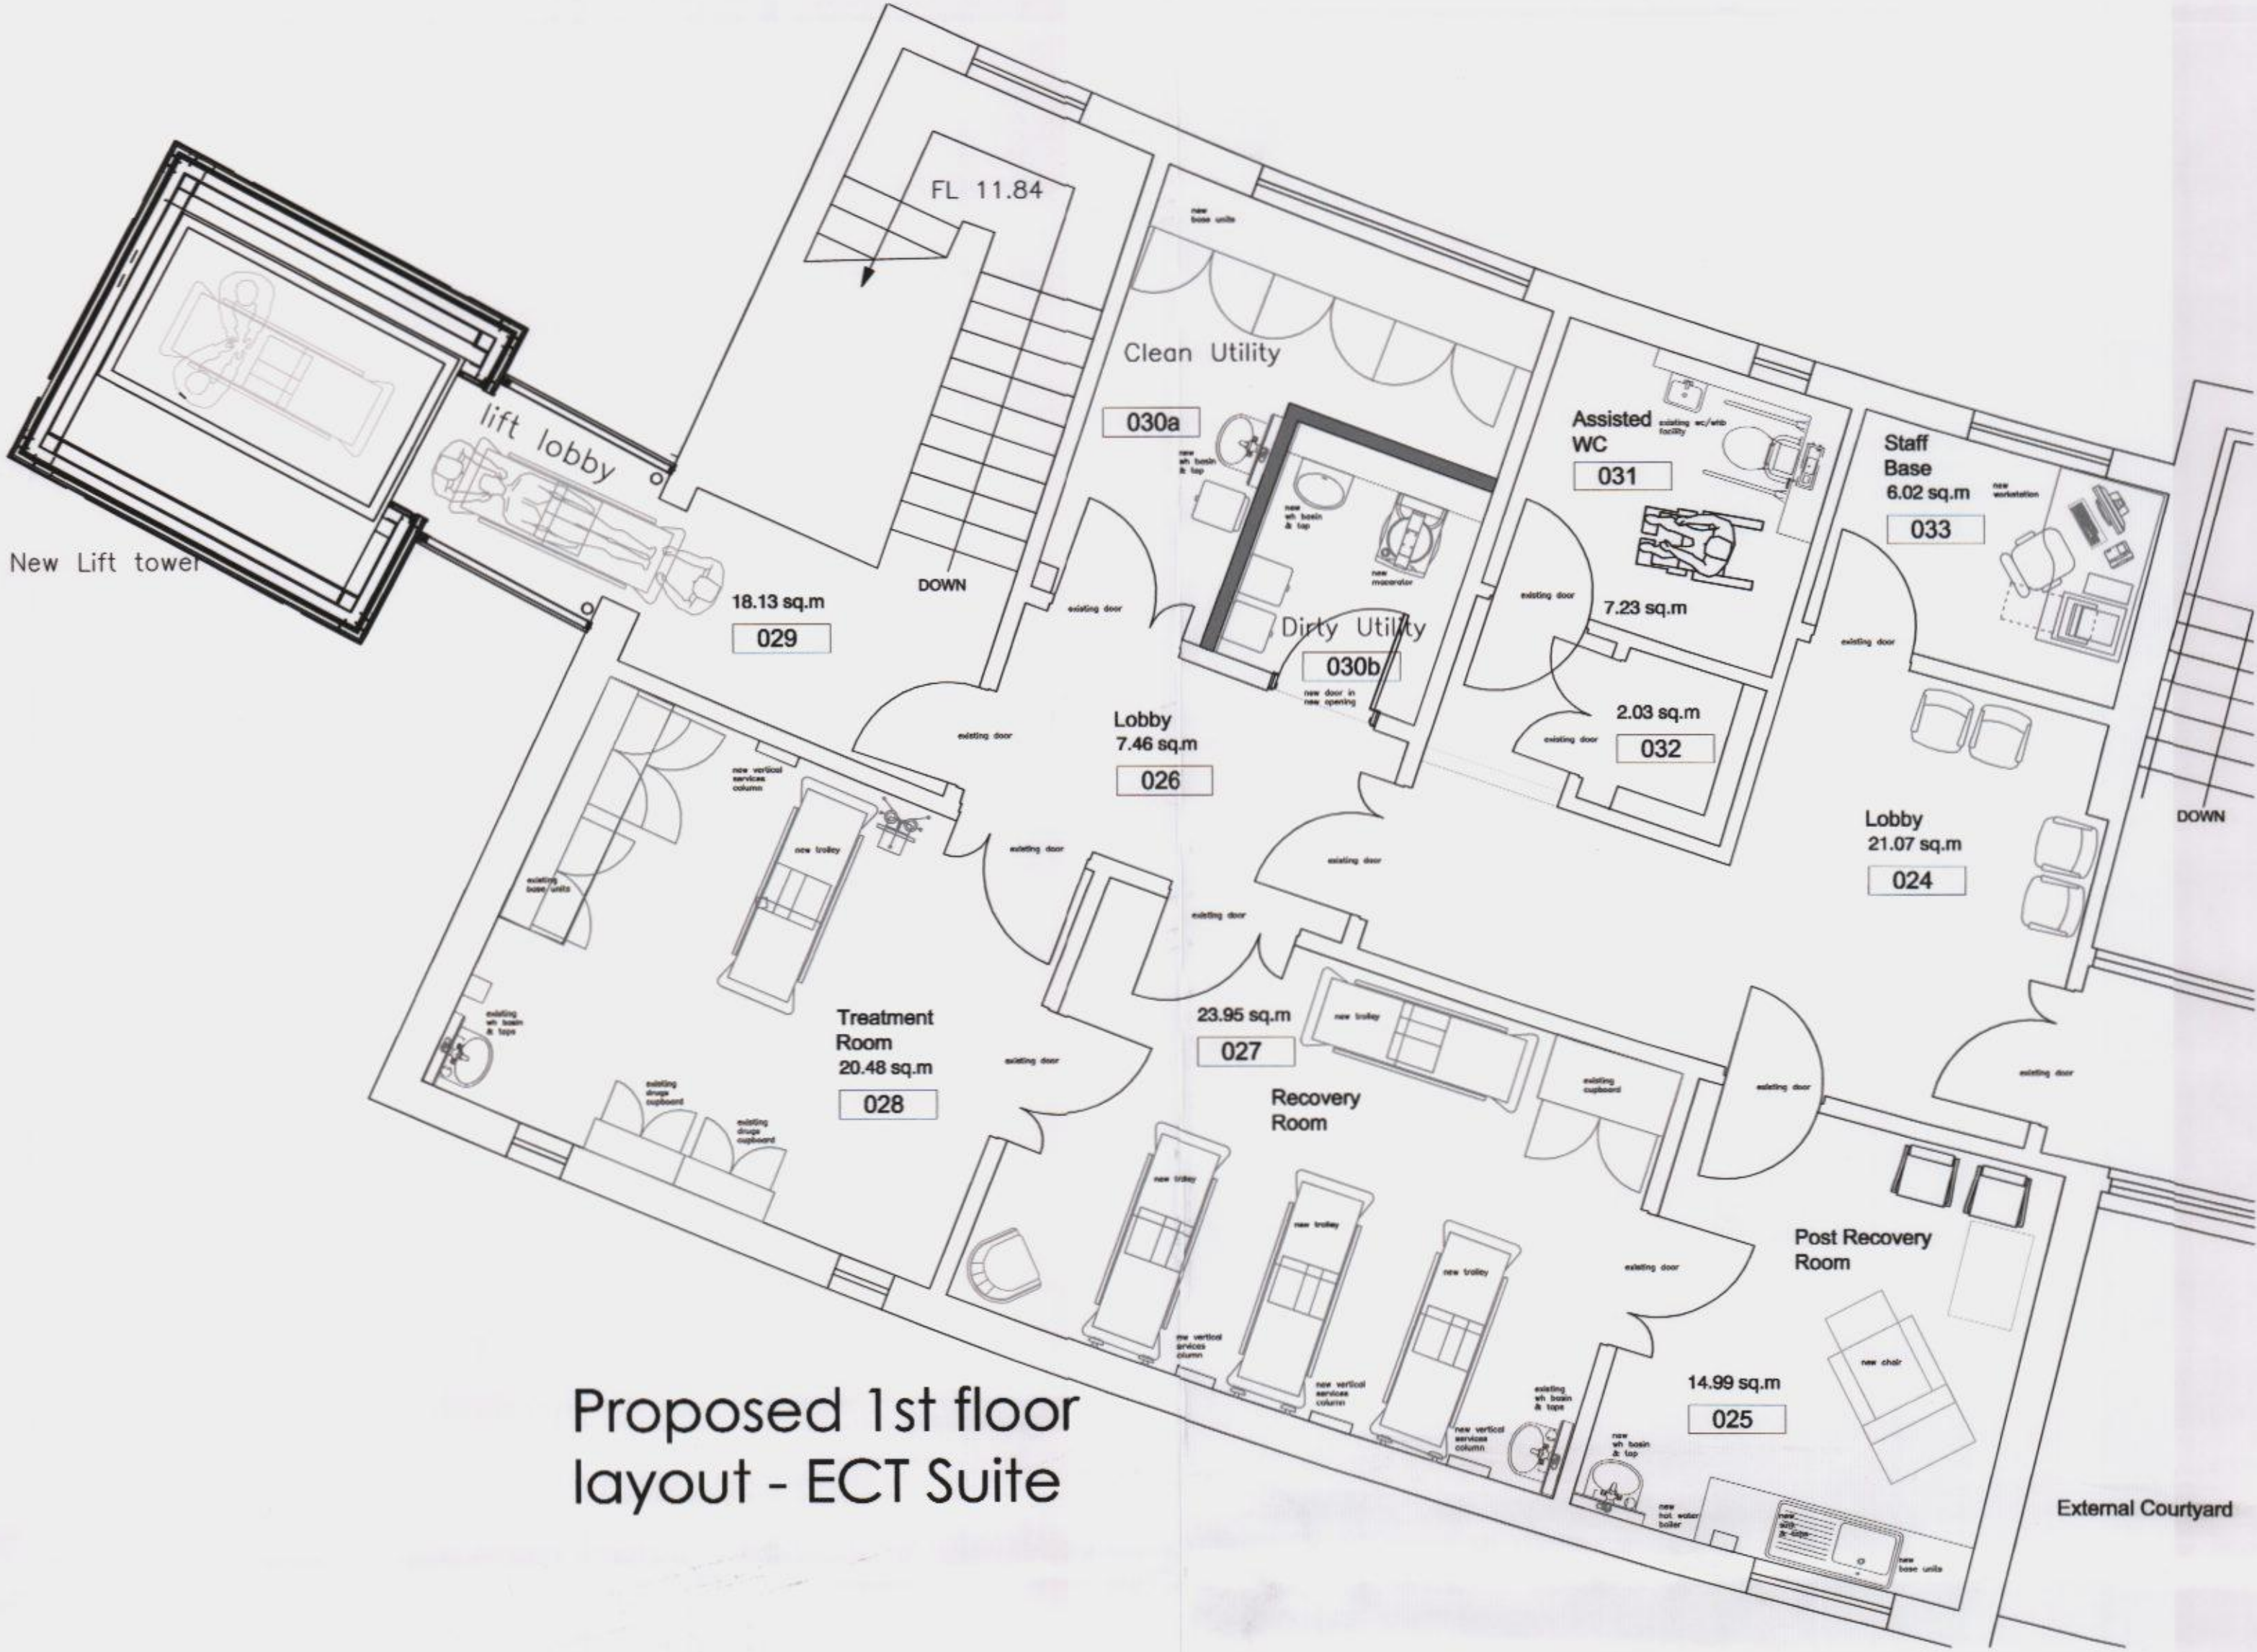


Proposed 1st floor layout - ECT Suite

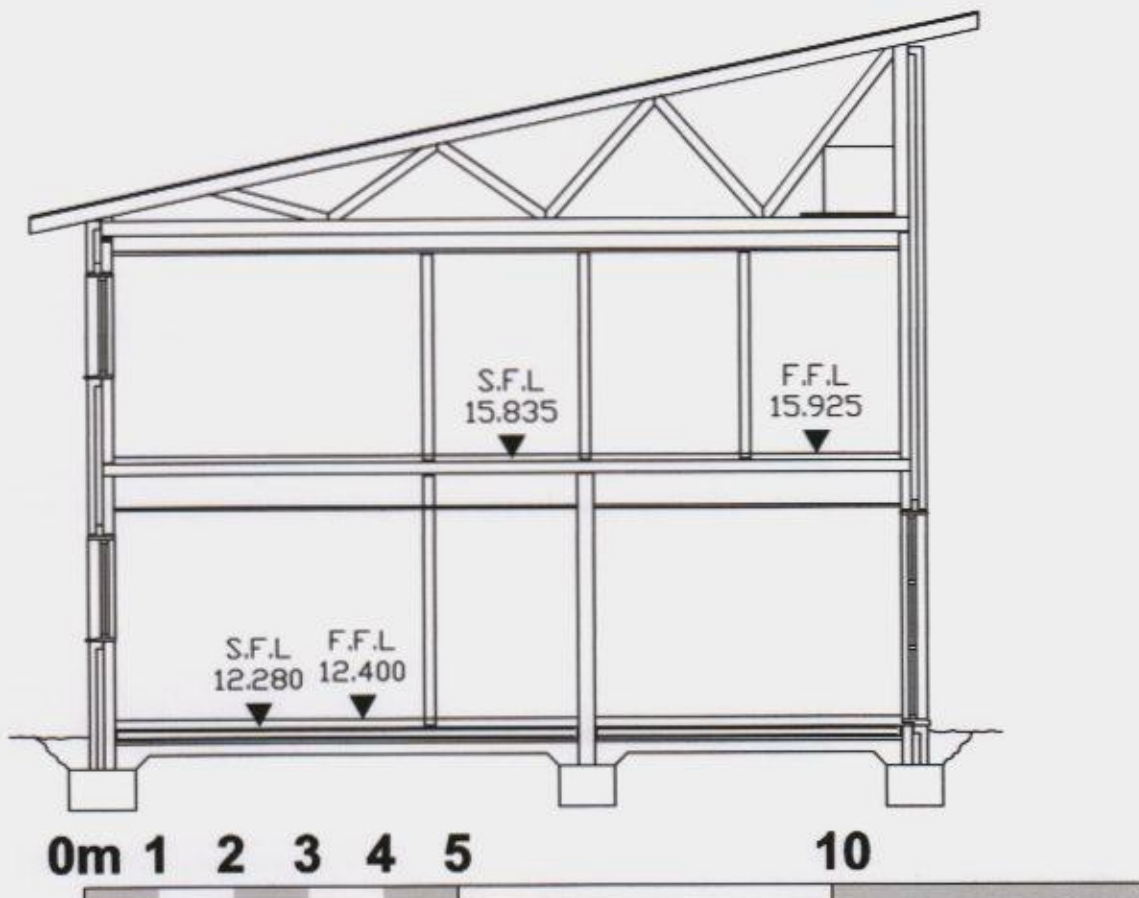

1:100 Layout existing section

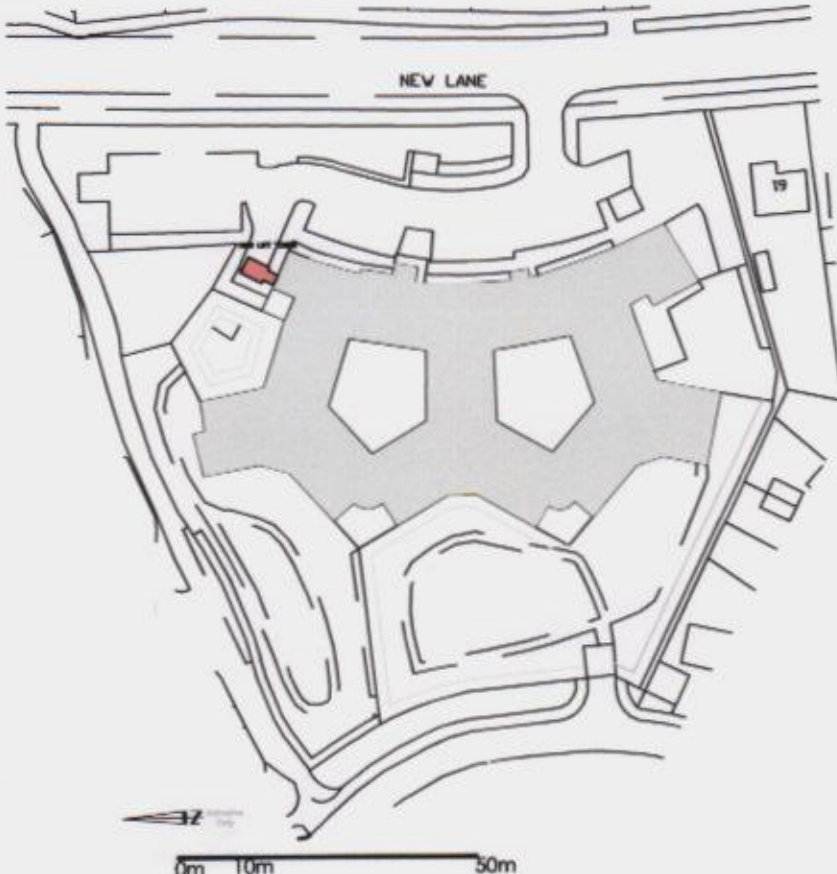

1:1250 Location Plan

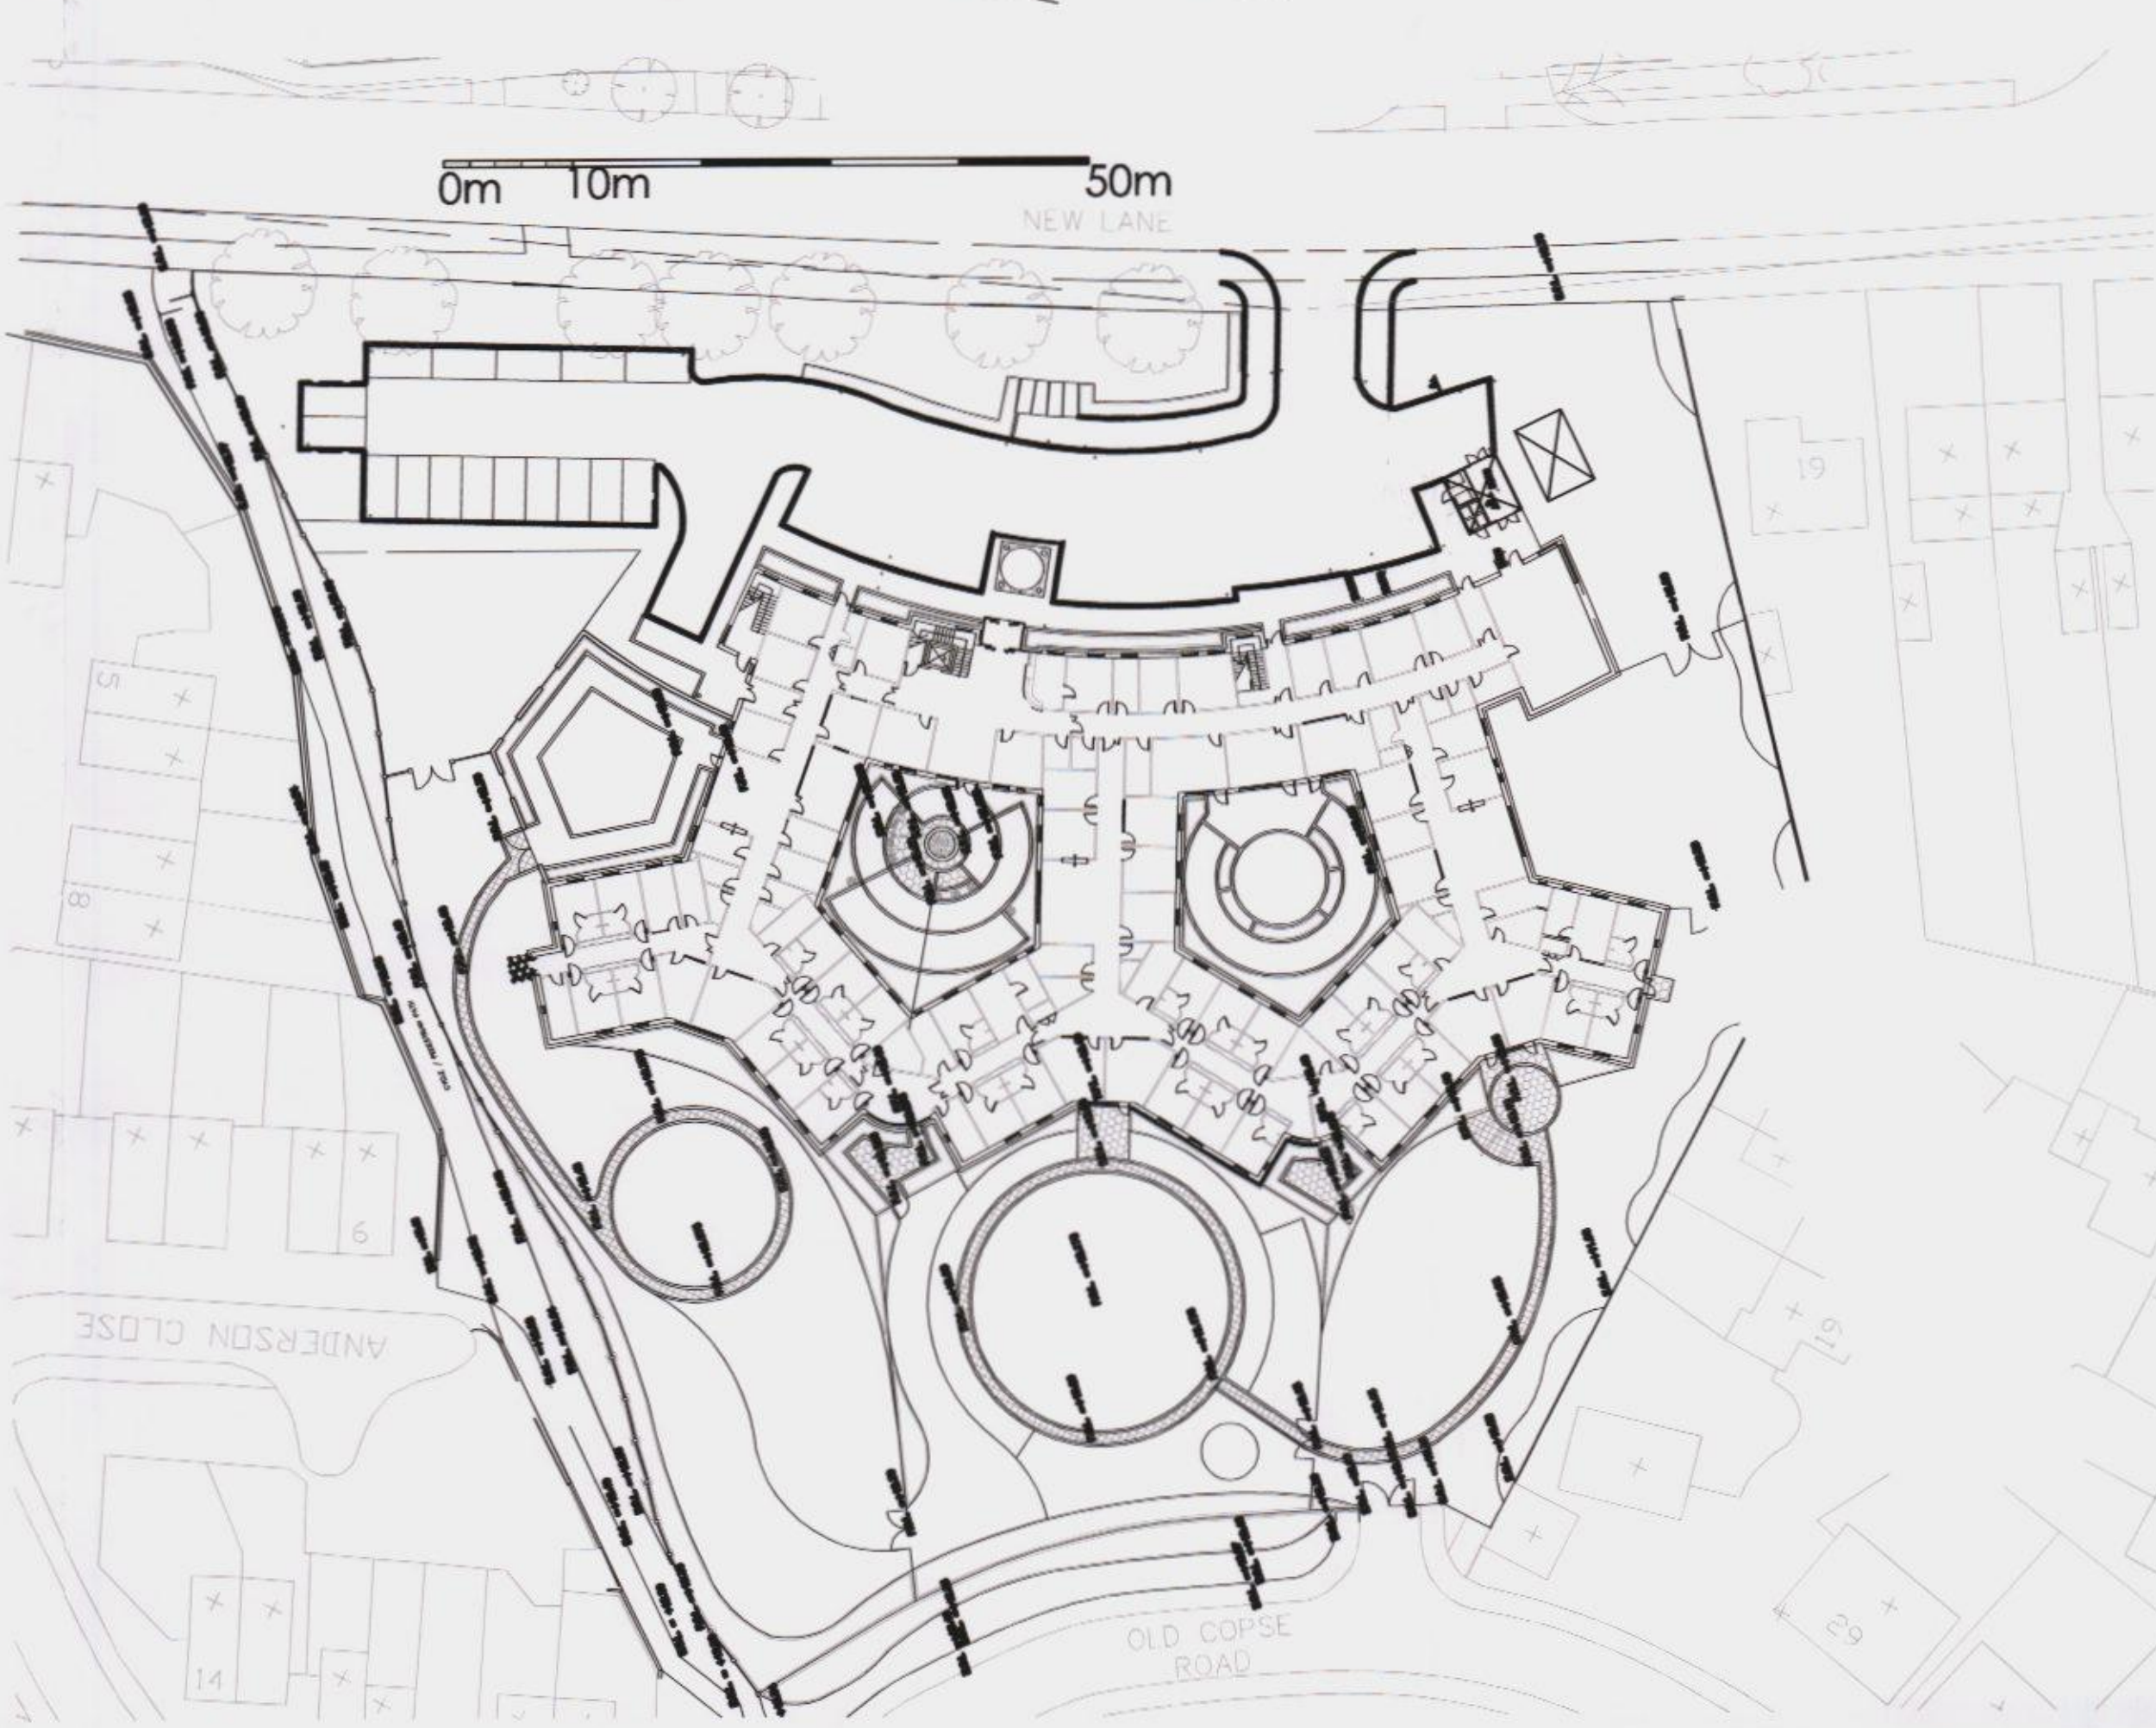

PI Jf Initial Issue 2012.01

studio four
architects ltd

Tollgate Estates, Stanbridge Earls, Romsey SO51 0HE
t: 01794 511255 f: 01794 511215
admin@studiofourarchitects-romsey.co.uk
www.studiofourarchitects.com

client	Southern Health NHS Foundation Trust
project	Elmleigh NHS Centre, New Lane, Havant
title	Proposed ECT Suite Trolley Lift
date	Jan 2012
scale	1:50@A1
drawn	JRL
checked	JRL
job no.	32016
dwg. no.	100
rev. no.	P1
file	32016

HAVANT BOROUGH COUNCIL
13 SEP 2012
RECEIVED