
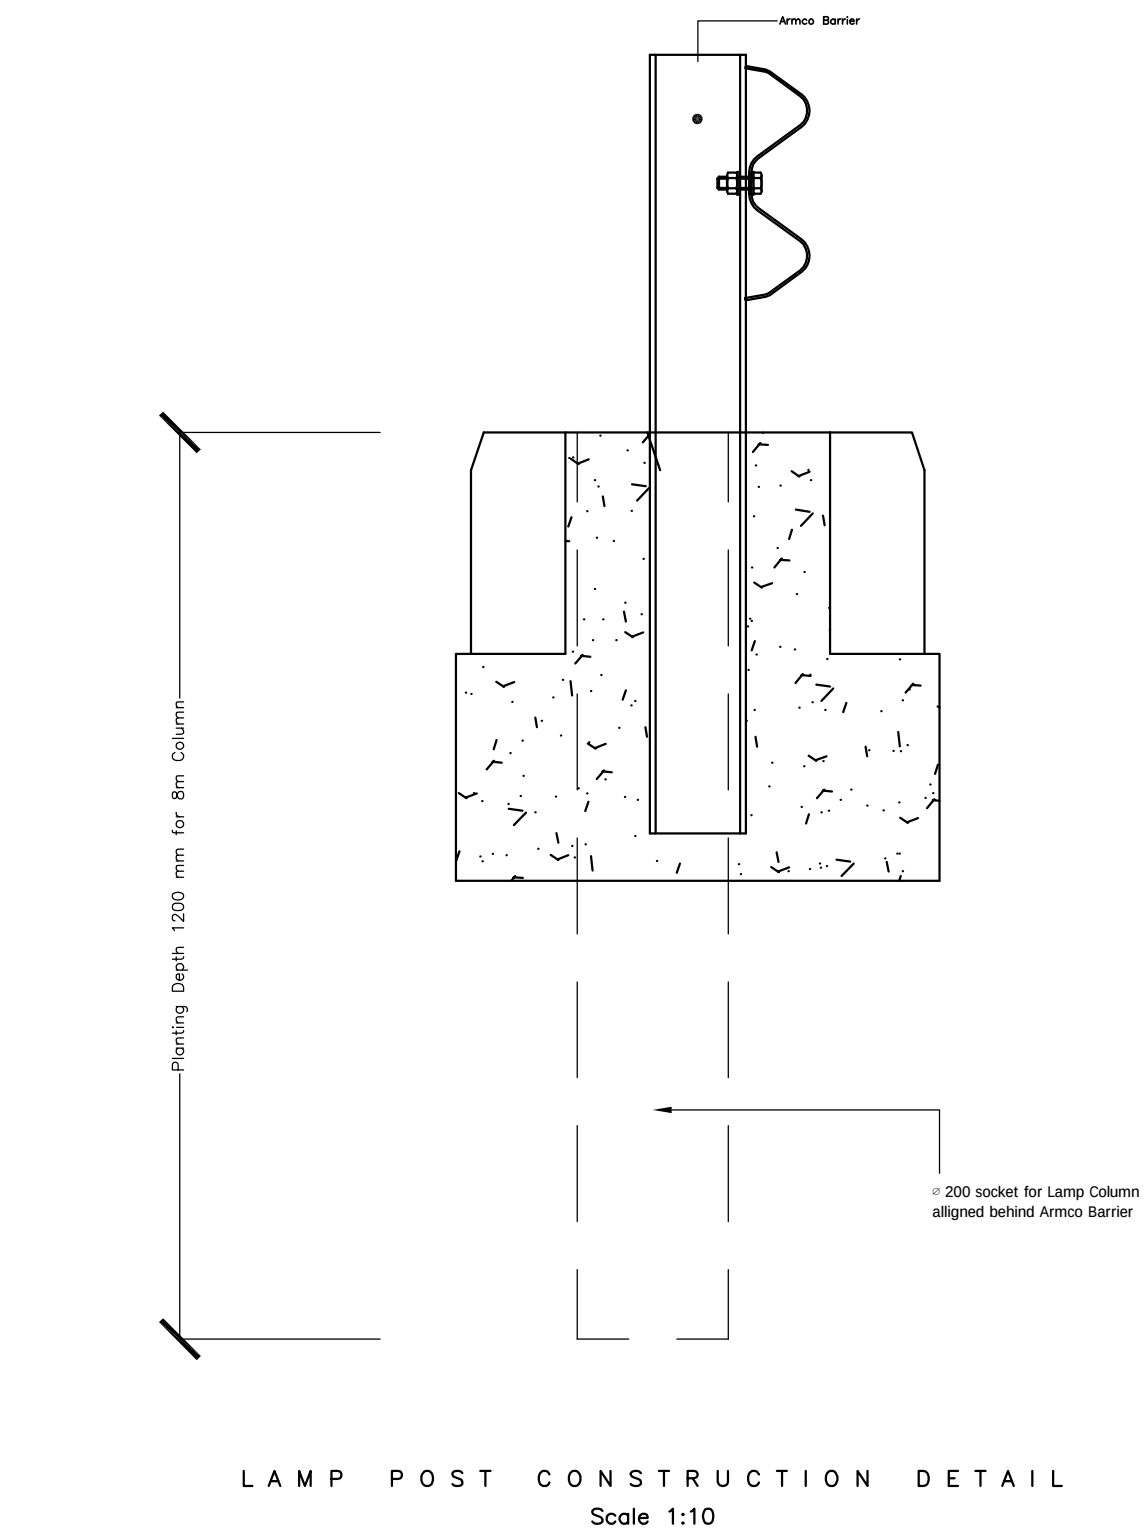
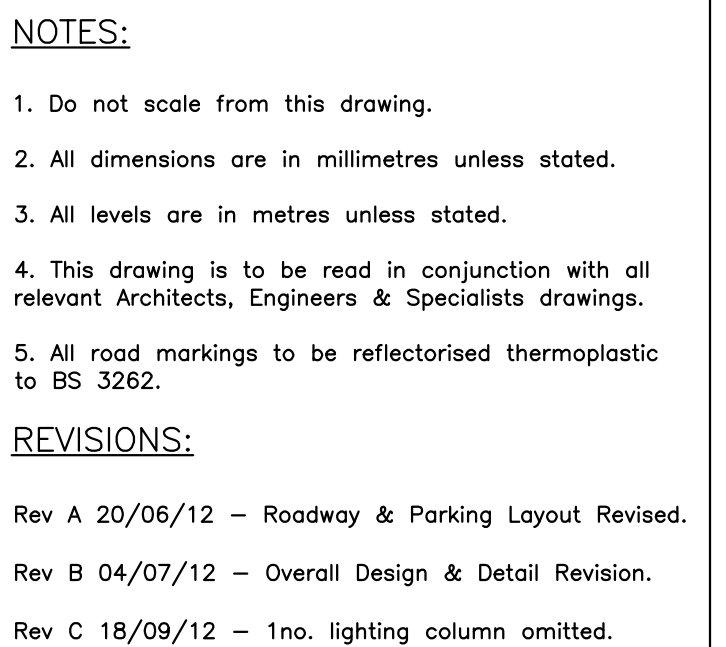


NOTES:

1. When the wearing course is not laid immediately after the base course, a tack coat complying with Class AI-40 or K1-40 of BS 434 Part I shall be applied at a uniform rate of spread of 0.31 l/m² or 0.55 l/m² prior to laying the wearing course
2. The aggregate in wearing course materials shall have a minimum polished stone value of 50 and a maximum aggregate abrasion value of 14
3. Gravel aggregates will not be permitted in bituminous materials
4. Sand fines will not be permitted in coated macadam.
5. Coated macadam must comply with BS 4987 Part I 1993 and be laid in accordance with BS 4987 Part I 1993.
6. Coated chippings shall have a minimum PSV of 63 and a maximum AAV of 14

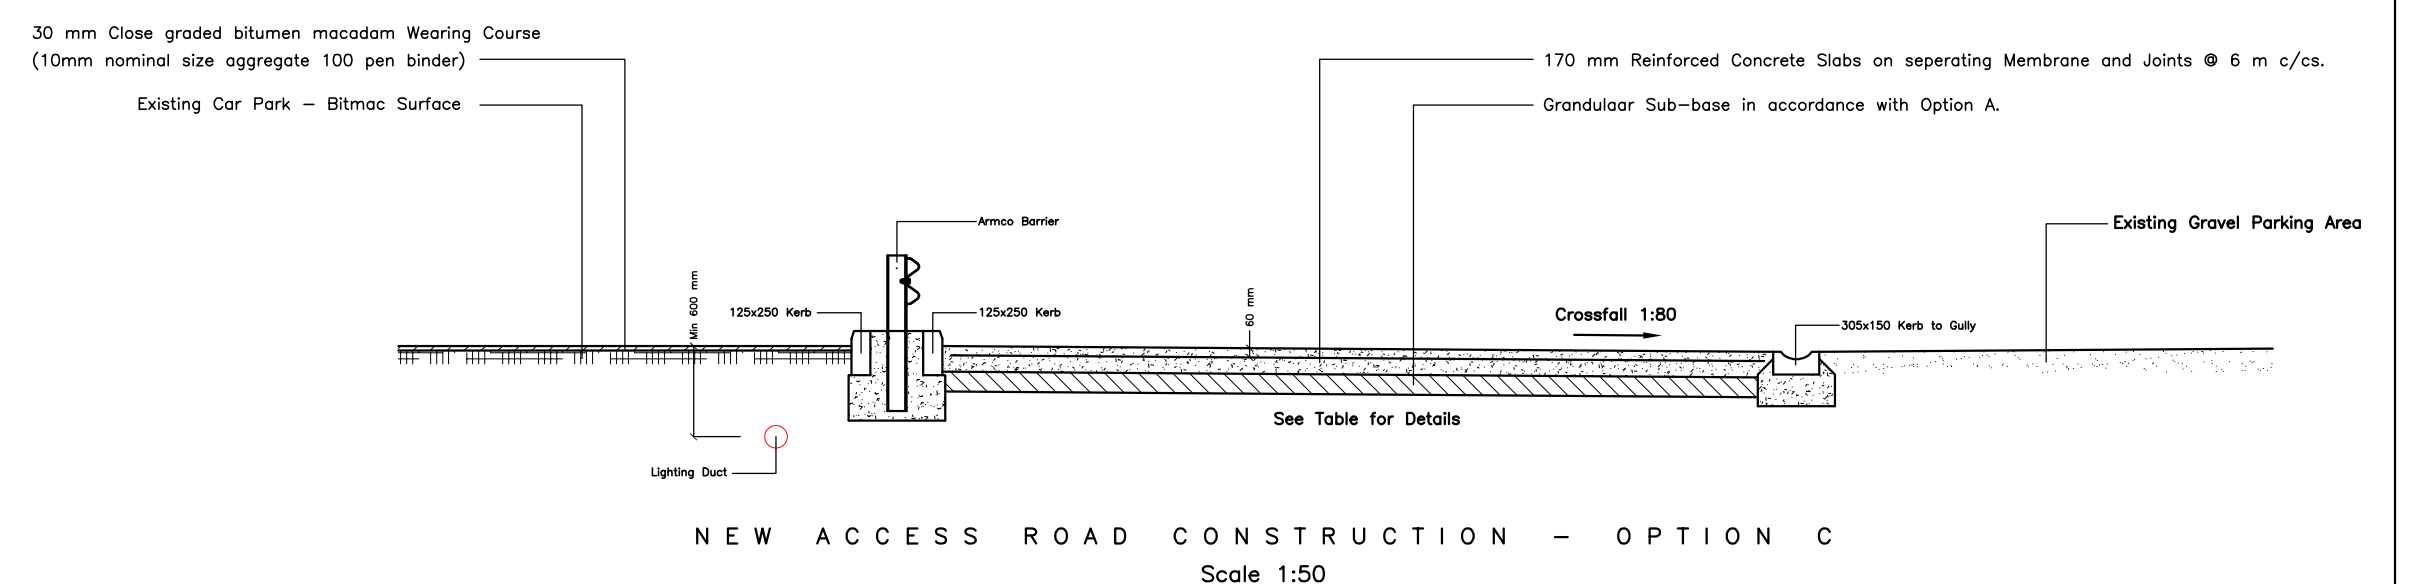

Drawing Number:	P 648 / 61	Revision: C
------------------------	------------	--------------------

A1 Sheet @ 1:200