



REV:	DATE:	AMENDMENTS:	DRAWN:	CHECKED:
A	JUN 12	Noise level areas clarified	RD	JH

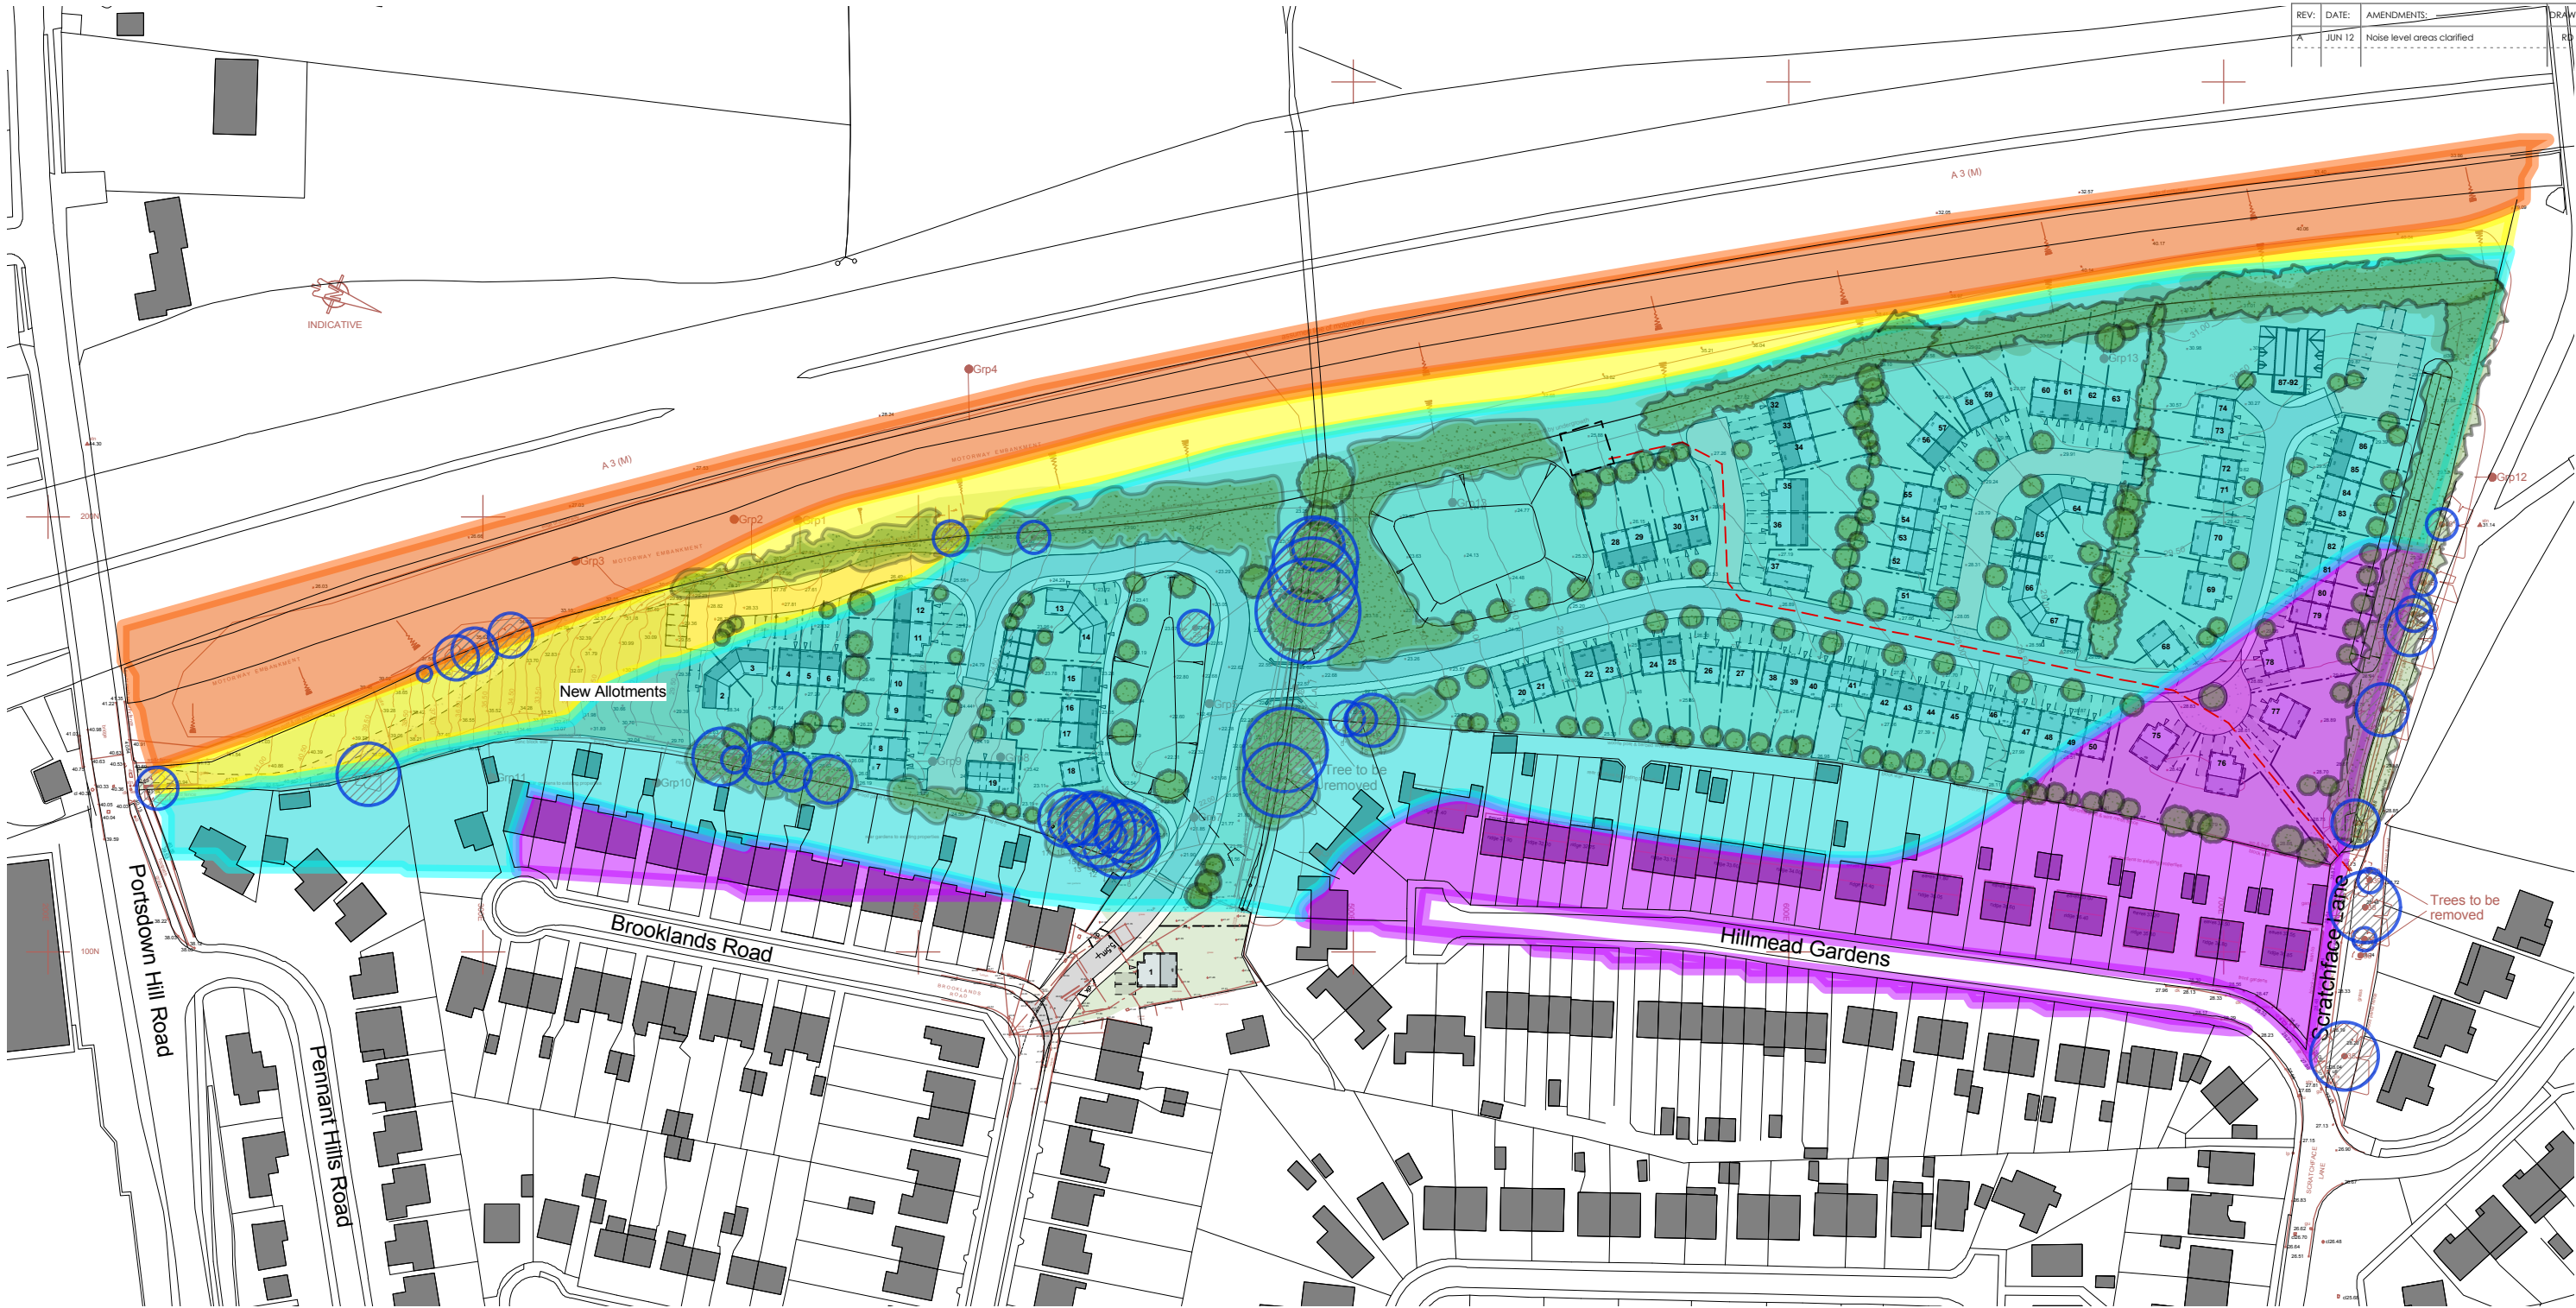

Noise Contours Key

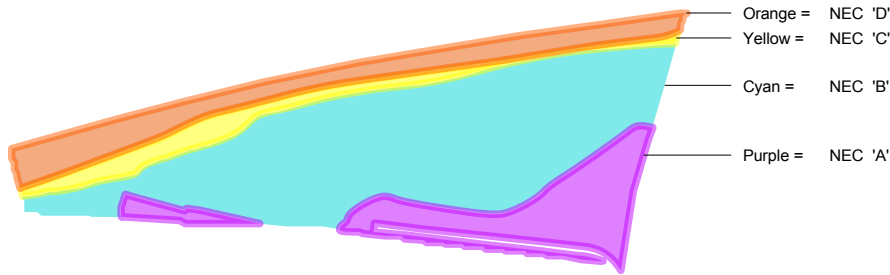

- Orange = NEC 'D'
- Yellow = NEC 'C'
- Cyan = NEC 'B'
- Purple = NEC 'A'



CLIENT:
Crayfern Homes

PROJECT:
Land off Scratchface Lane,
Bedhampton

DRAWING:
Proposed Site Layout Plan
With Acoustic Noise Contours

SCALE: 1:1500 DWG NO: 9982/P05
@ A3

DATE: Nov 10 REV: A

