


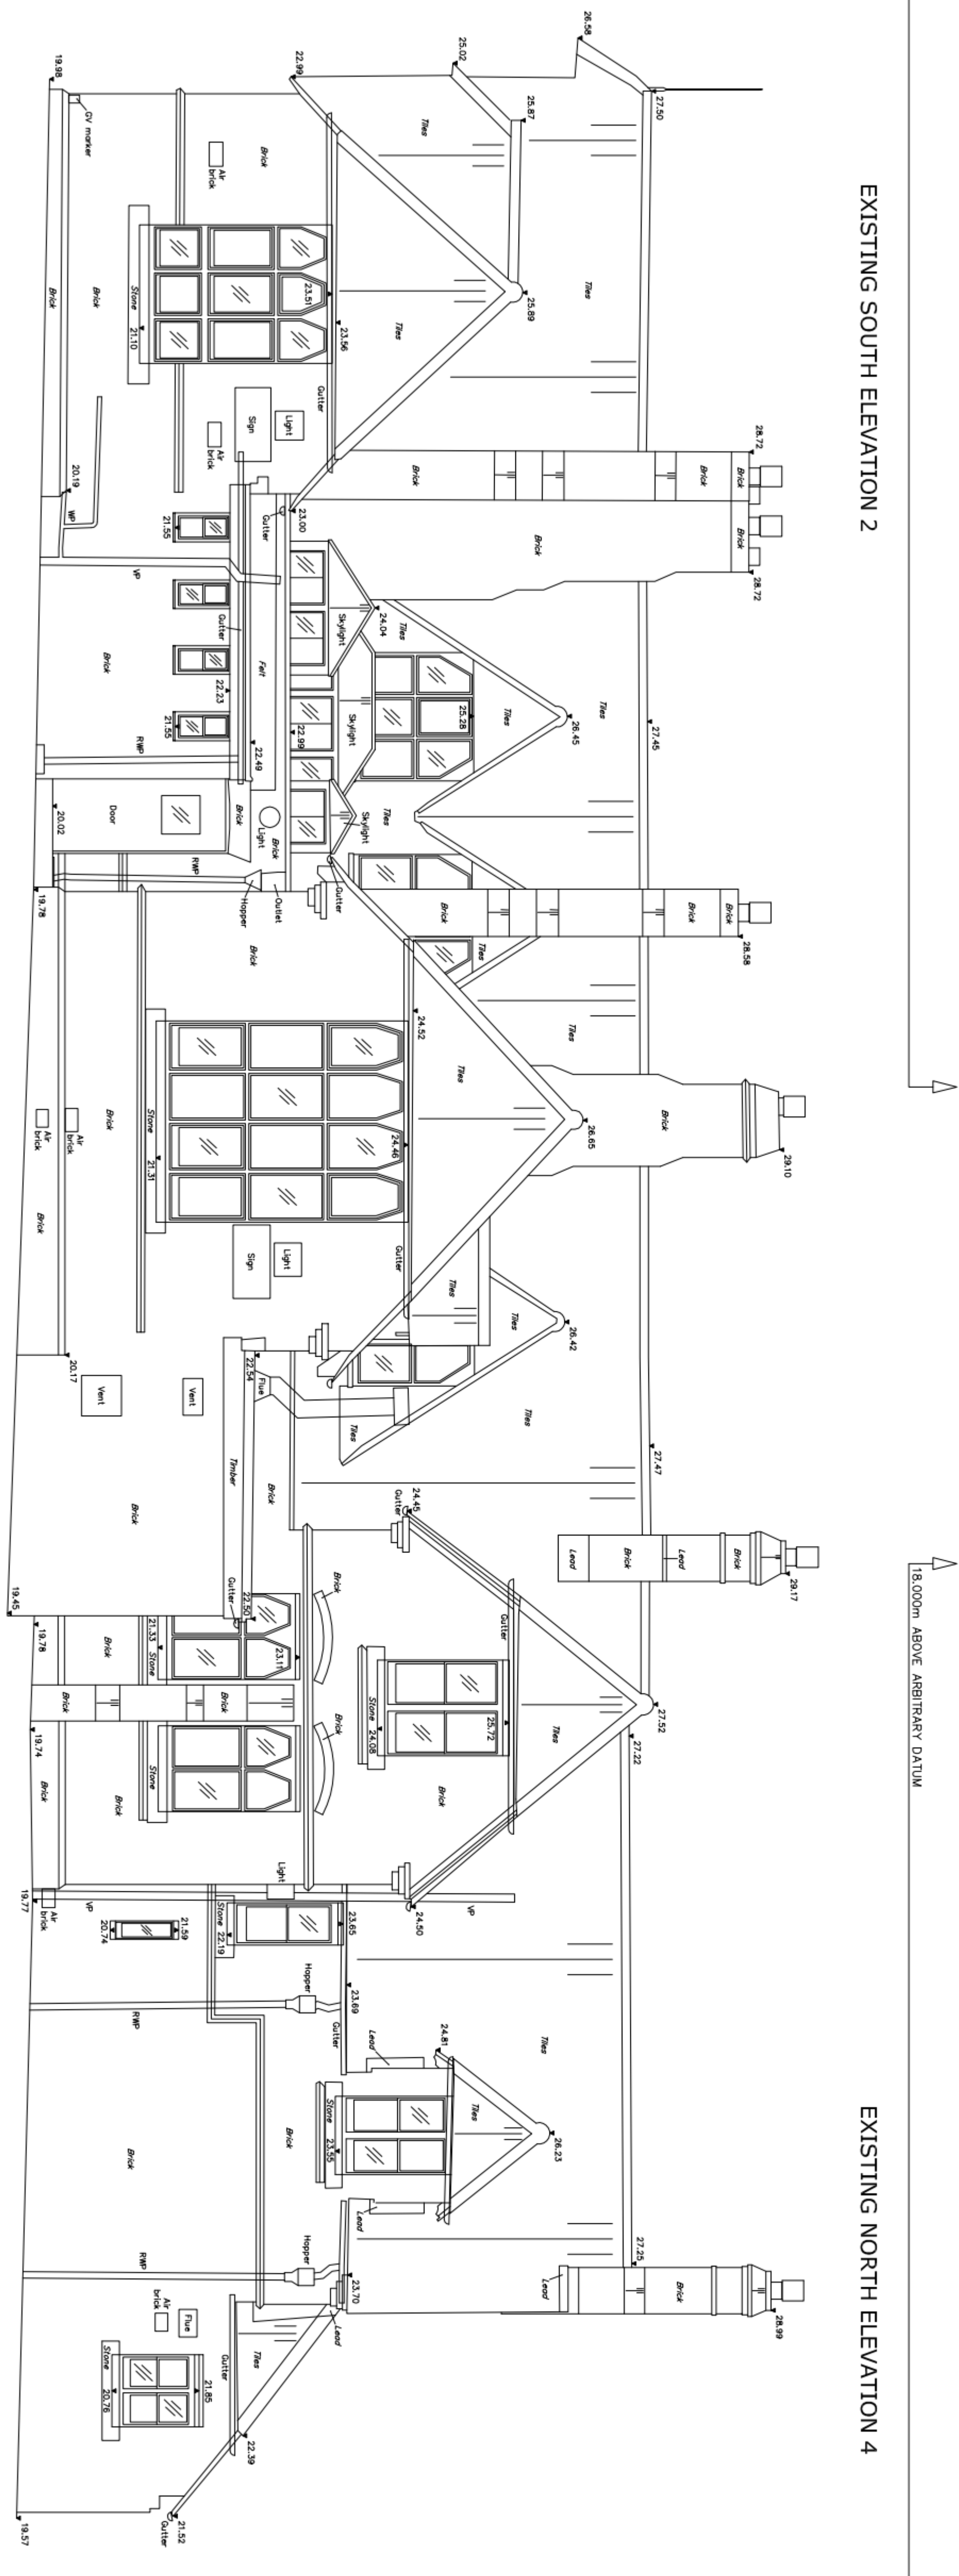
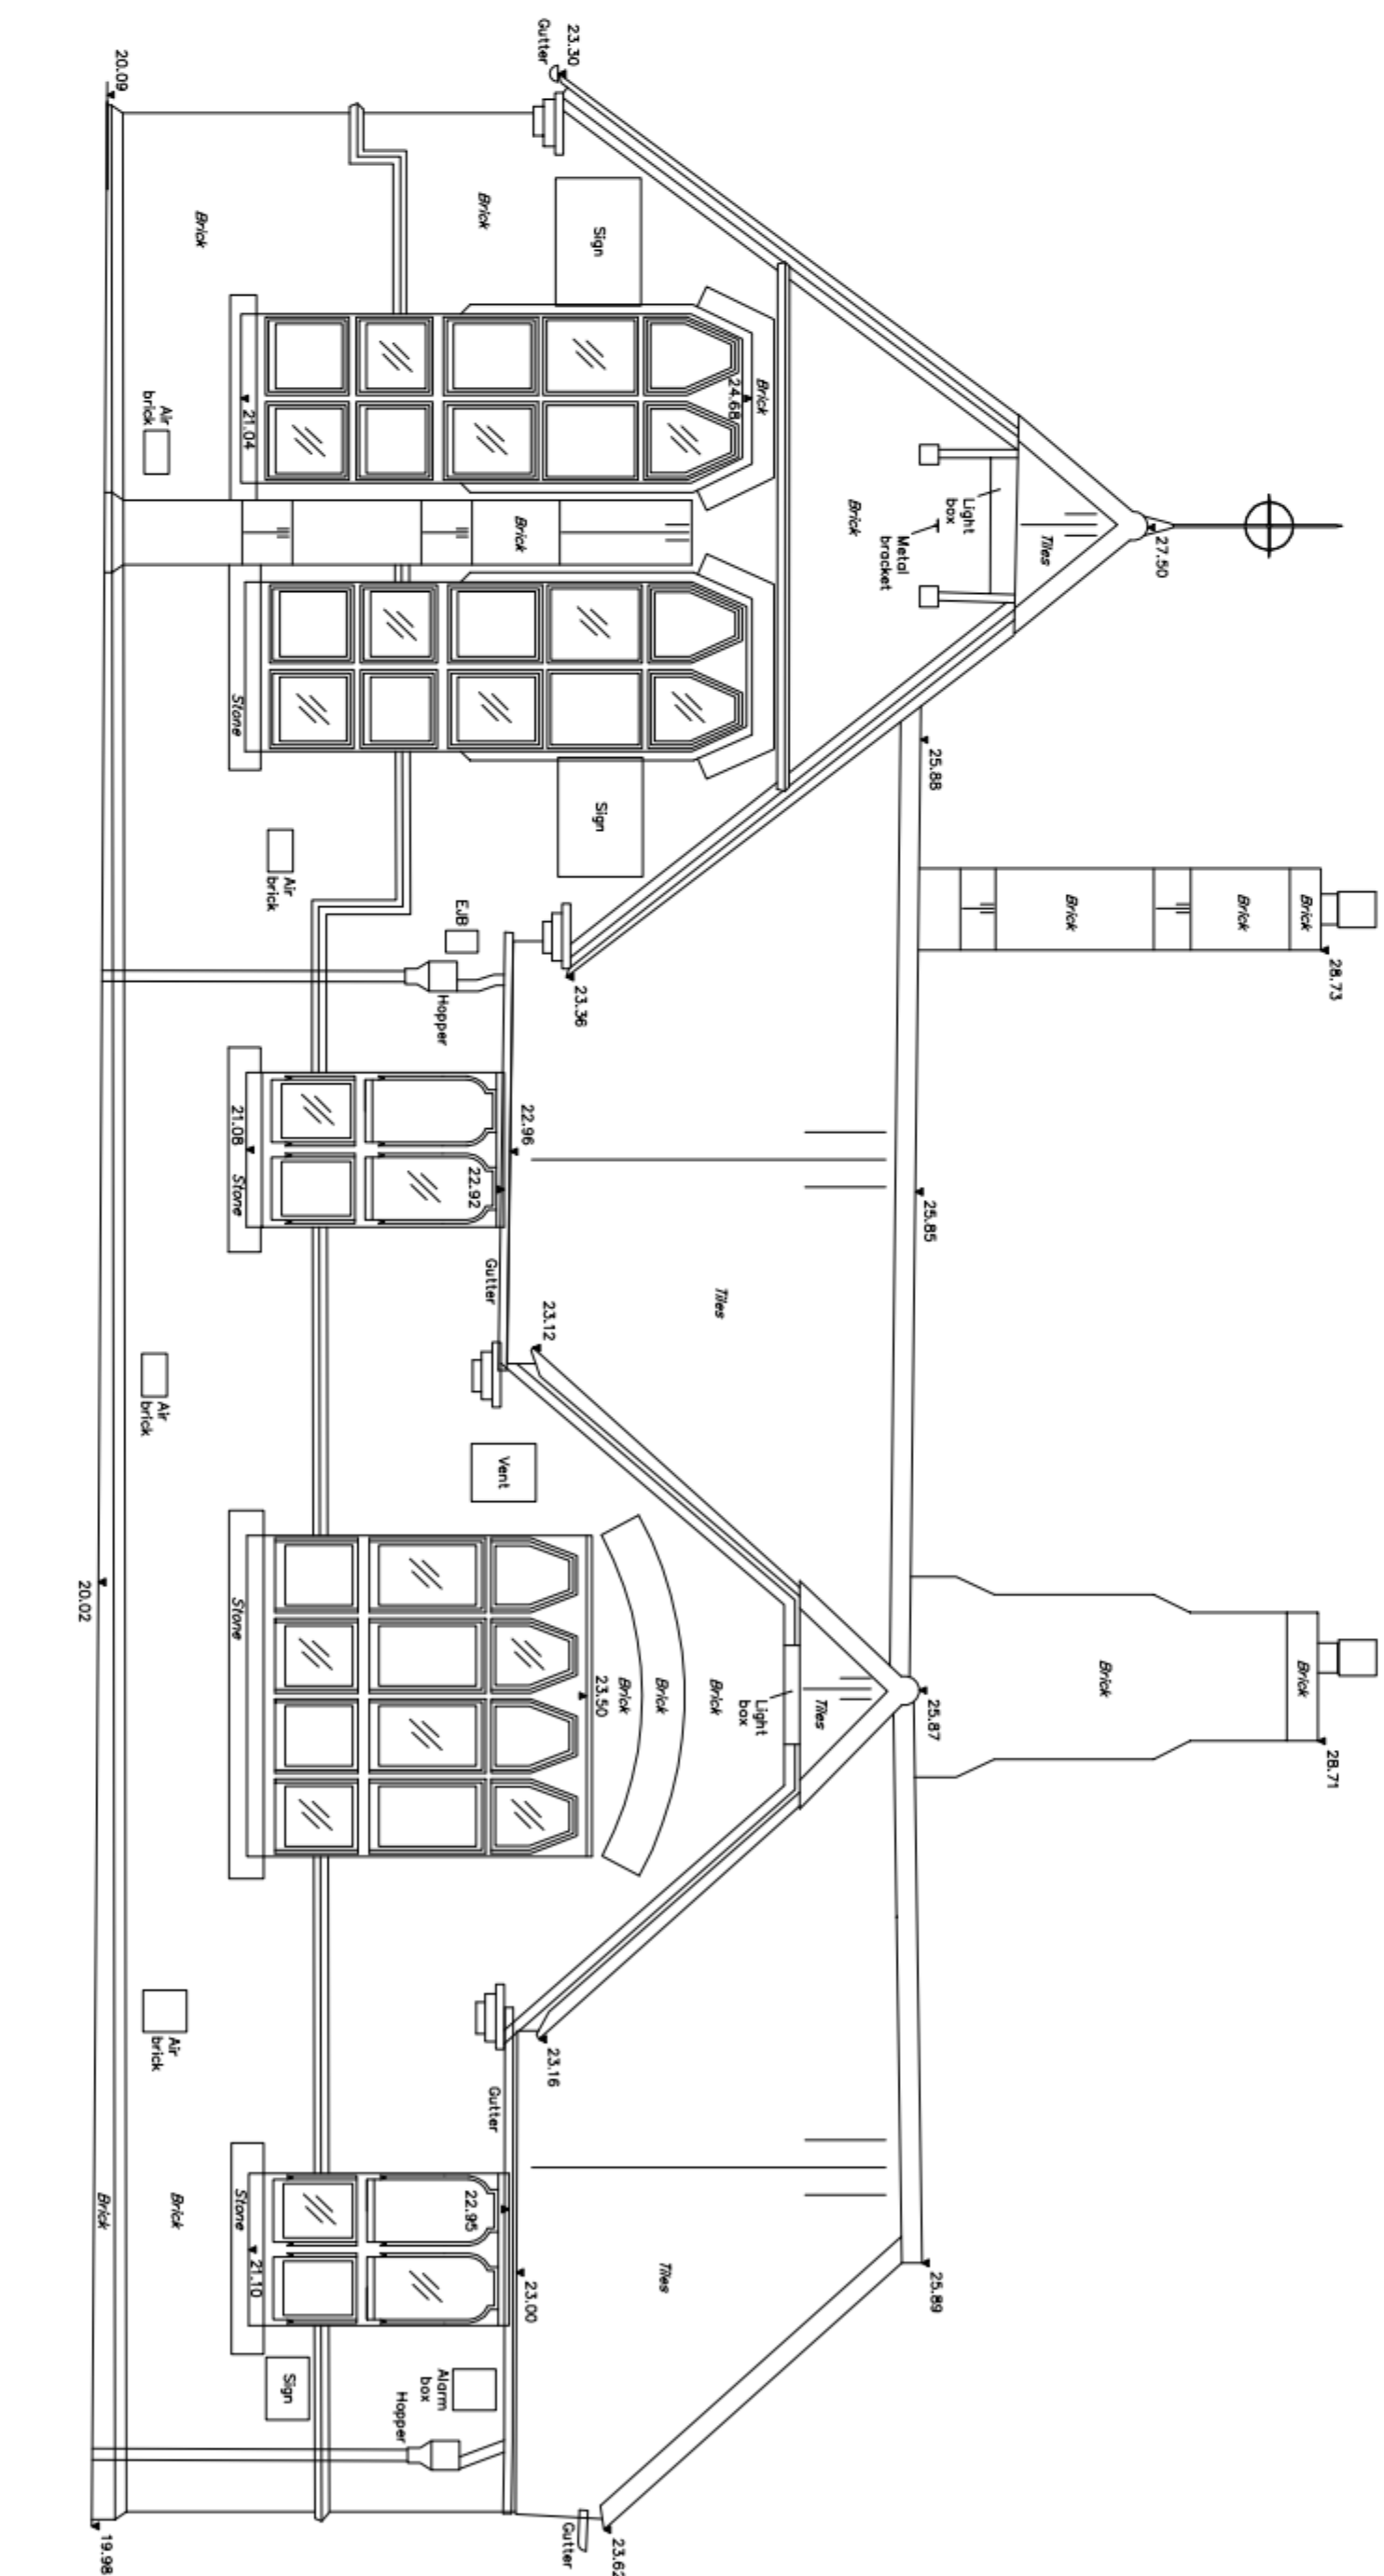
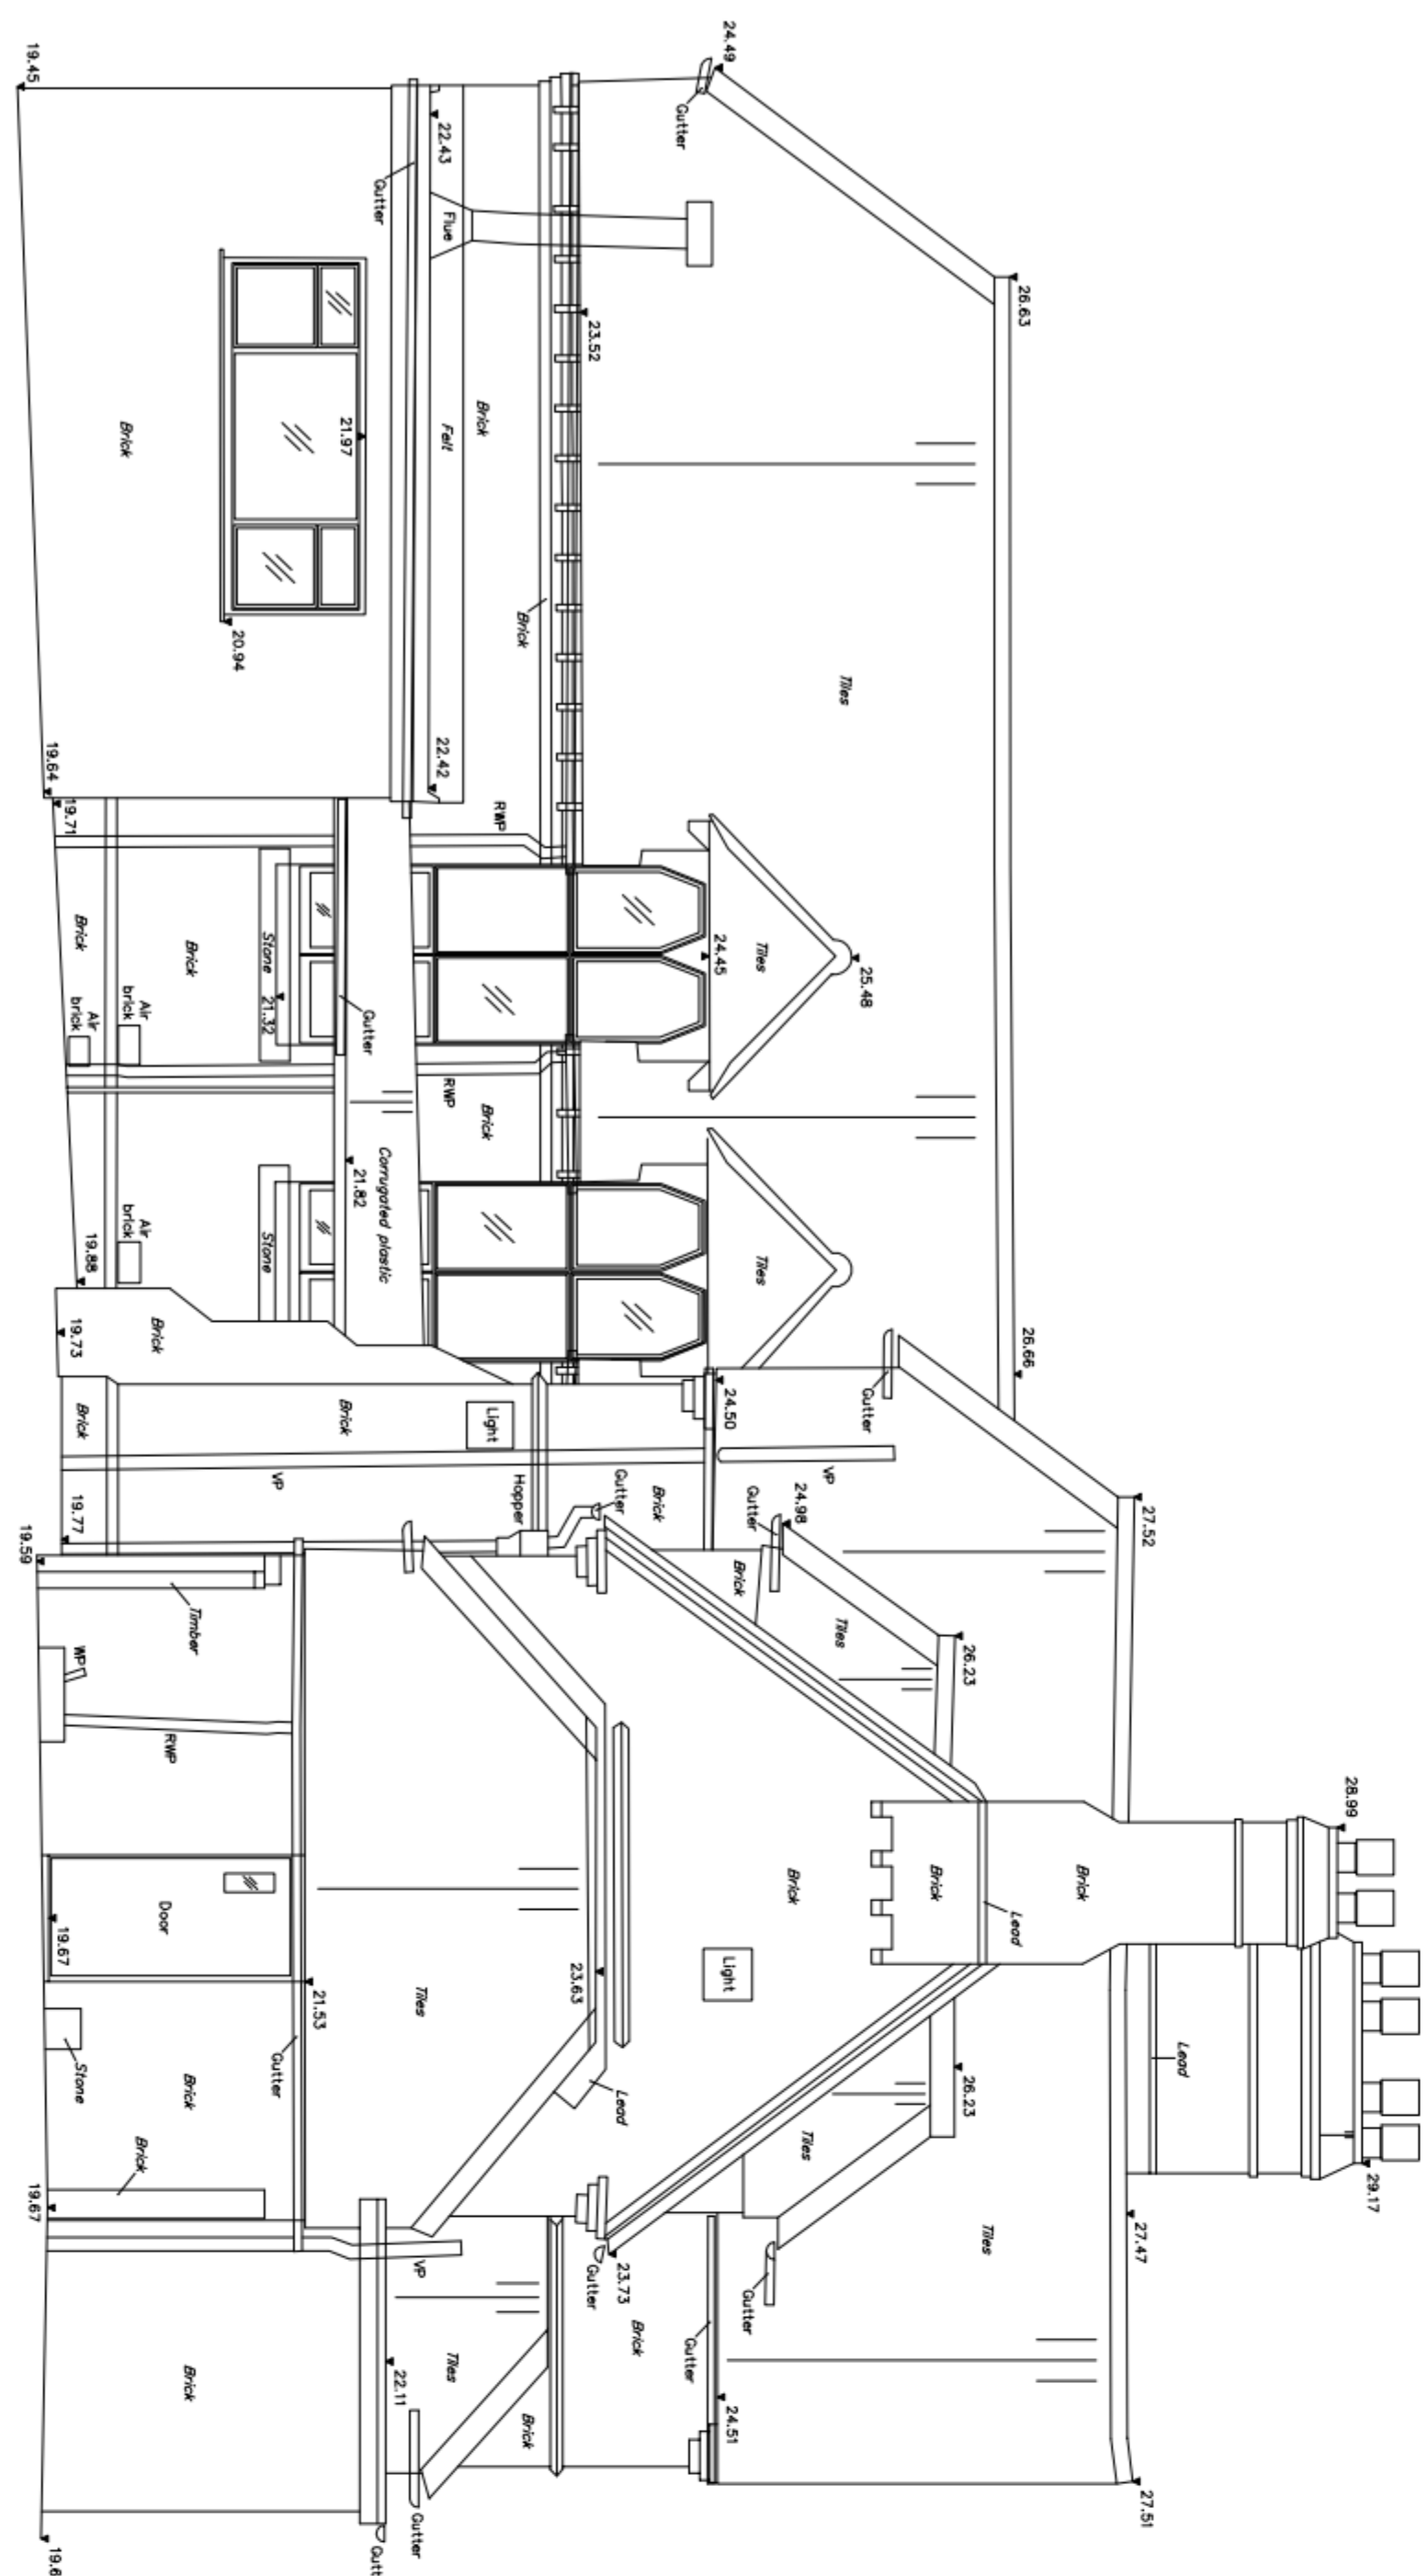


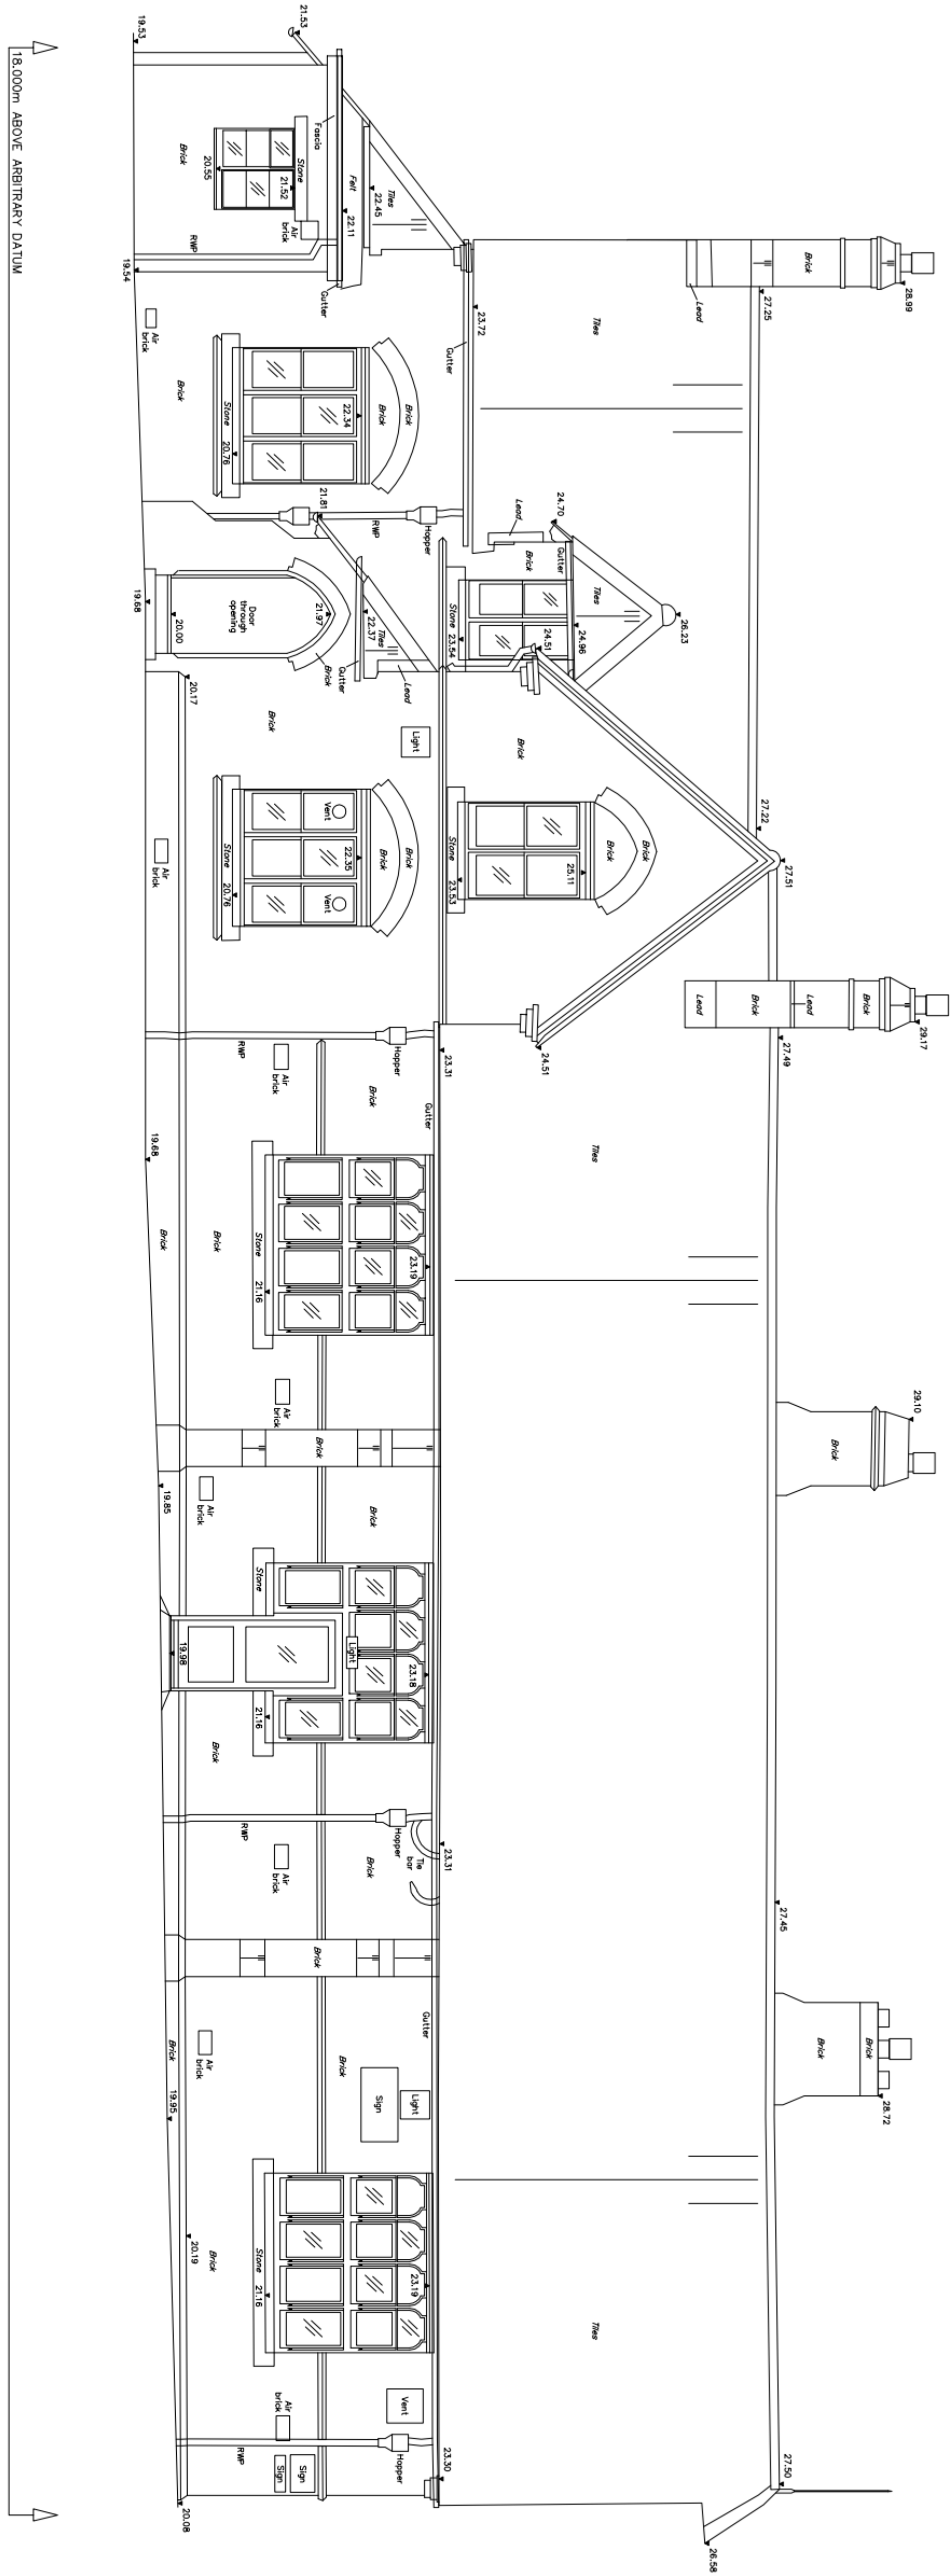

LEGEND

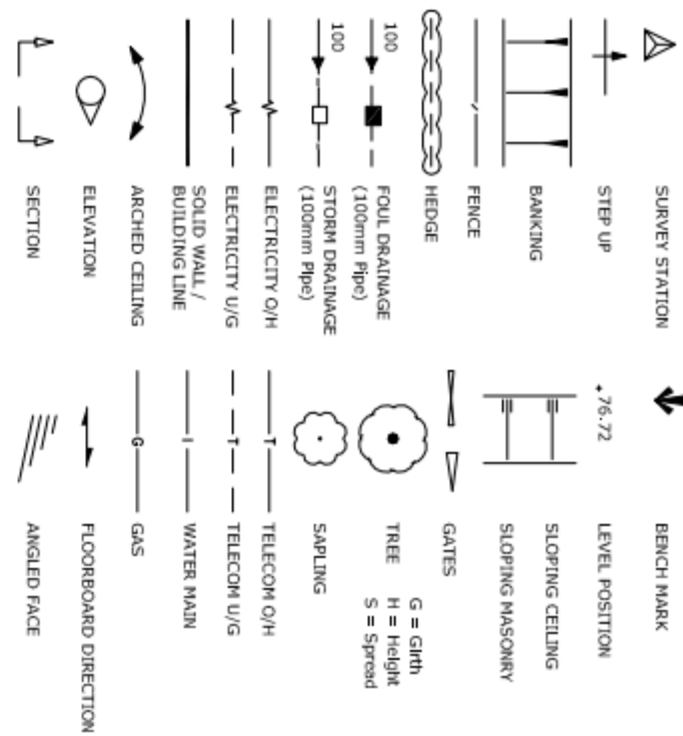


FENCE TYPES AND

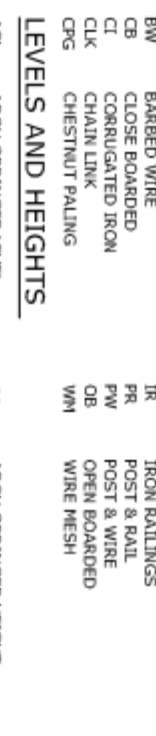

LEVELS AND HE




ABBREVIATION:

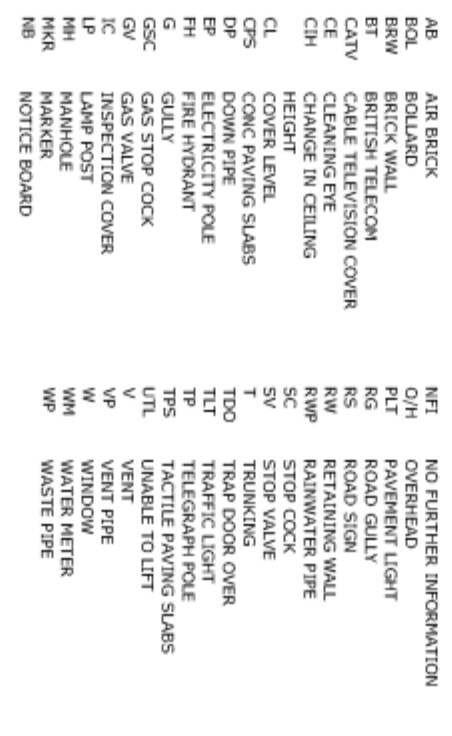

LEVELS



SERVICE INFORMATION

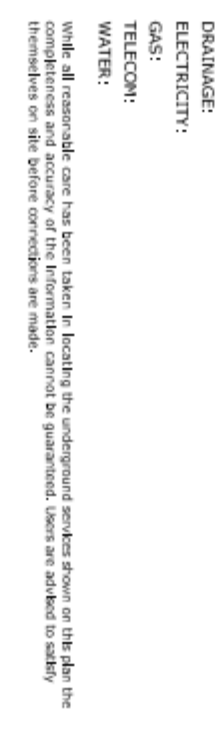[illegible]