


	CLIENT:			
	STARBUCK COFFEE			
	PROJECT:			
	EMSWORTH			
	ADDRESS:			
	A27 EASTBOUND HAVANT BYPASS EMSWORTH			
	TITLE:			
	EXISTING PLAN LAYOUT			
	DRAWN BY: CG	SCALE: 1:50 @A1	DATE: 20/06/12	REVISED DATE:
	CHECKED: RM			
	DRG NO.:	SB-EMSW-001-04		REV:

THIS DRAWING AND ITS DATA IS THE PROPERTY OF EVOLVE DESIGN LIMITED & SHALL NOT BE REPRODUCED WITHOUT THE COMPANY'S CONSENT. DO NOT SCALE. WRITTEN DIMENSIONS TAKE PREFERENCE. ANY DISCREPANCIES SHOULD BE REPORTED TO EVOLVE DESIGN LIMITED IMMEDIATELY - IF IN DOUBT ASK.

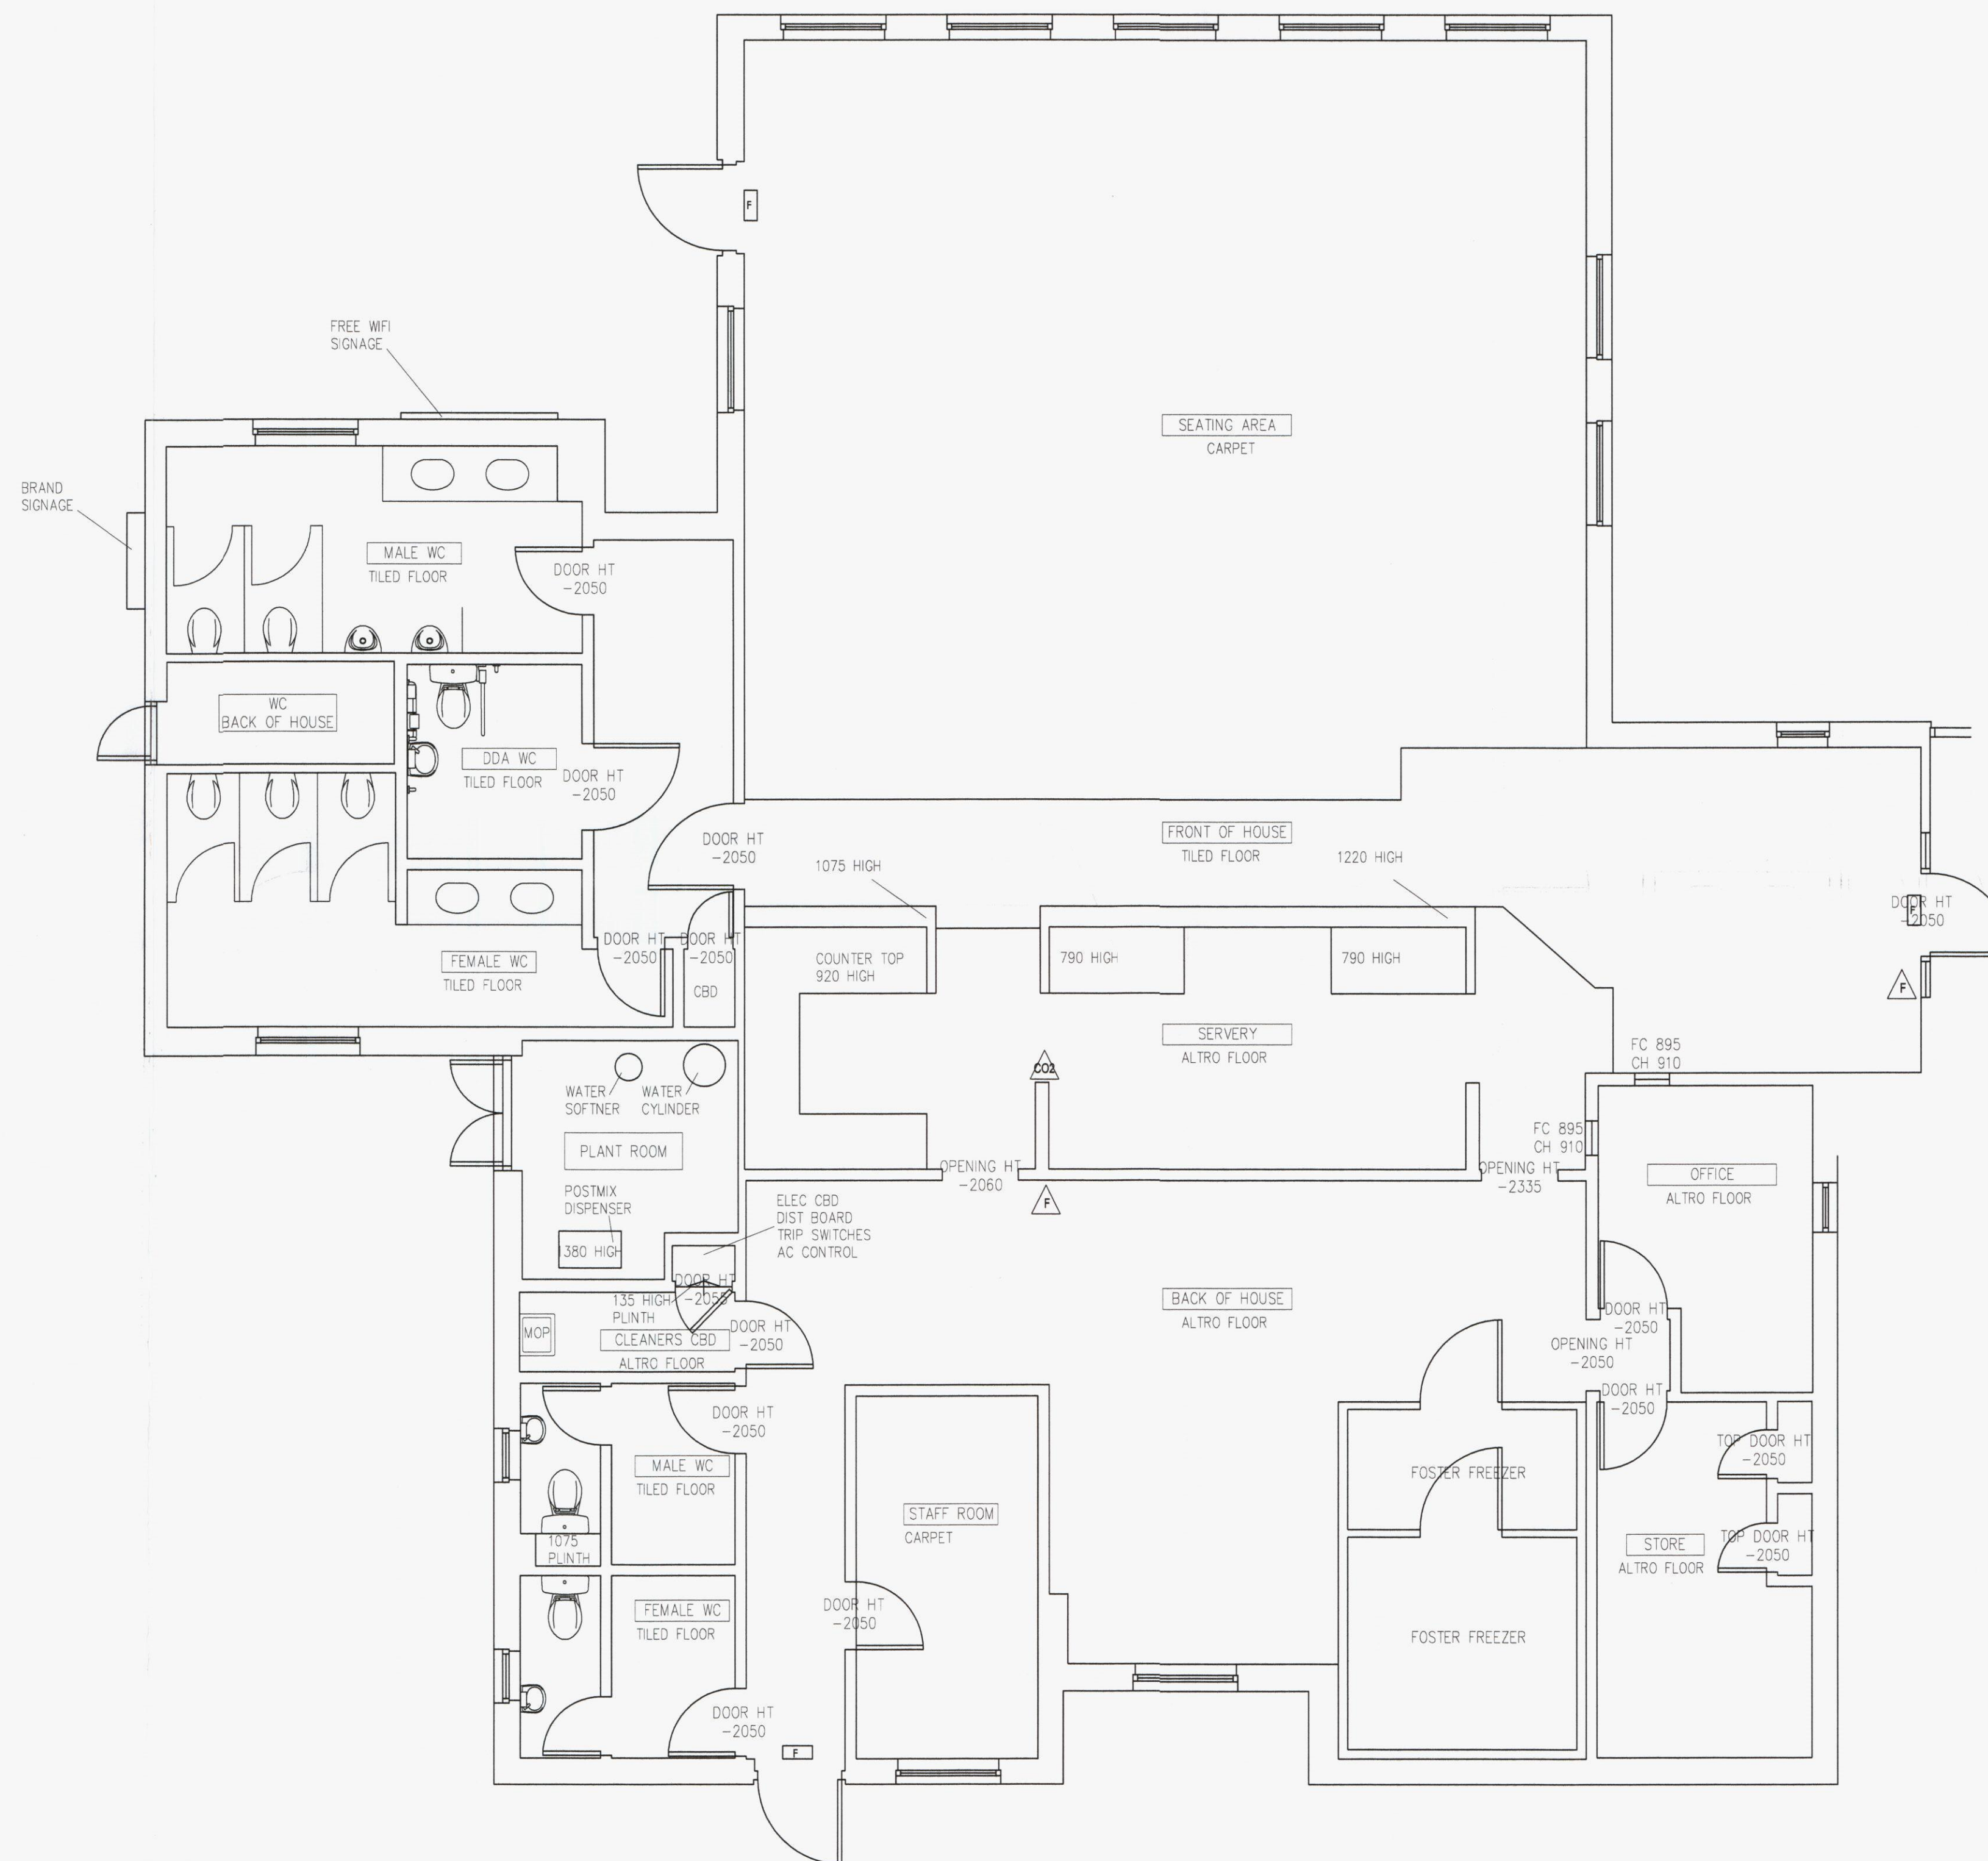

1 Existing Plan Layout
Scale: 1 : 50