




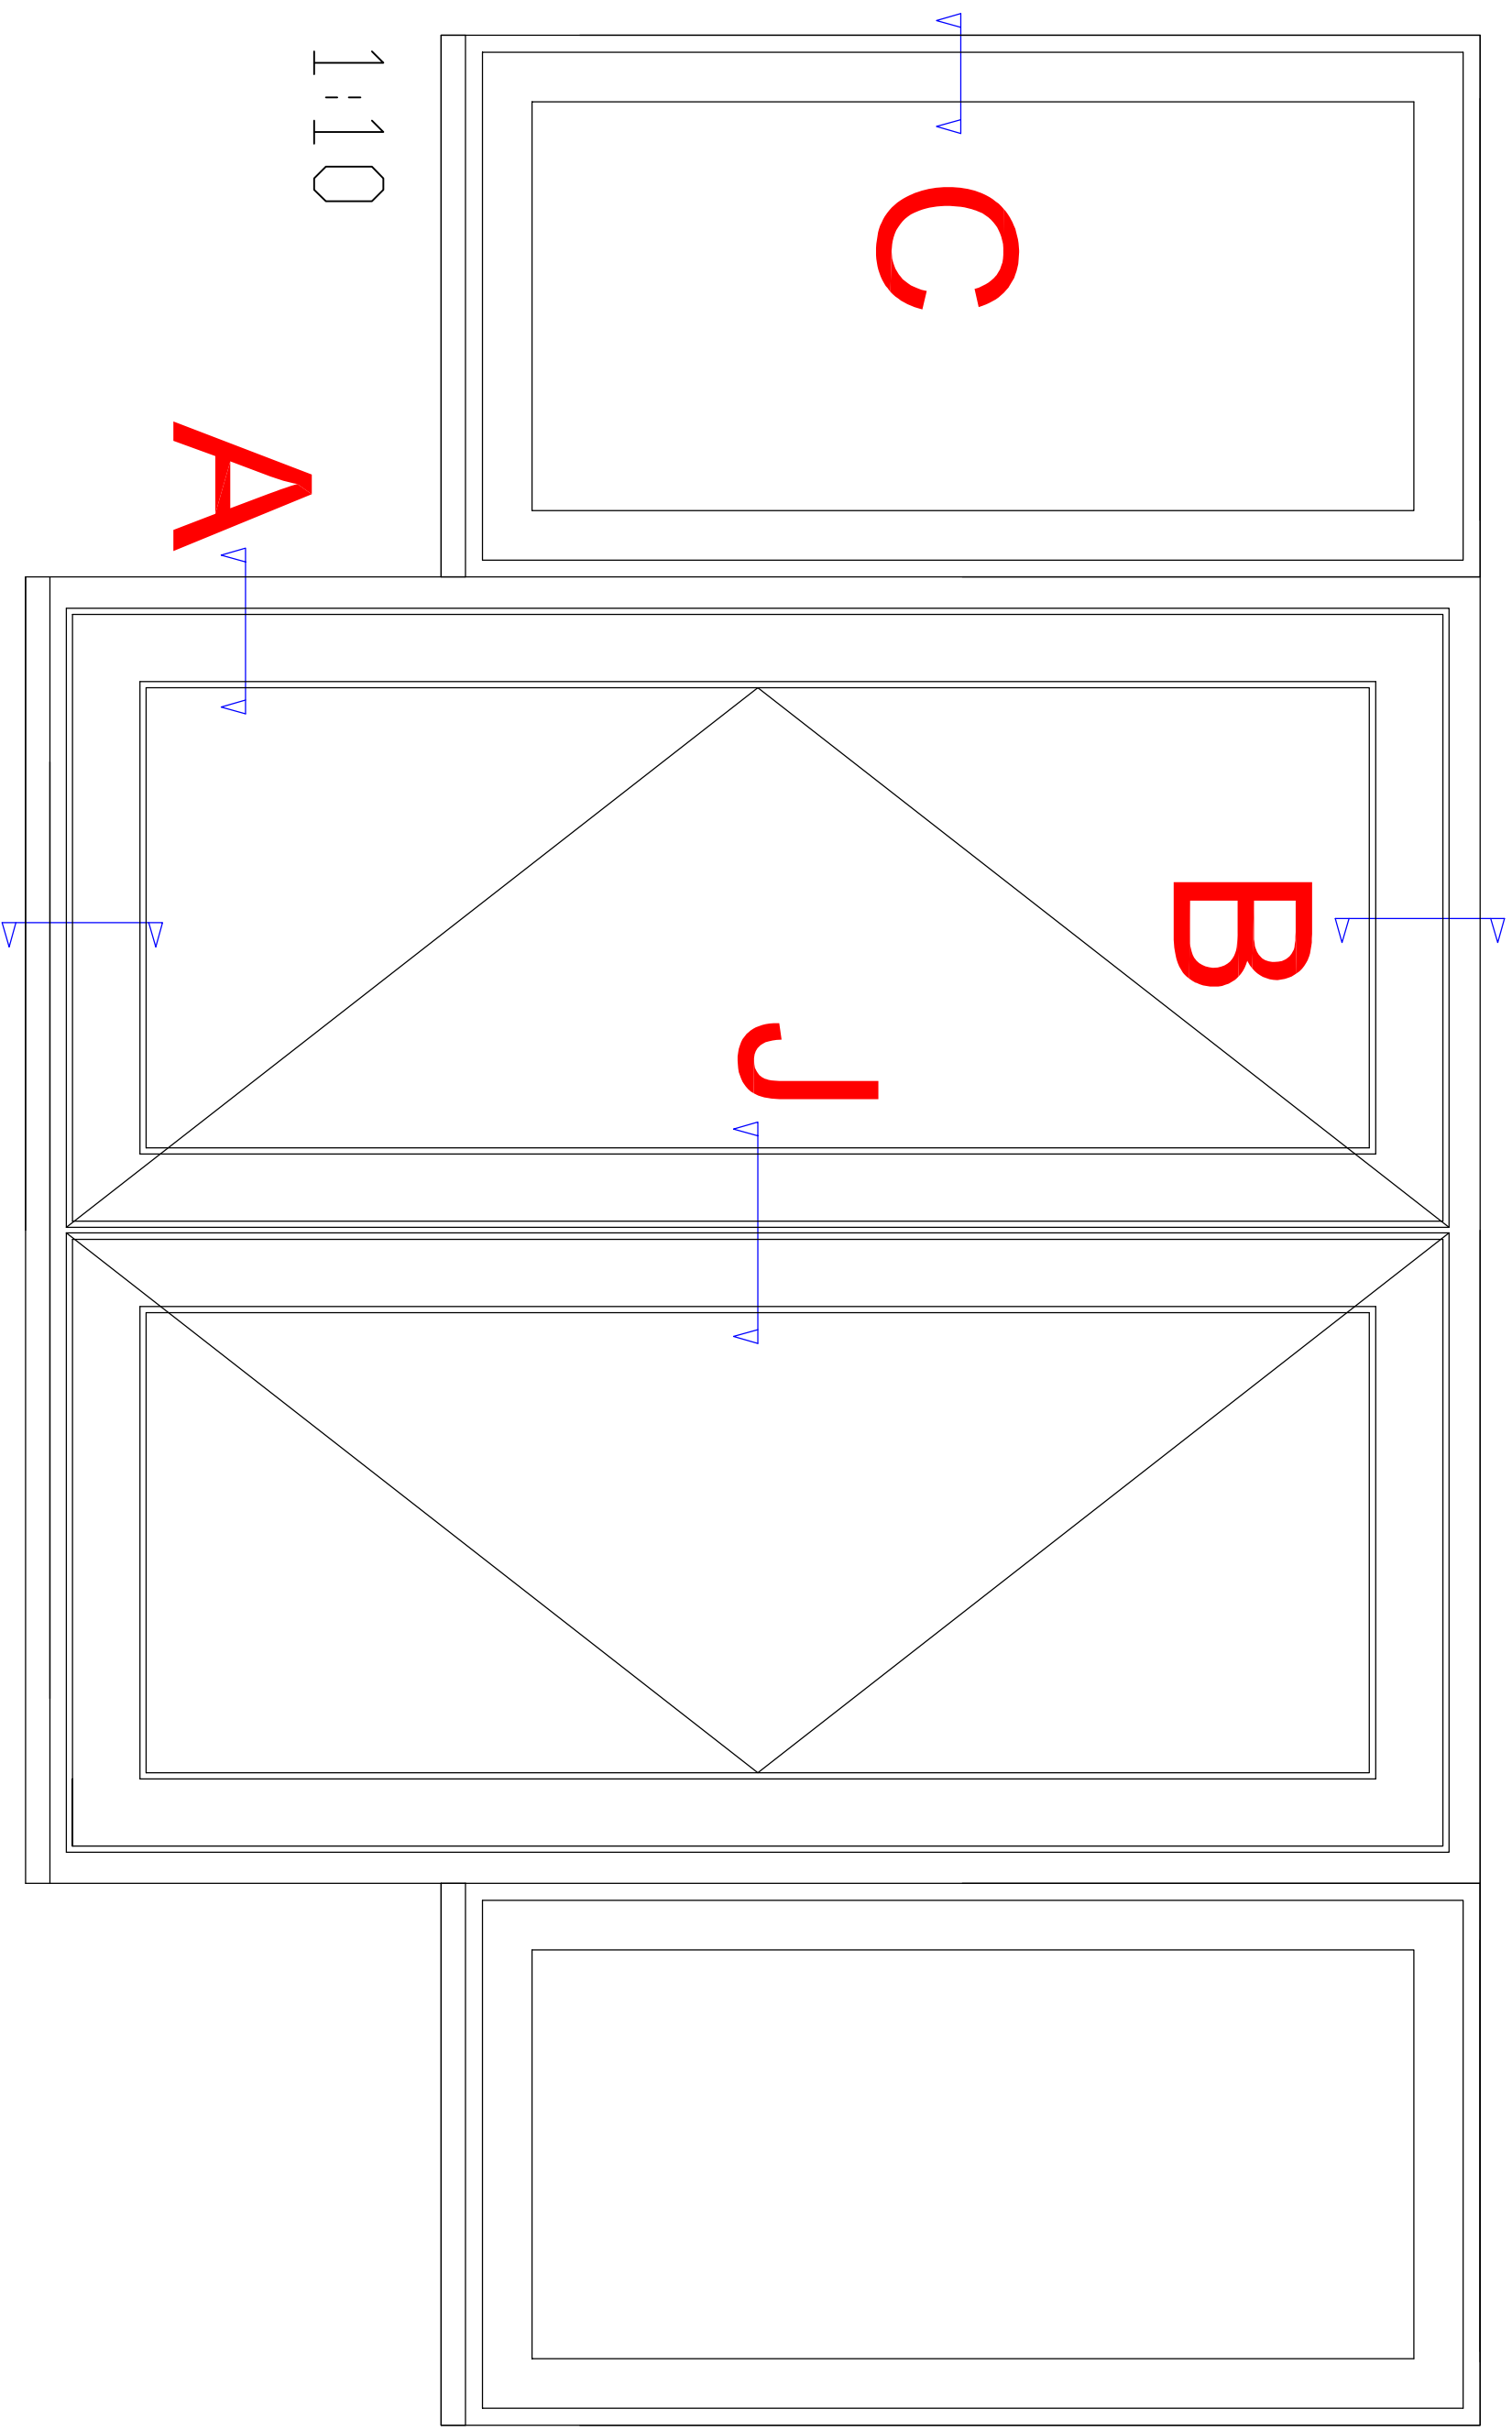

See Cill Section

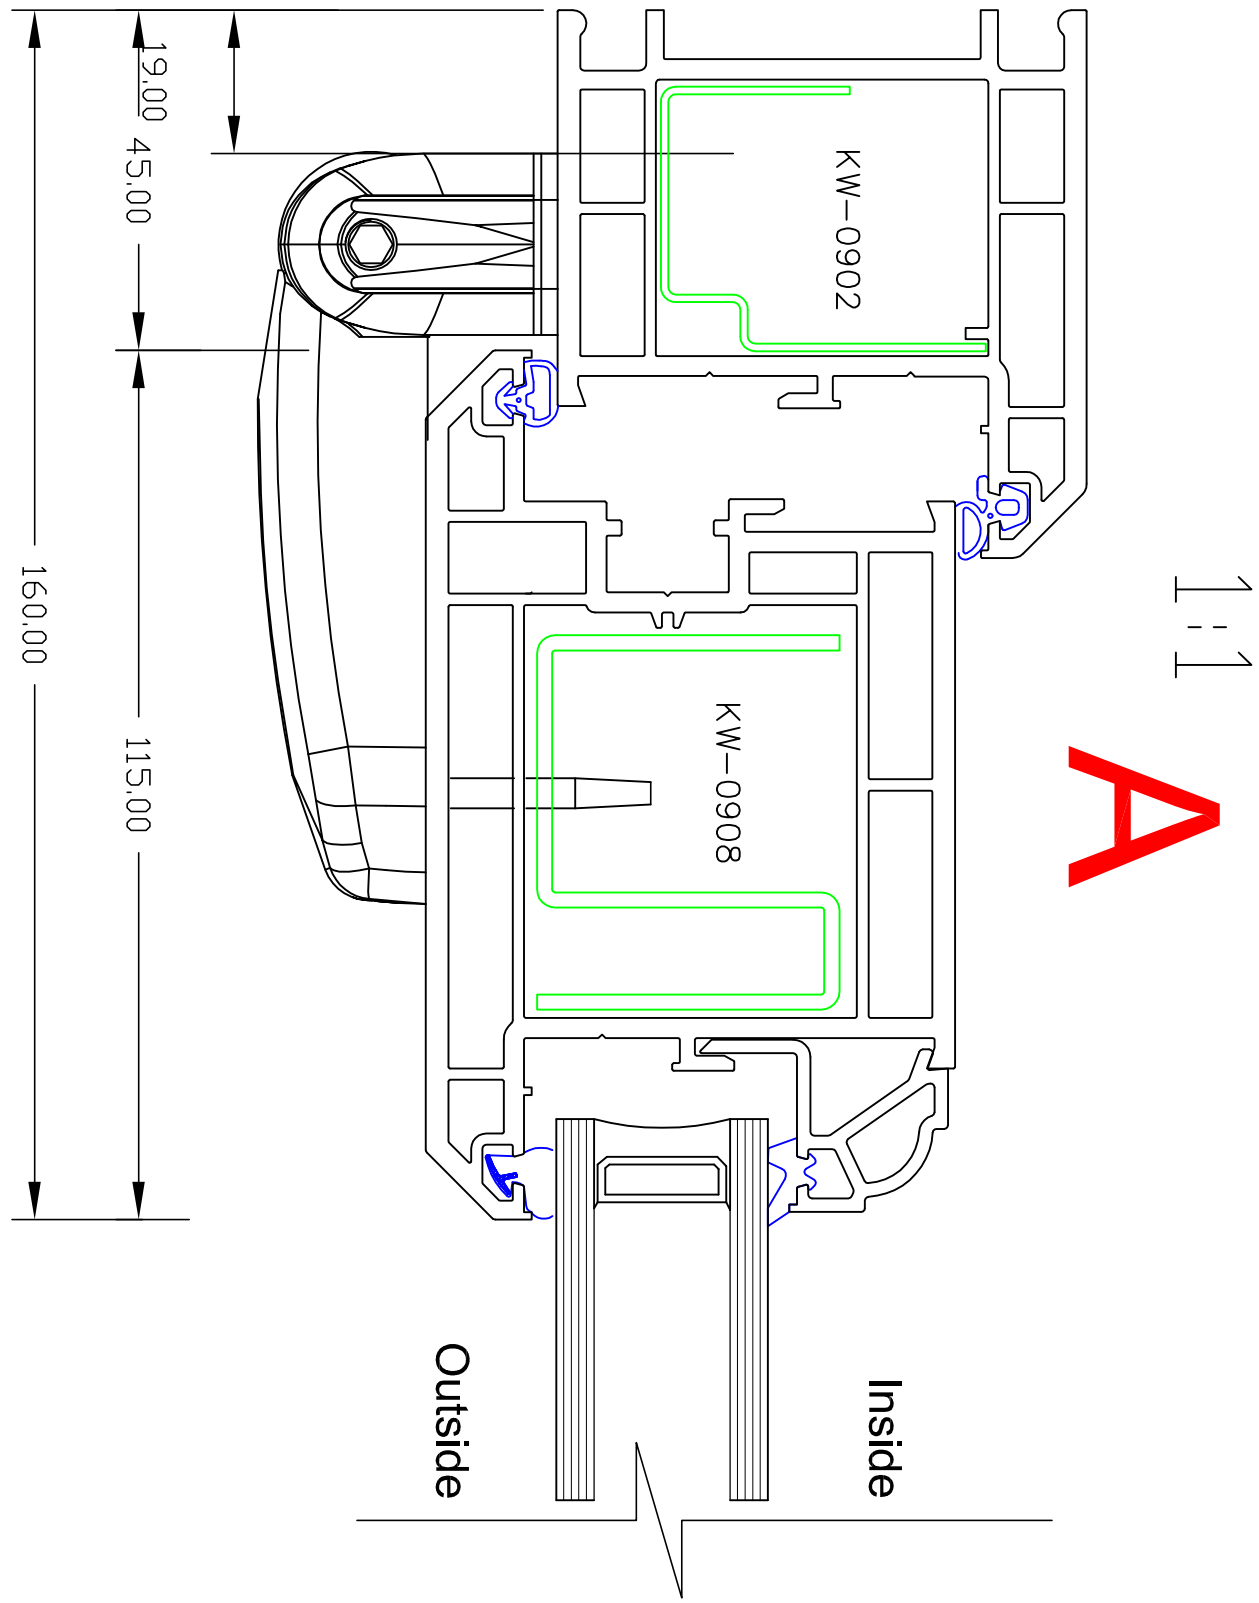

CILL TYPE A Opening out

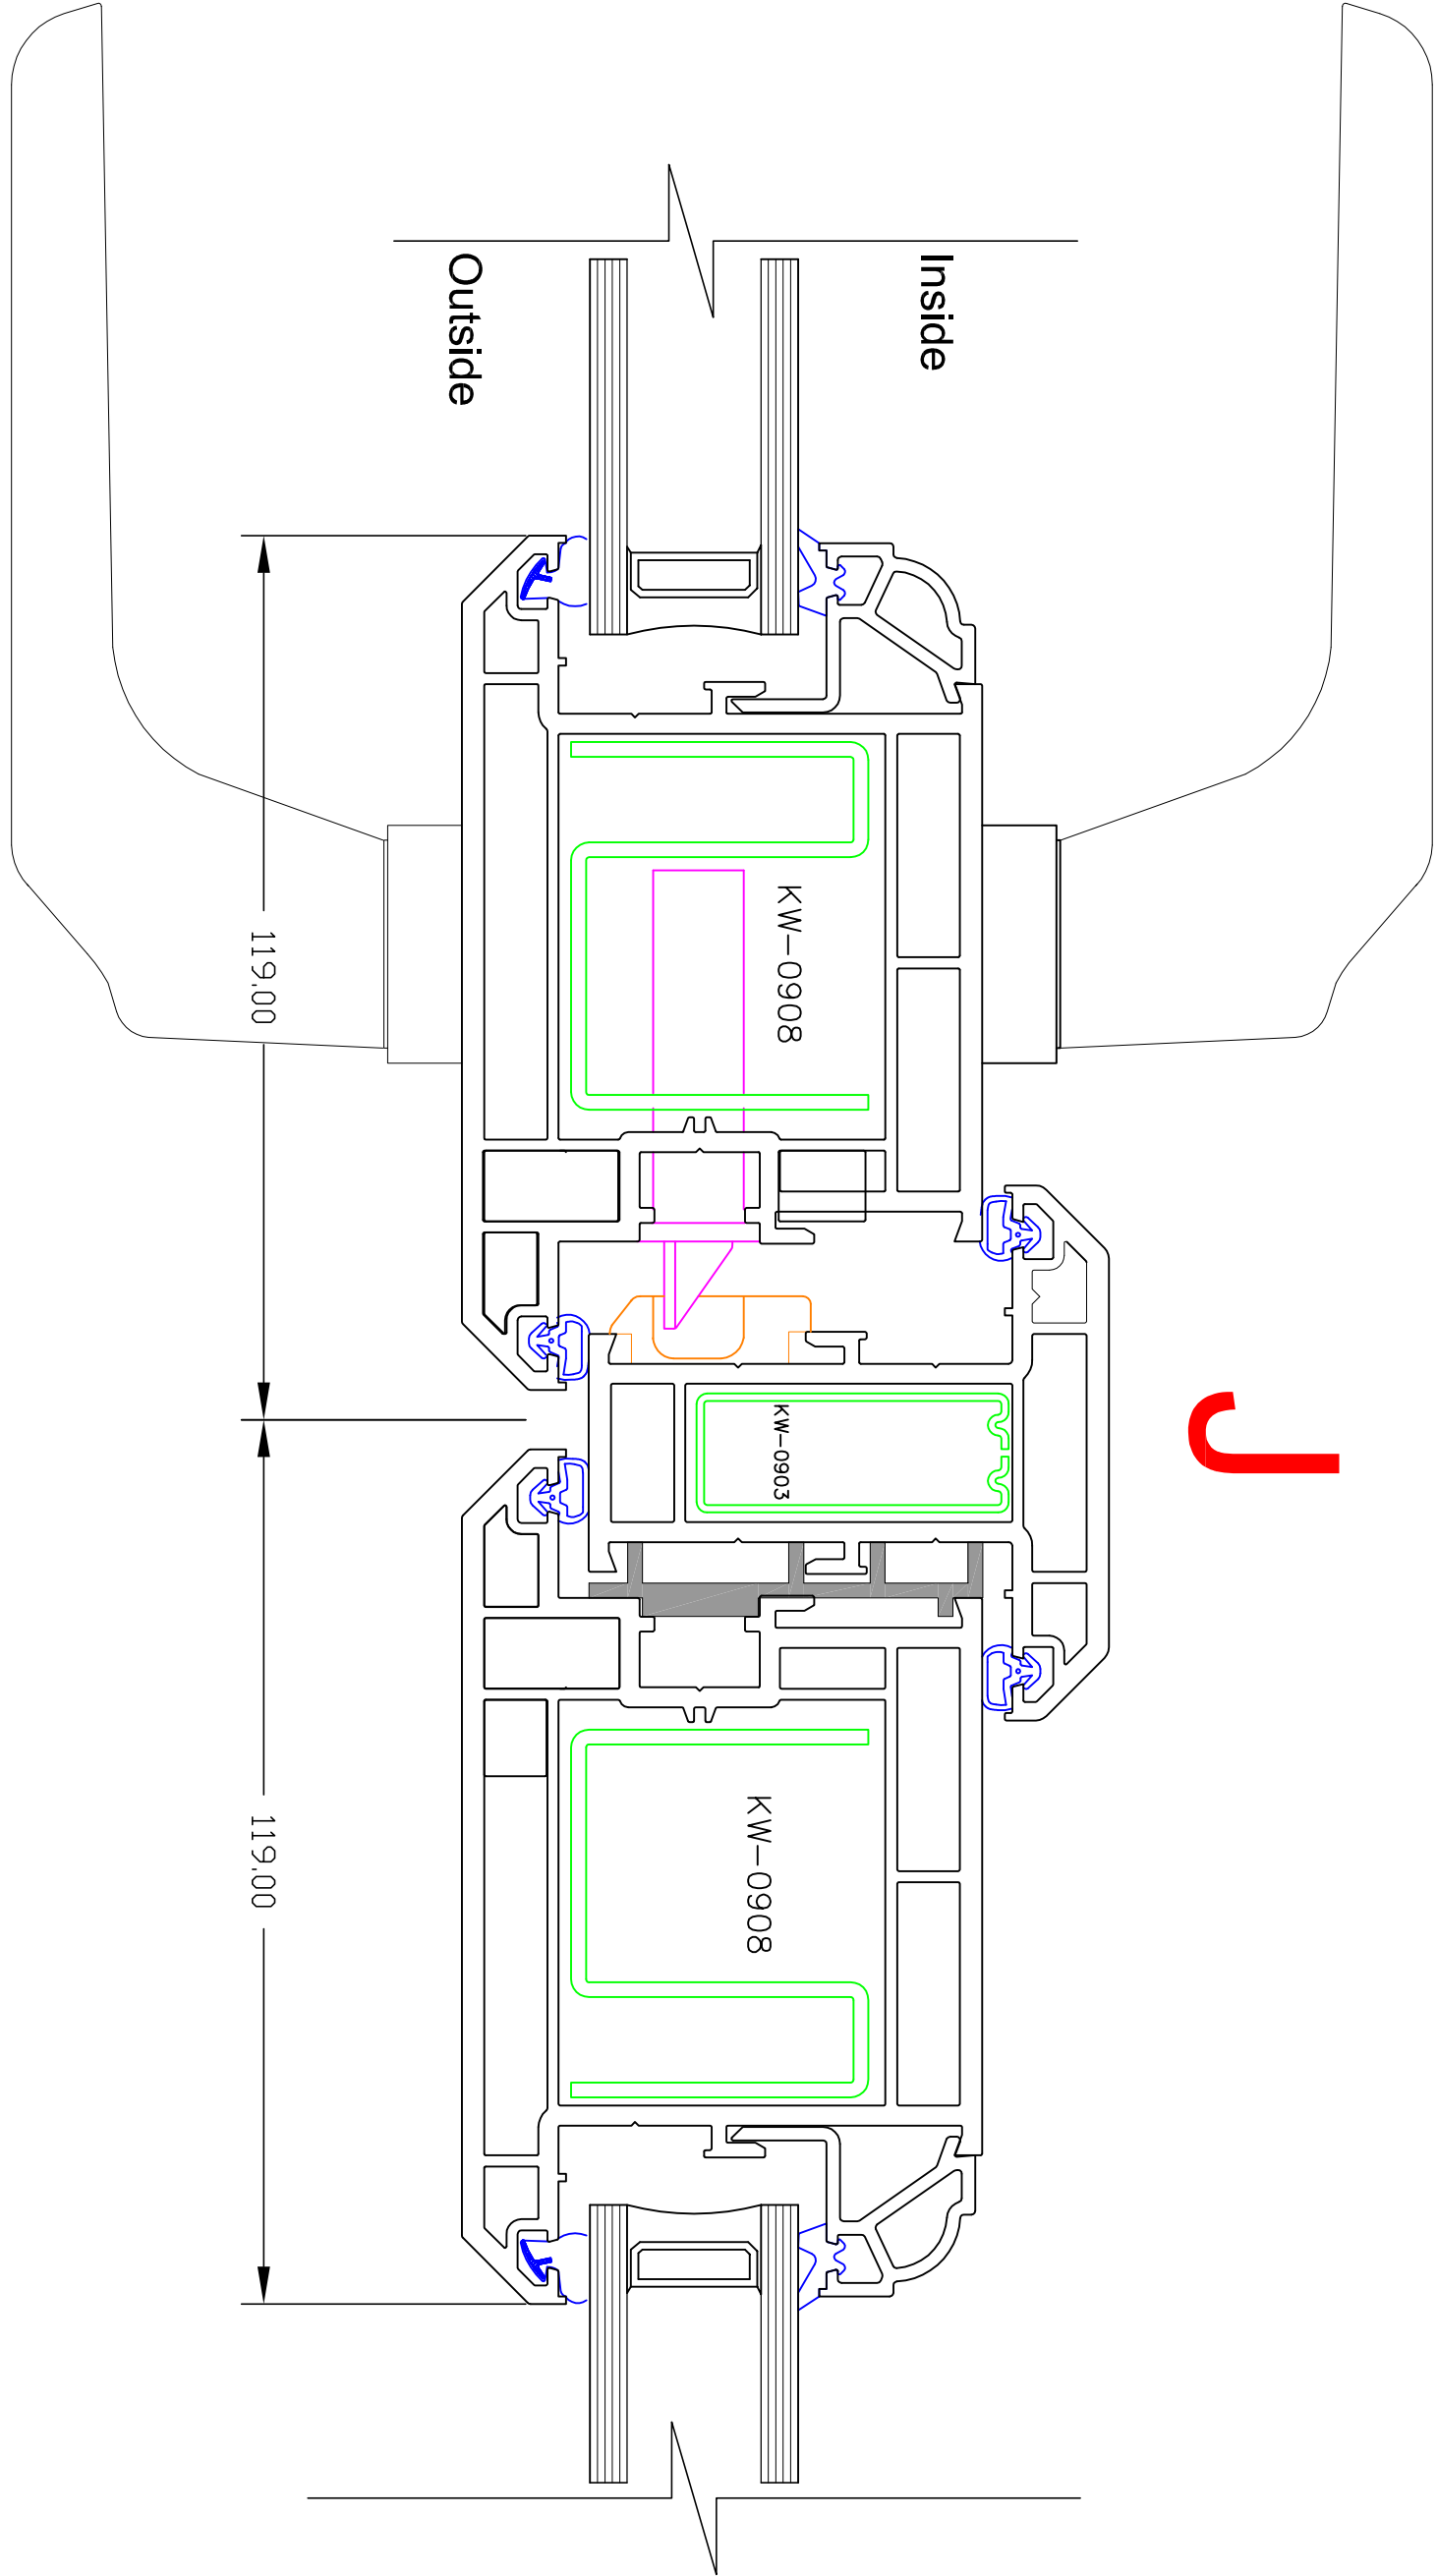