


Reference Drawings:


- AE00001 Existing Site Plan
- AE01003.04 Existing Club House Ground Floor/First Floor
- AE01005.06.07 Existing Club House Elevations/Sections
- AG00001 Proposed Site Plan
- AG01006.04 Proposed Club House - Ground Floor/First Floor
- AG01006 Proposed Club House - Sections
- AG01011.12 Demolition - Club House Ground Floor/First Floor
- AG45002.03 Proposed Club House - Ceilings
- AG24002 Club House External Stair
- AX03007 External/Internal Door schedule
- AX03002 Window Schedule

Notes

ALL EXISTING EXTERNAL PAINTED SURFACES TO BE REPAINTED

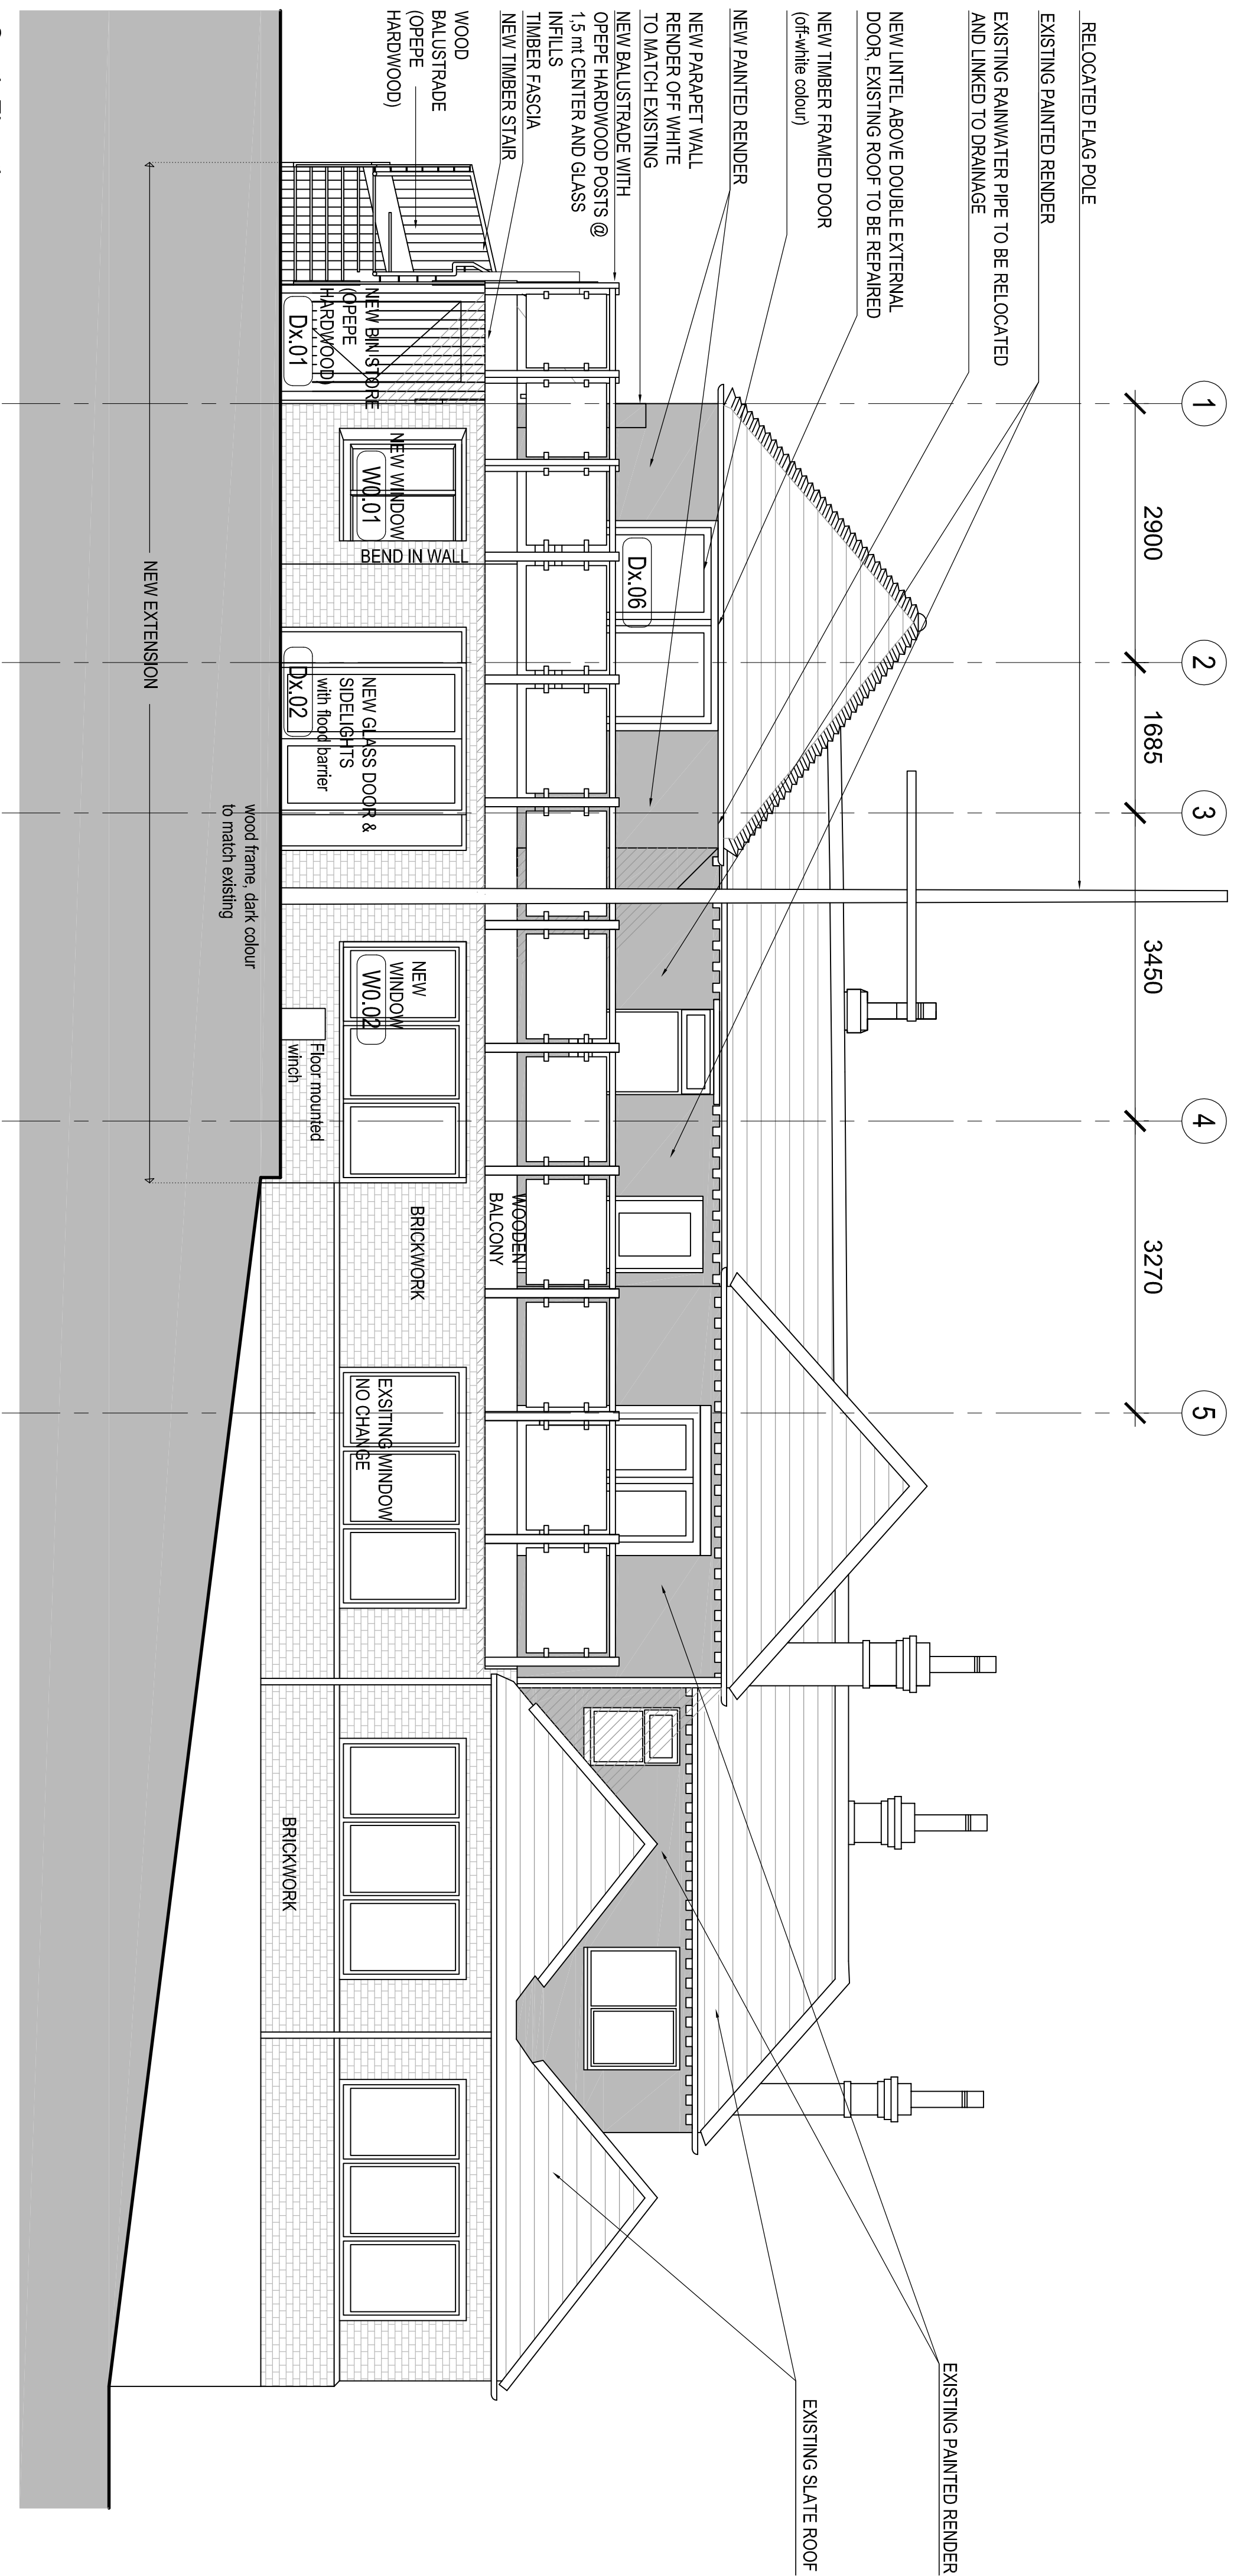

South Elevation

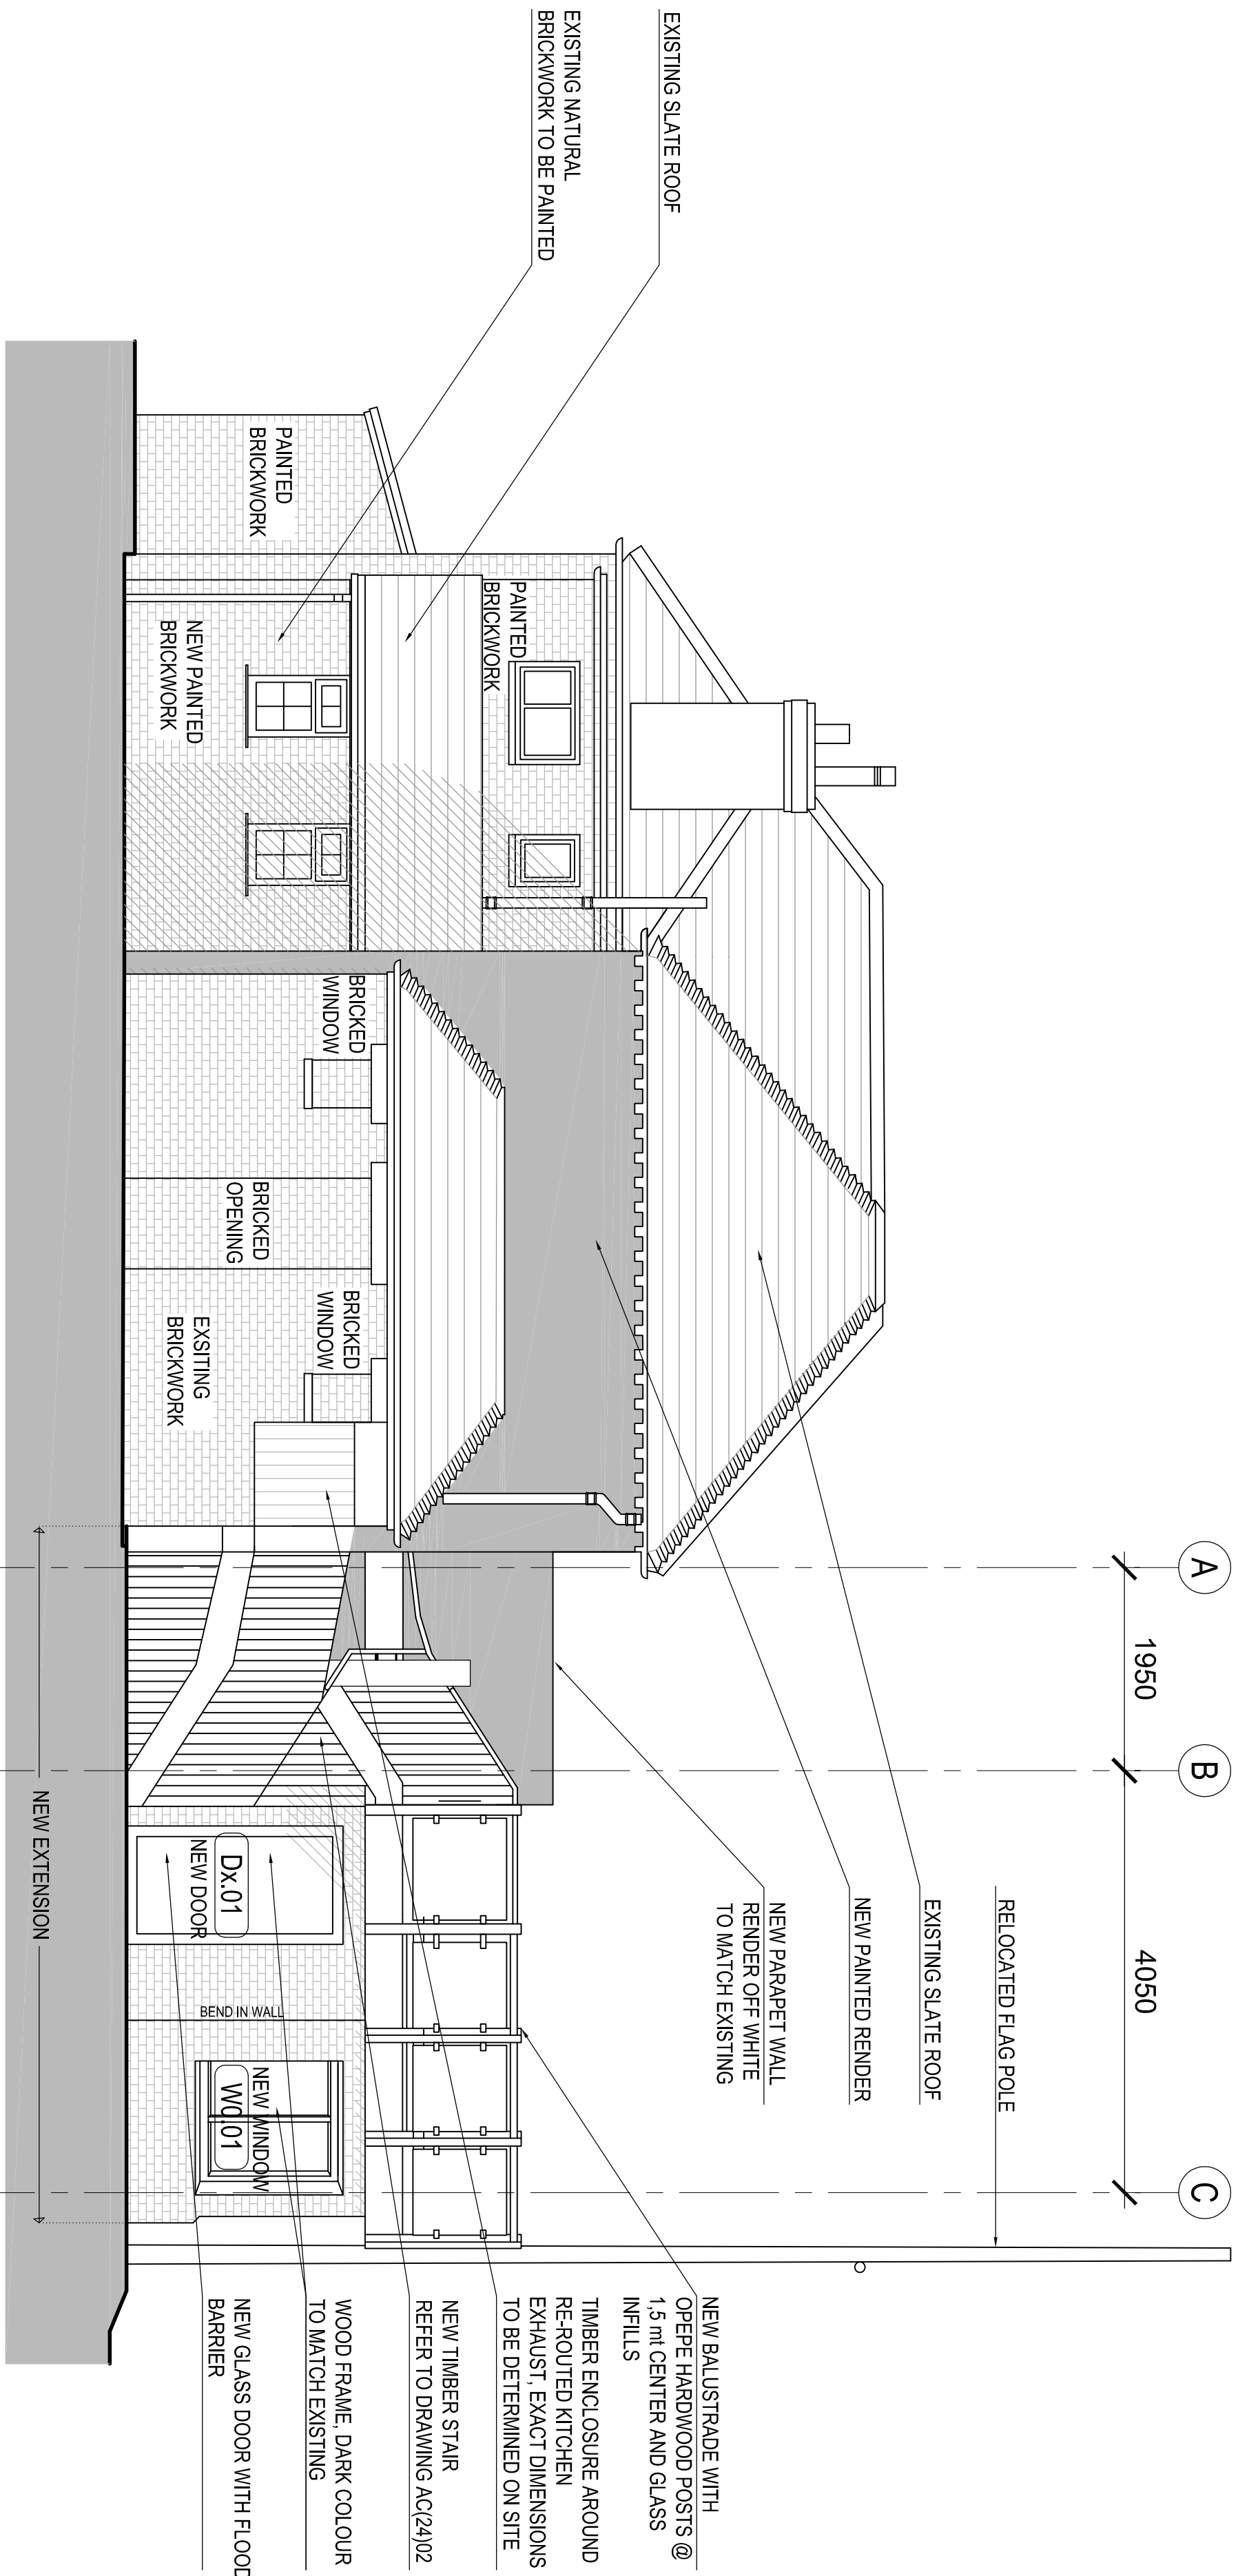

West Elevation

