



PERMIT

DO NOT SCALE IF IN DOUBT ASK
THIS DRAWING MAY HAVE BEEN REDUCED/ENLARGED

0 1 2 3 4 5 10
SCALE 1:100 METRES

NOTES:

1

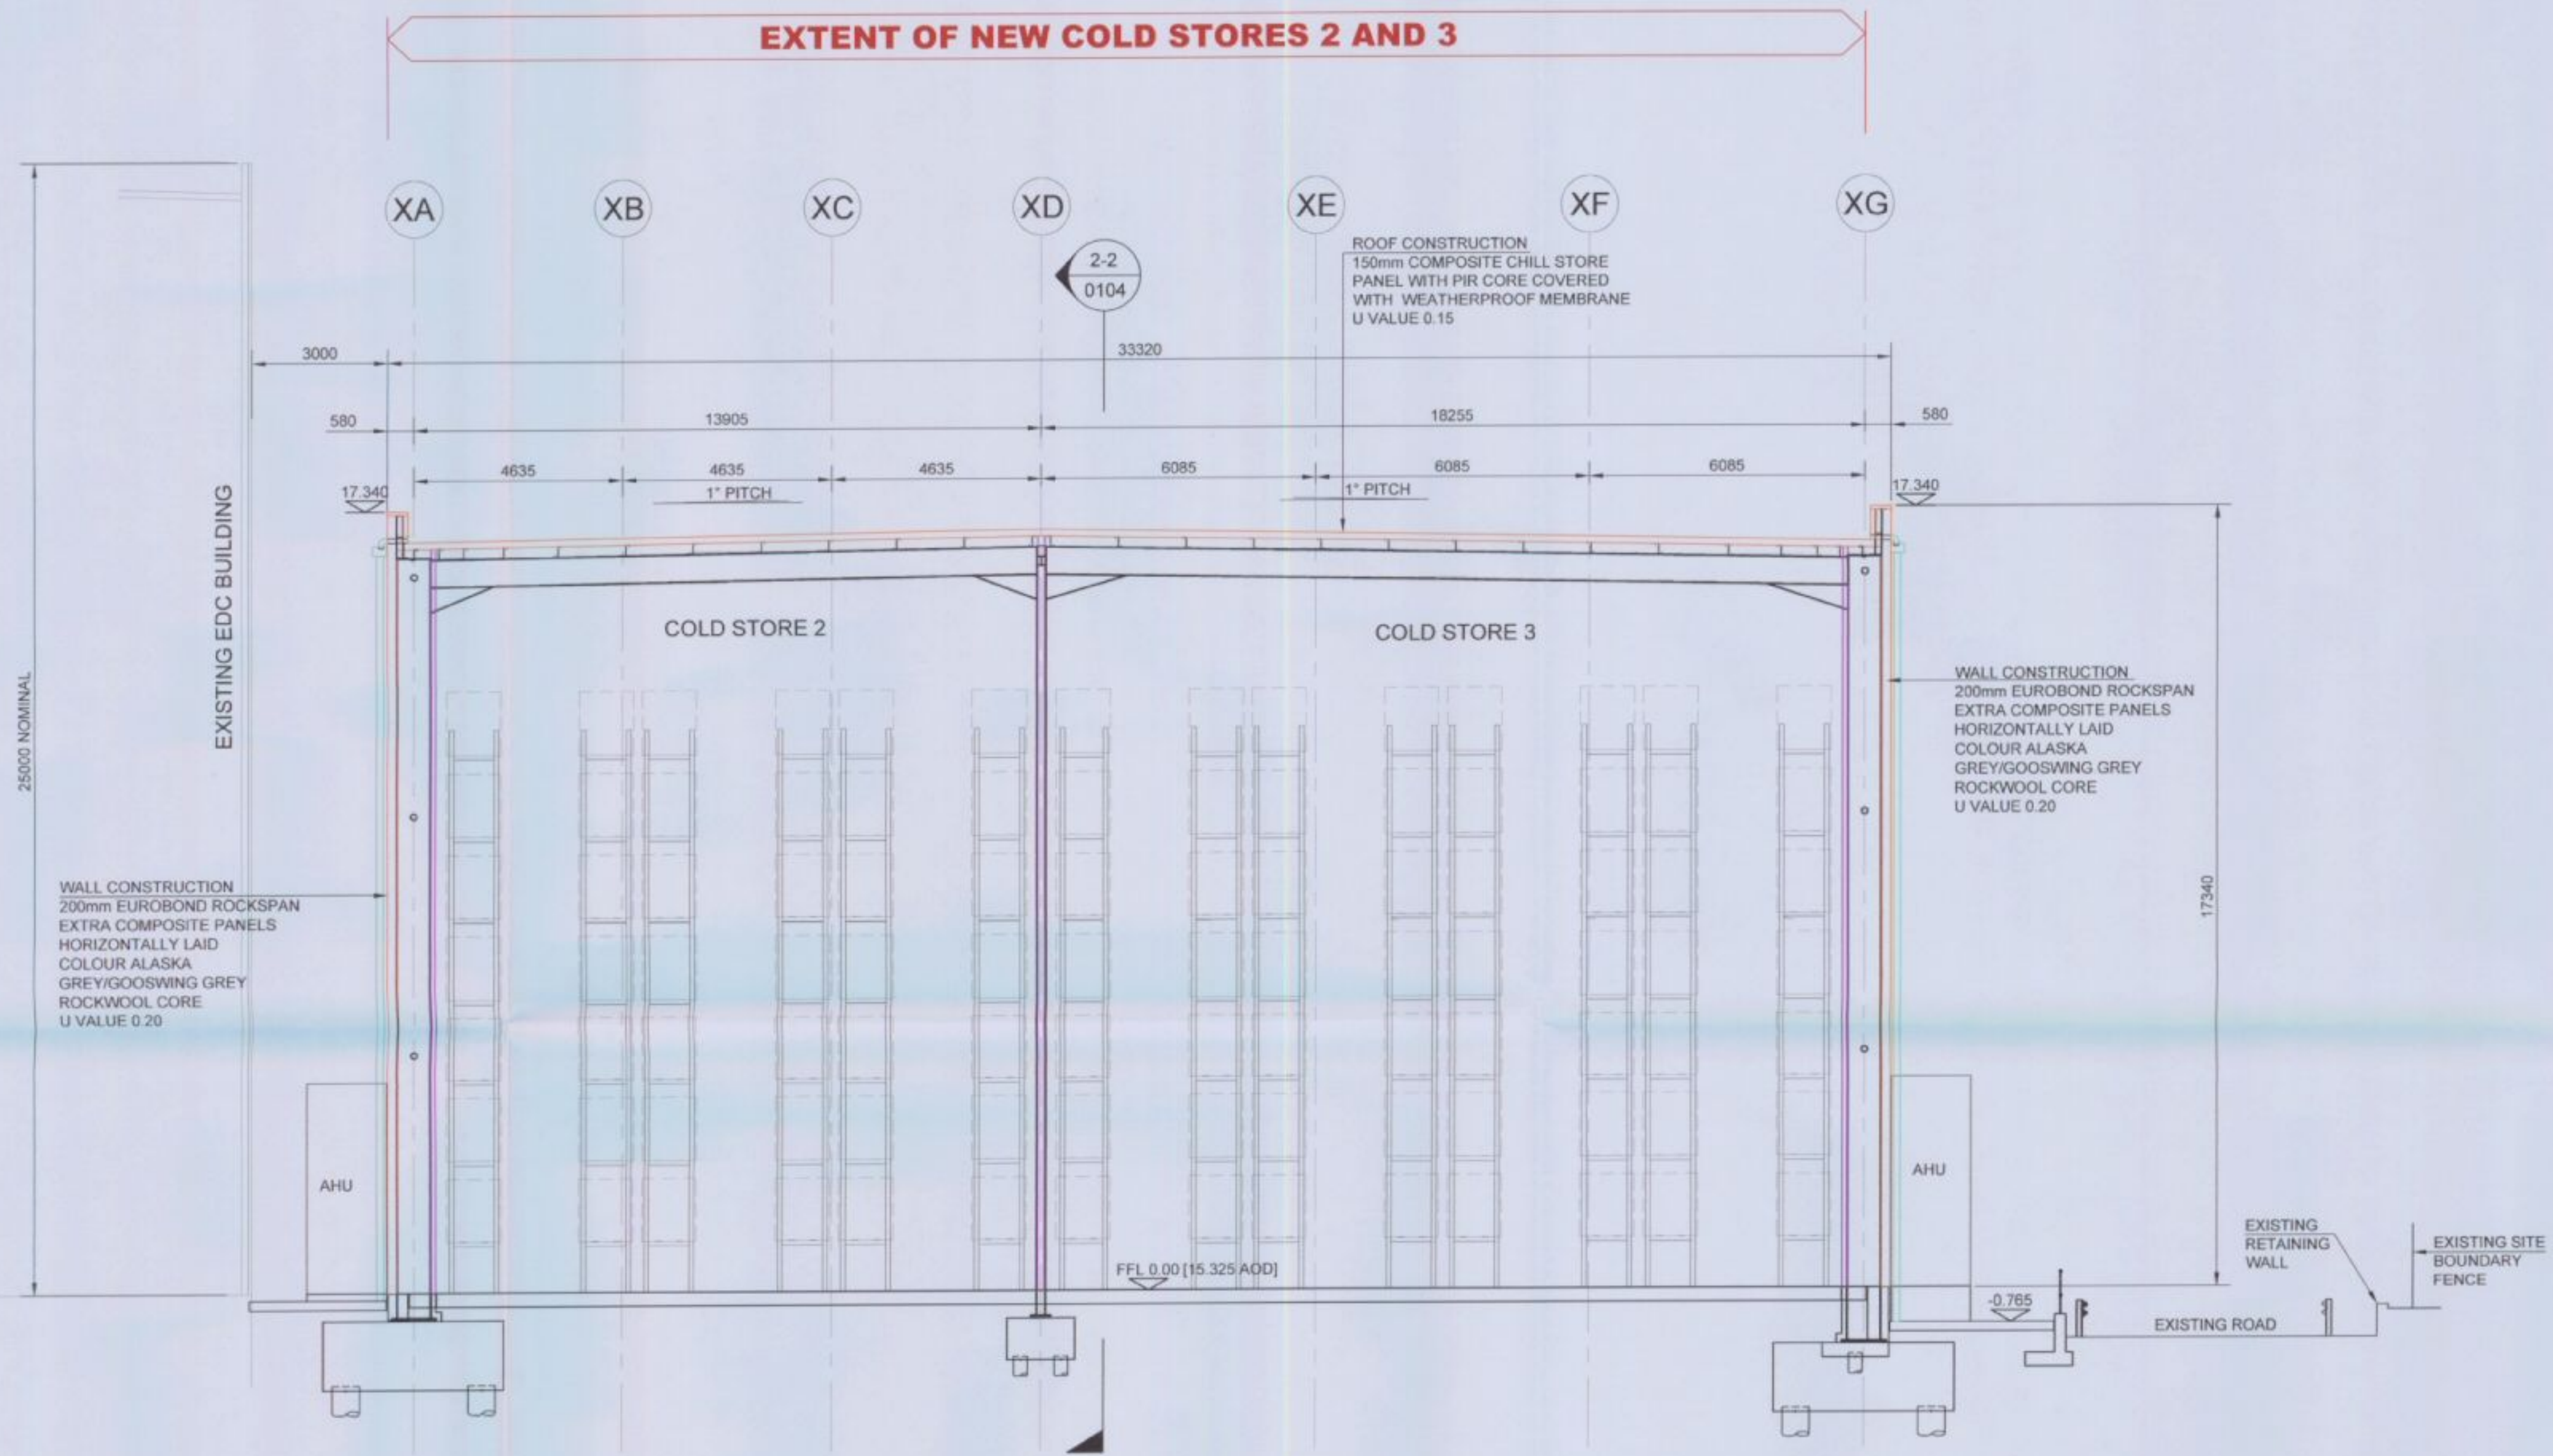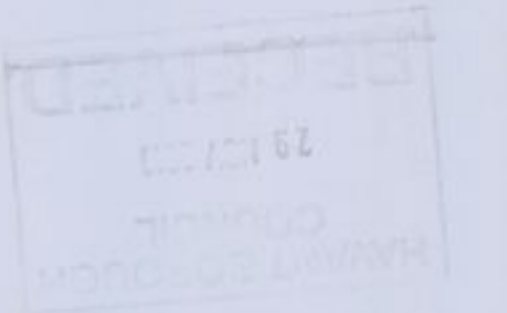

TYPICAL CROSS SECTION [1-1]
SCALE 1:100

WIDTH OF BUILDING AMENDED - GRIDS REVISED TO SUIT
ADDITIONAL INFORMATION ADDED - BUILDING LEVELS, SITE
BOUNDARY & ADJACENT BUILDING

2	M.S	25 Nov 2010	P.C	A.H
ISSUE	DRAWN BY	DATE	CHECKED BY	APPROVED BY

FOR PLANNING				
M.S	04 Nov 2010	P.T	R.L	
DRAWN	DATE	CHECKED	APPROVED	
UNAPPROVED ISSUE UNLESS SIGNED ABOVE				SCALE 1:100



© WSP CEL Limited, Coventry, UK CV4 8HS
Tel: +44 (0)24 7686 2000 Fax: +44 (0)24 7686 2200 www.wspcel.com

TITLE
EDC COLD STORE DEVELOPMENT
PLANNING APPLICATION
TYPICAL CROSS SECTION

CLIENT
PFIZER HAVANT

DRAWING NO
E5008-54-0103-A1

2