NOTES:

Dimensions to be checked on site before commencing work. Any discrepancies shall be reported to the architect immediately.

Do not scale from these drawings except for planning purposes. Use figured dimensions only.

Where applicable this drawing is to be read in conjunction with other consultants' drawings.

All drawings to be read in conjunction with specification and all other drawings including structural engineer and mechanical and electrical drawings / specification

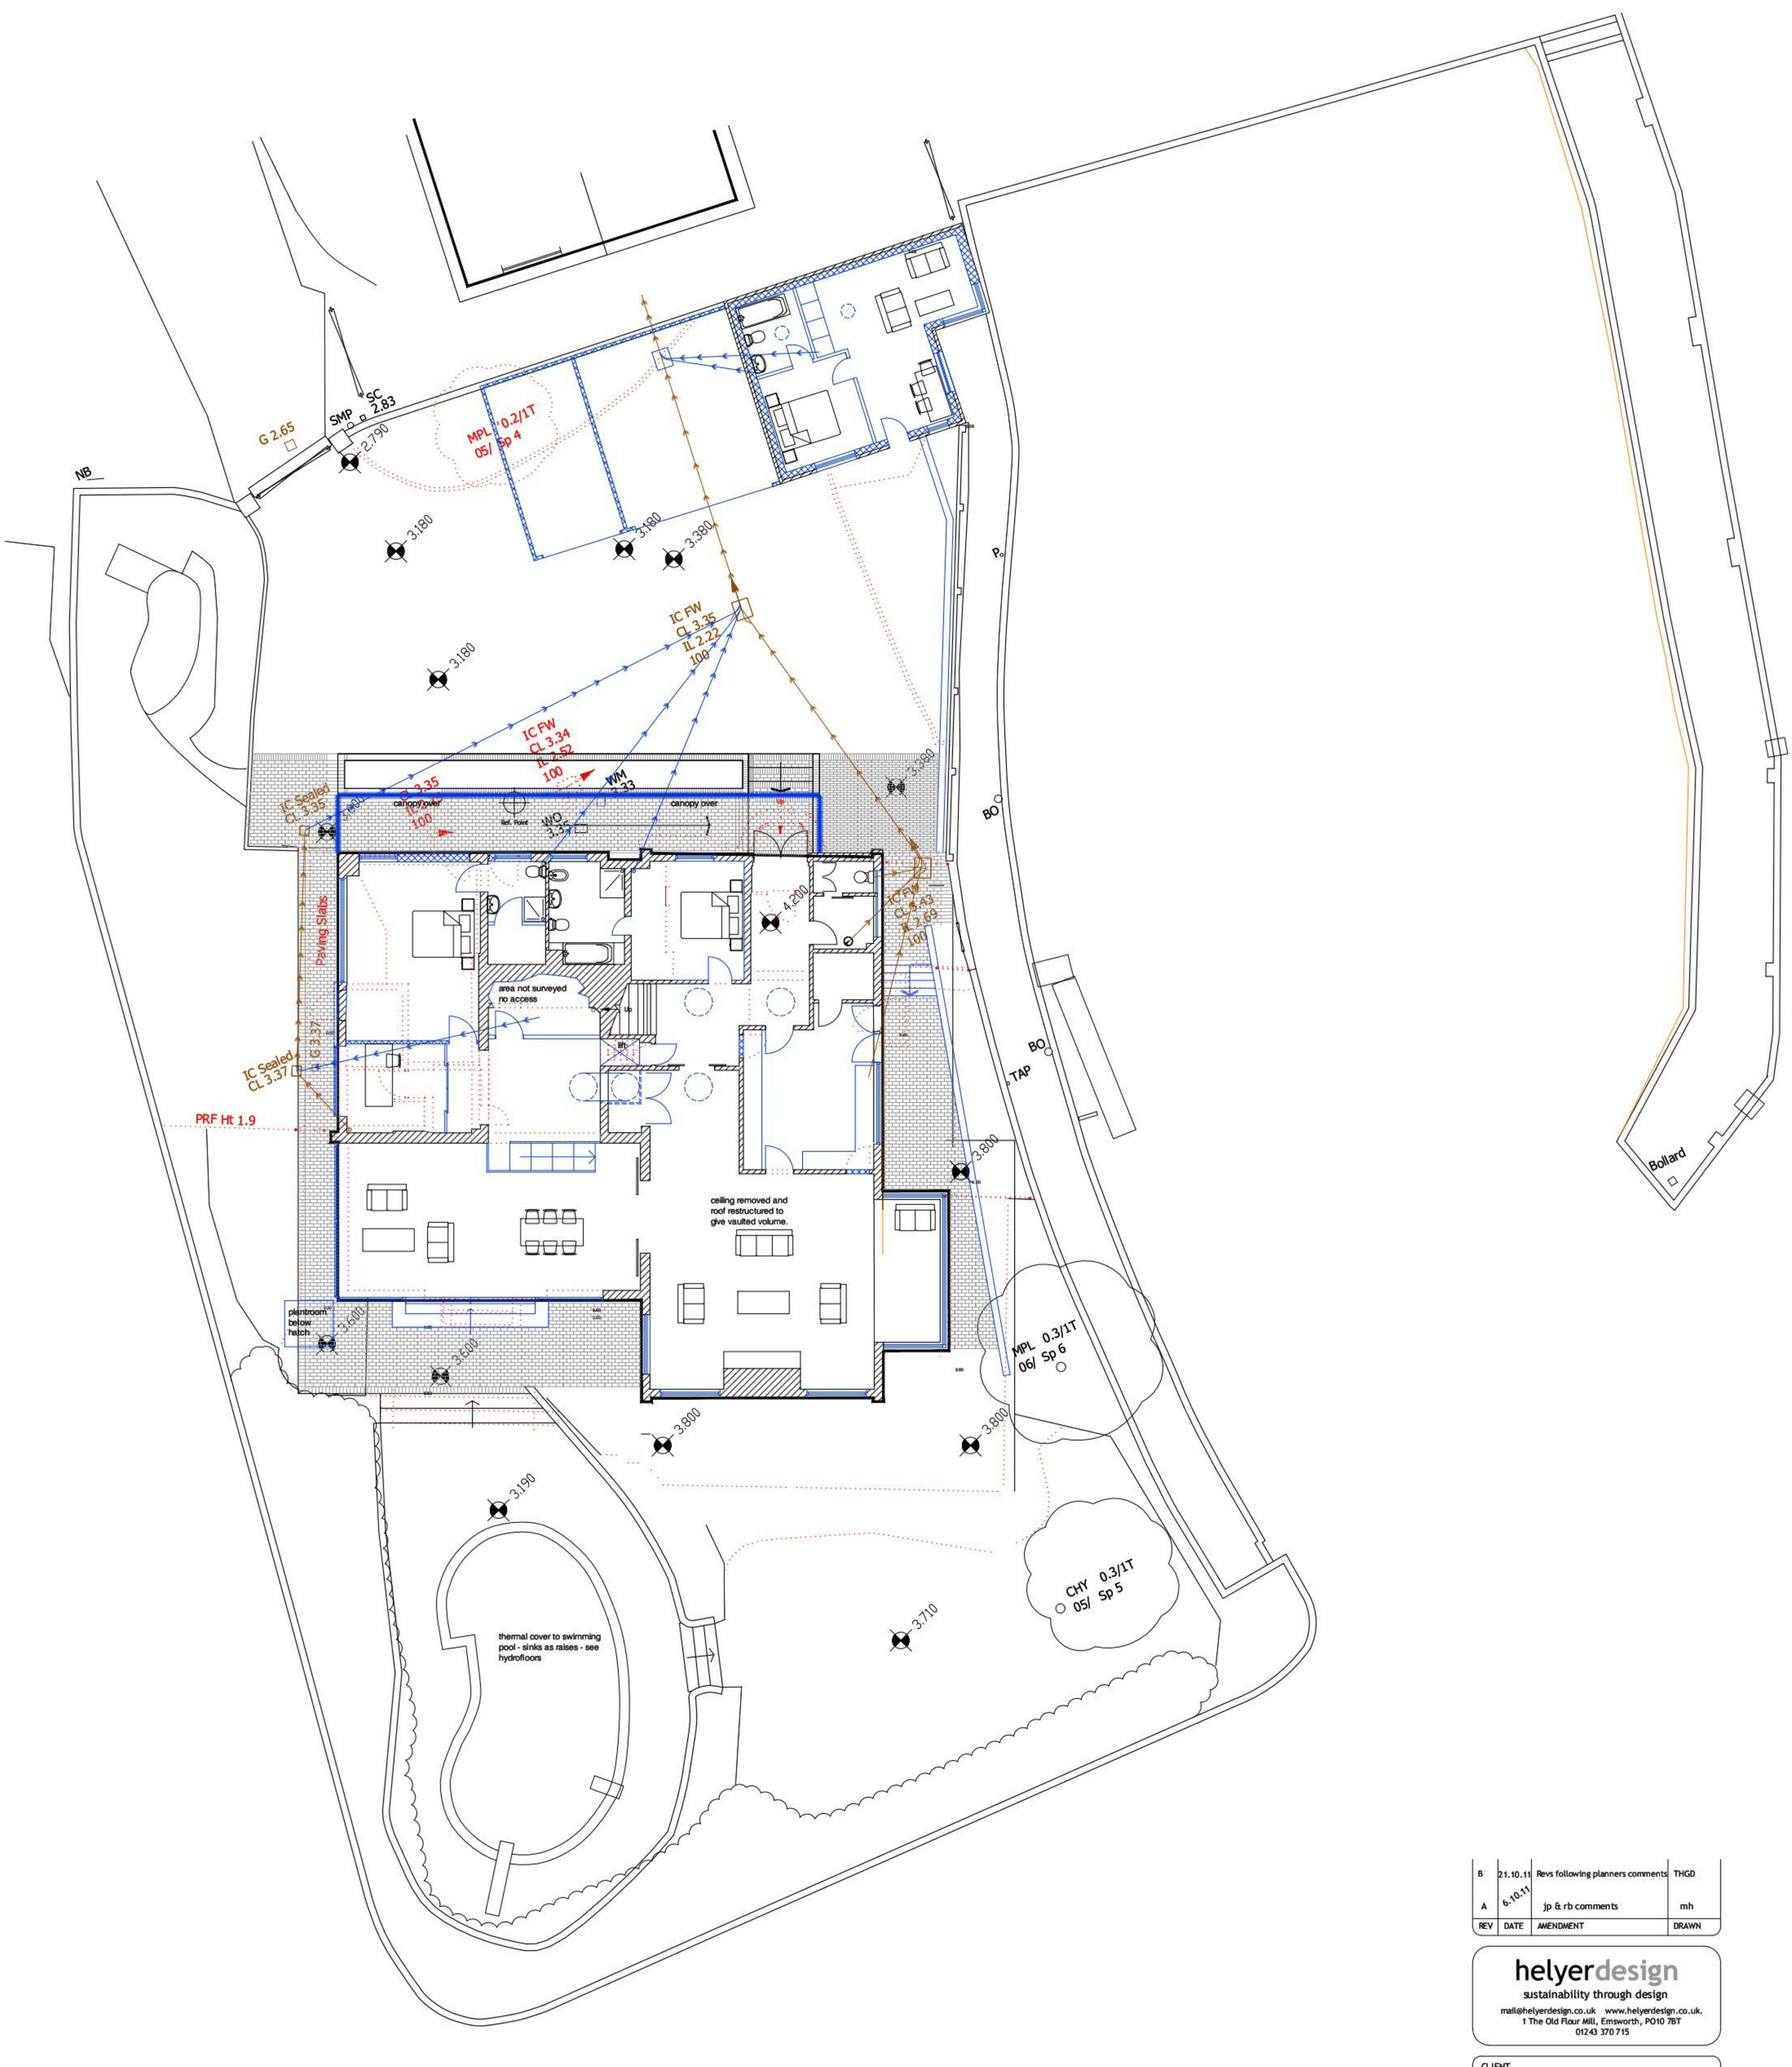

Proposed Site Layout - With Floor Plan
scale 1:200

REV	DATE	AMENDMENT	DRAWN
B	21.10.11	Revs following planners comments	THGD
A	6.10.11	jp & rb comments	mh

helyerdesign
sustainability through design
mail@helyerdesign.co.uk www.helyerdesign.co.uk.
1 The Old Flour Mill, Emsworth, PO10 7BT
01243 370 715

CLIENT
Mr John Pritchard

PROJECT
68 King Street
Emsworth

DRAWING	SCALE
Site with floor plan	As noted

DATE September 2011	DRAWN MH
DRAWING NUMBER	REVISION
10067/refurb/103	B