


Reference Drawings:


- A01 Existing Out Building Plans & Elevations
- A02 Proposed Out Building Plans
- A03 Proposed Out Building Elevations & Sections
- A04 Site Plan

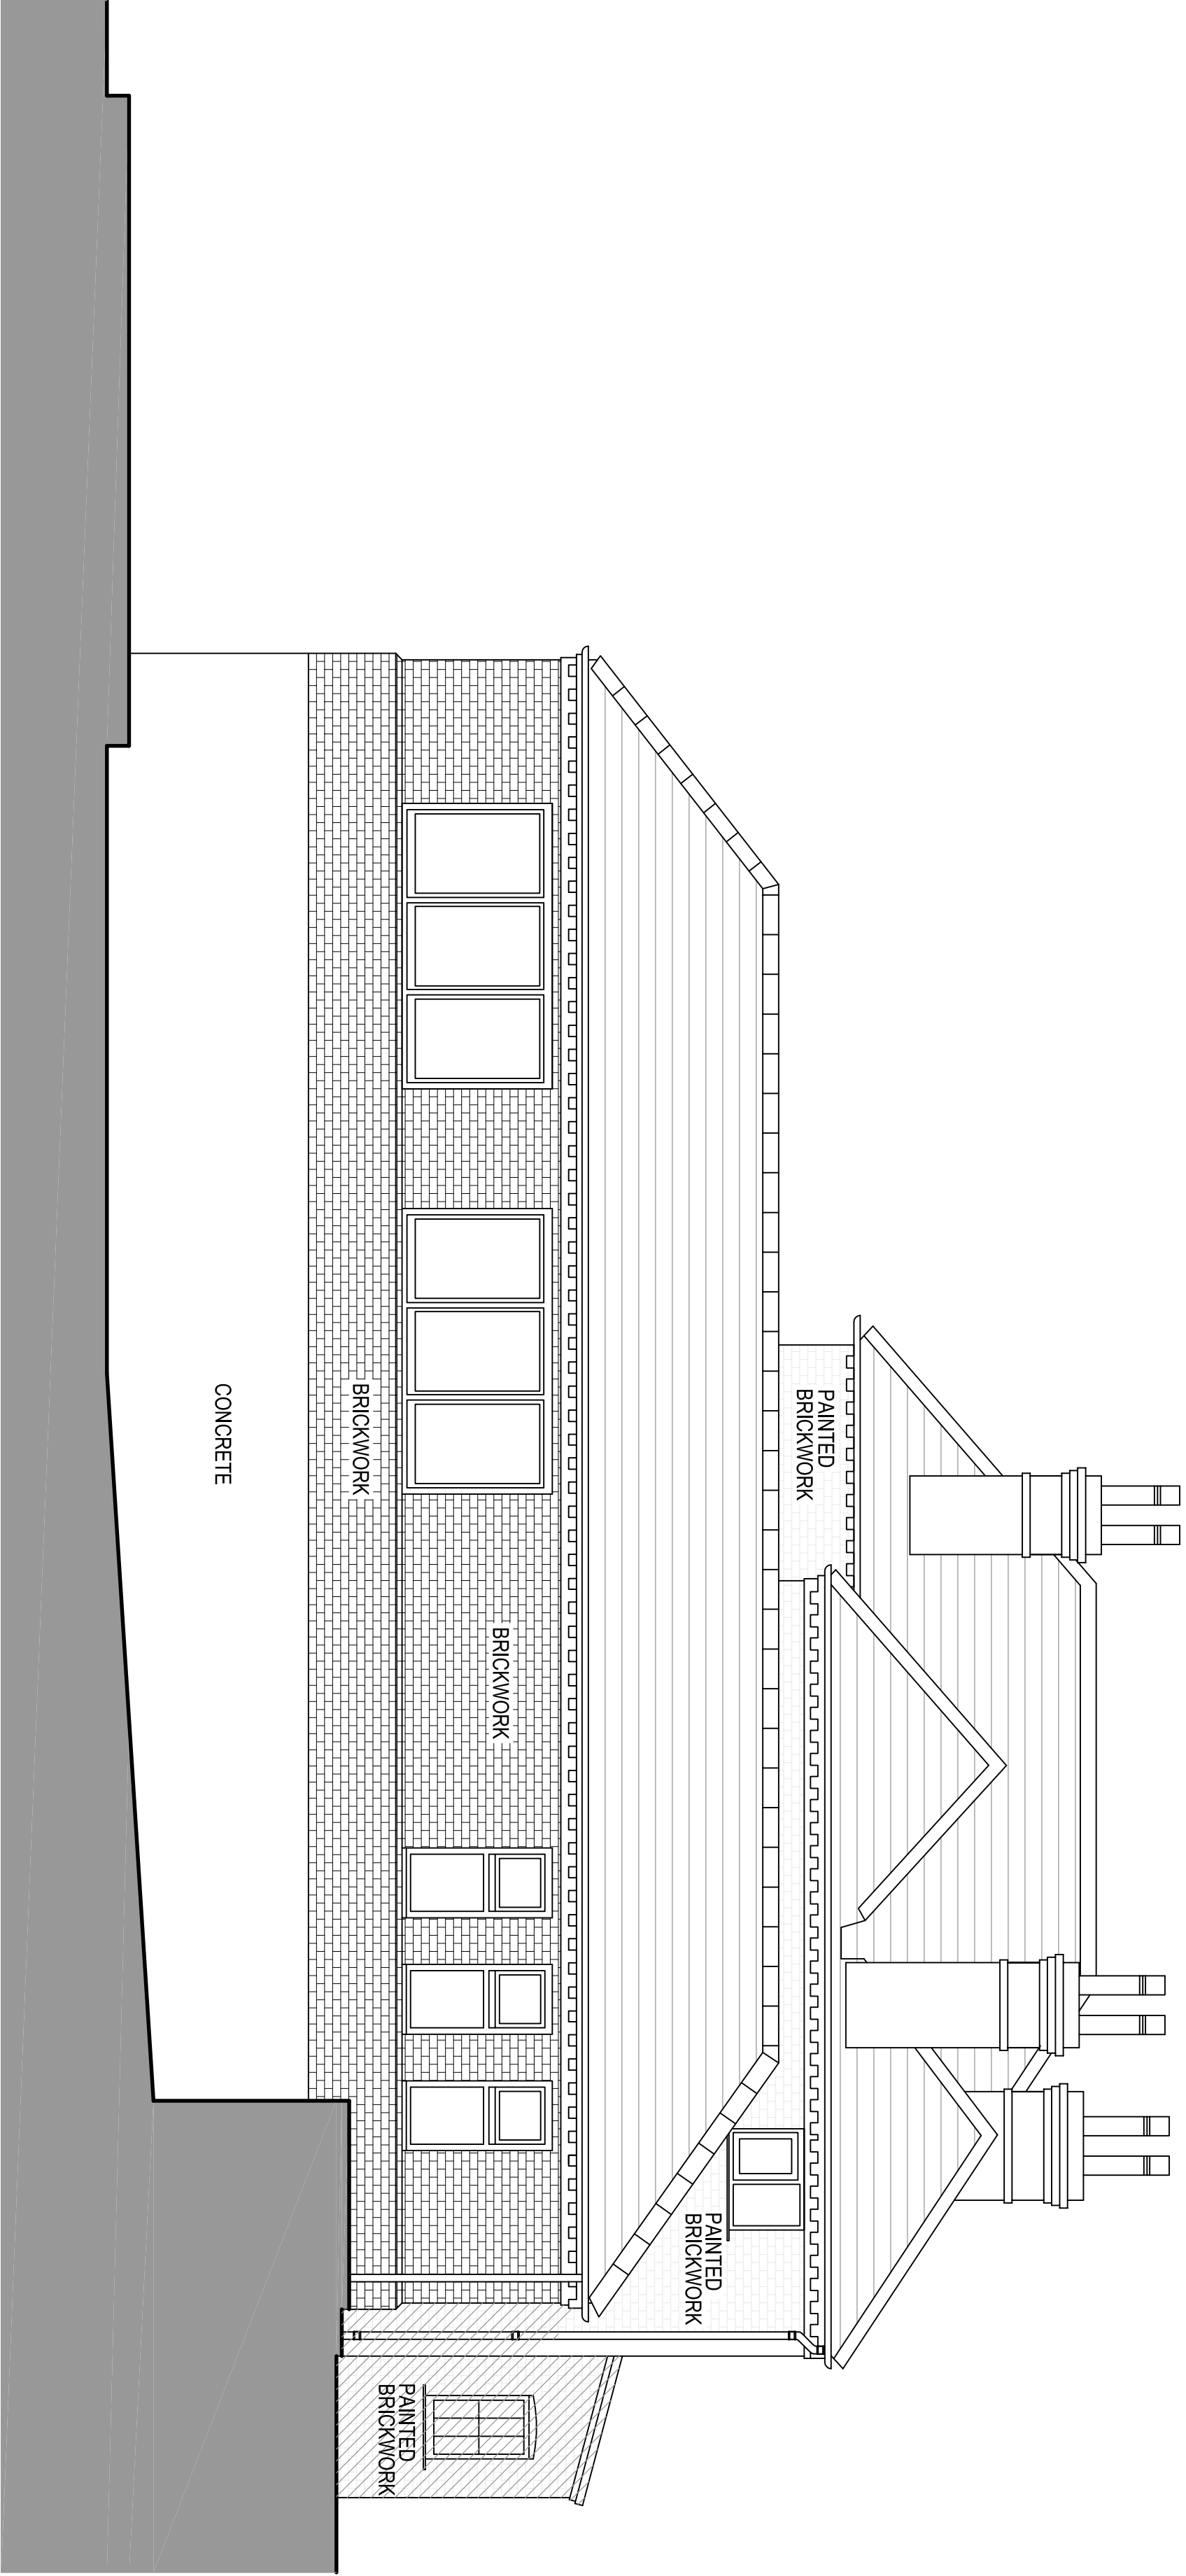

North Elevation



East Elevation

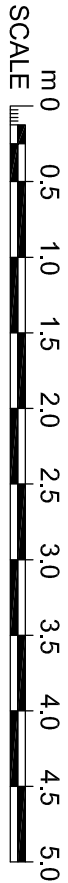

EW

TM

151 Rensbury Avenue
London
EC1R 4AB
T: +44 (0)20 7841 7200

Ellis Williams
ARCHITECTS

151 Rensbury Avenue
London
EC1R 4AB
T: +44 (0)20 7841 7200

200 N/A

Existing Club

Existing Club house - Elevations 1/2

Planning application

31.6.2012

150

1:100

1774

AE(01)

05

A

200 N/A

Existing Club

Existing Club house - Elevations 1/2

Planning application

31.6.2012

150

1:100

1774

AE(01)

05

A