

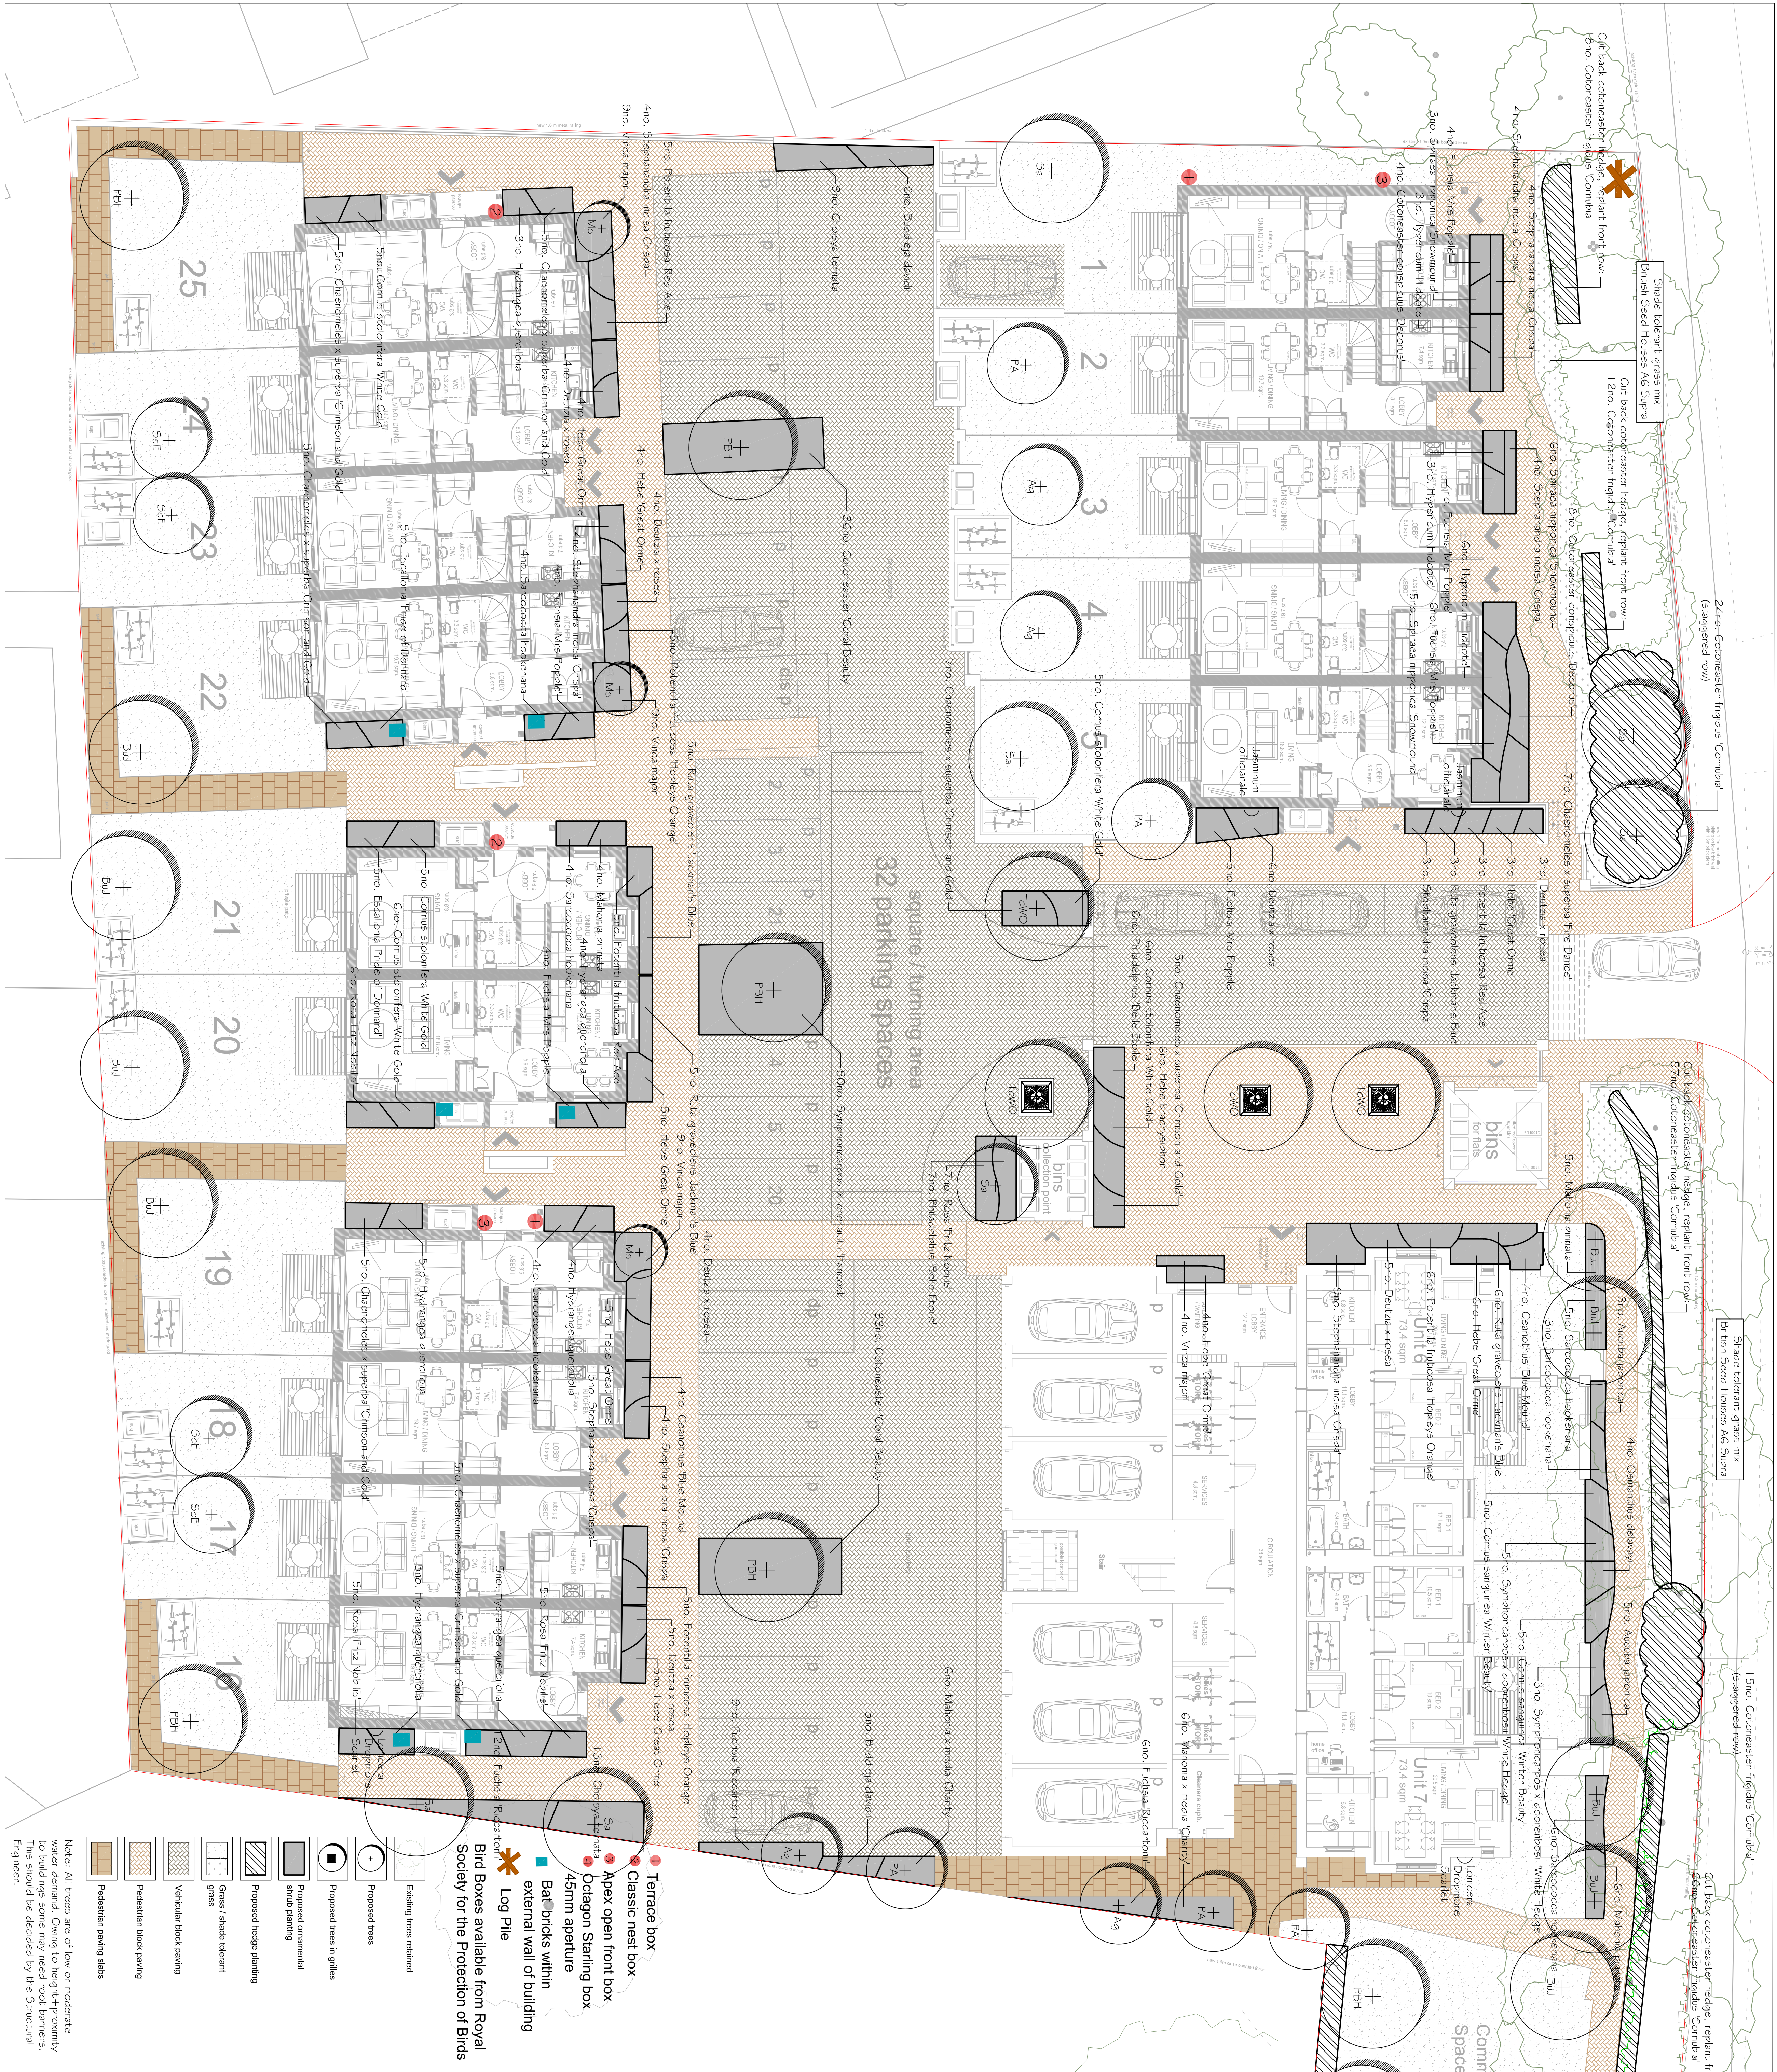
[illegible]

Diagram illustrating the components of a bird box:

- Terrace box
- Classic nest box
- Apex open from box
- Octagon Stairing box
- 45mm aperture
- external wall of building
- Log Pile
- Existing trees retained

Elizabeth A. Ford
Landscape Architects
31 The Mallards
Langstone
Havant
Hampshire PO9 1SS
e-mail: liz@ford@landscape-architects.net
Tel: 02392 711970
Fax: 02392 711971

Project: Mary Rose House

Drawing: Landscape Proposals

Drawing no: HAV/Hs/557.1

Scale: 1:250 @A3

Revised:

Drawn by: EAF

Date: 20/05/2012