REFUSE

PLAN 2

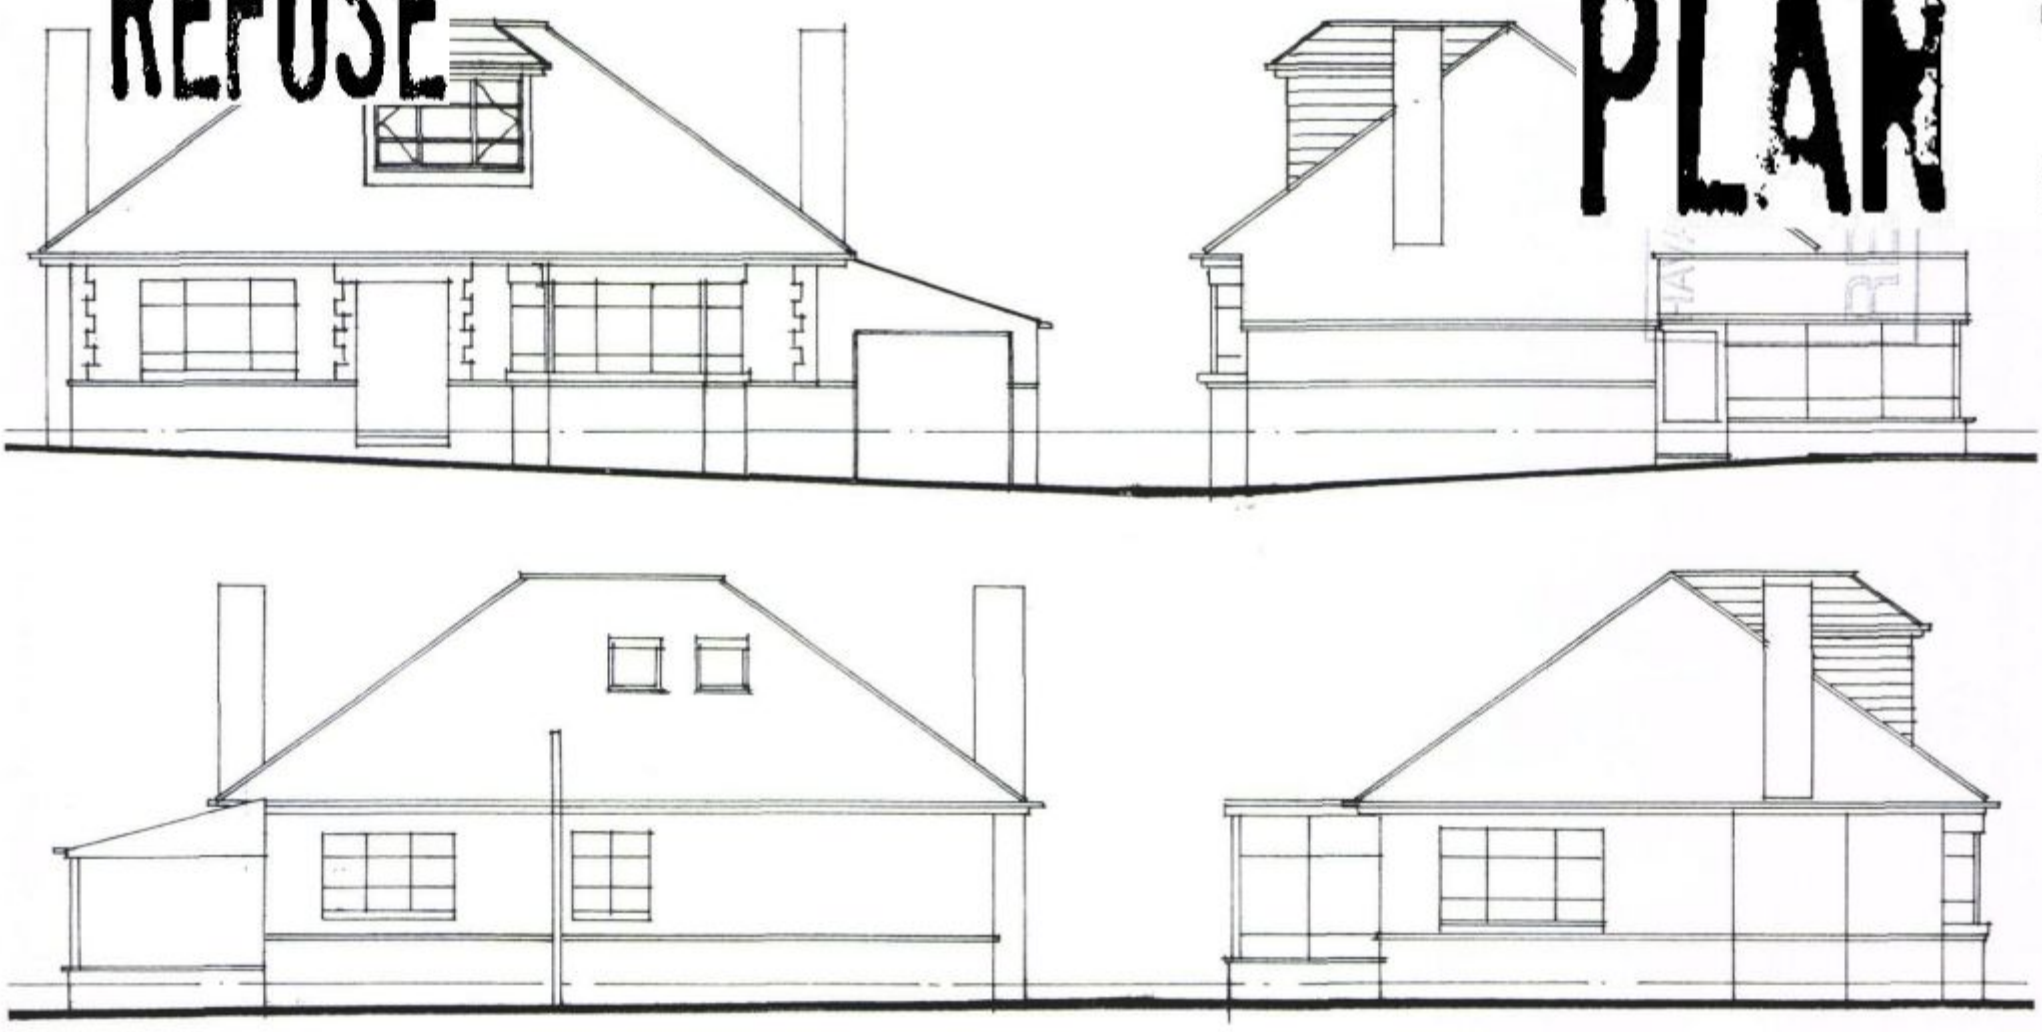

ELEVATIONS - PROPOSED 1:100

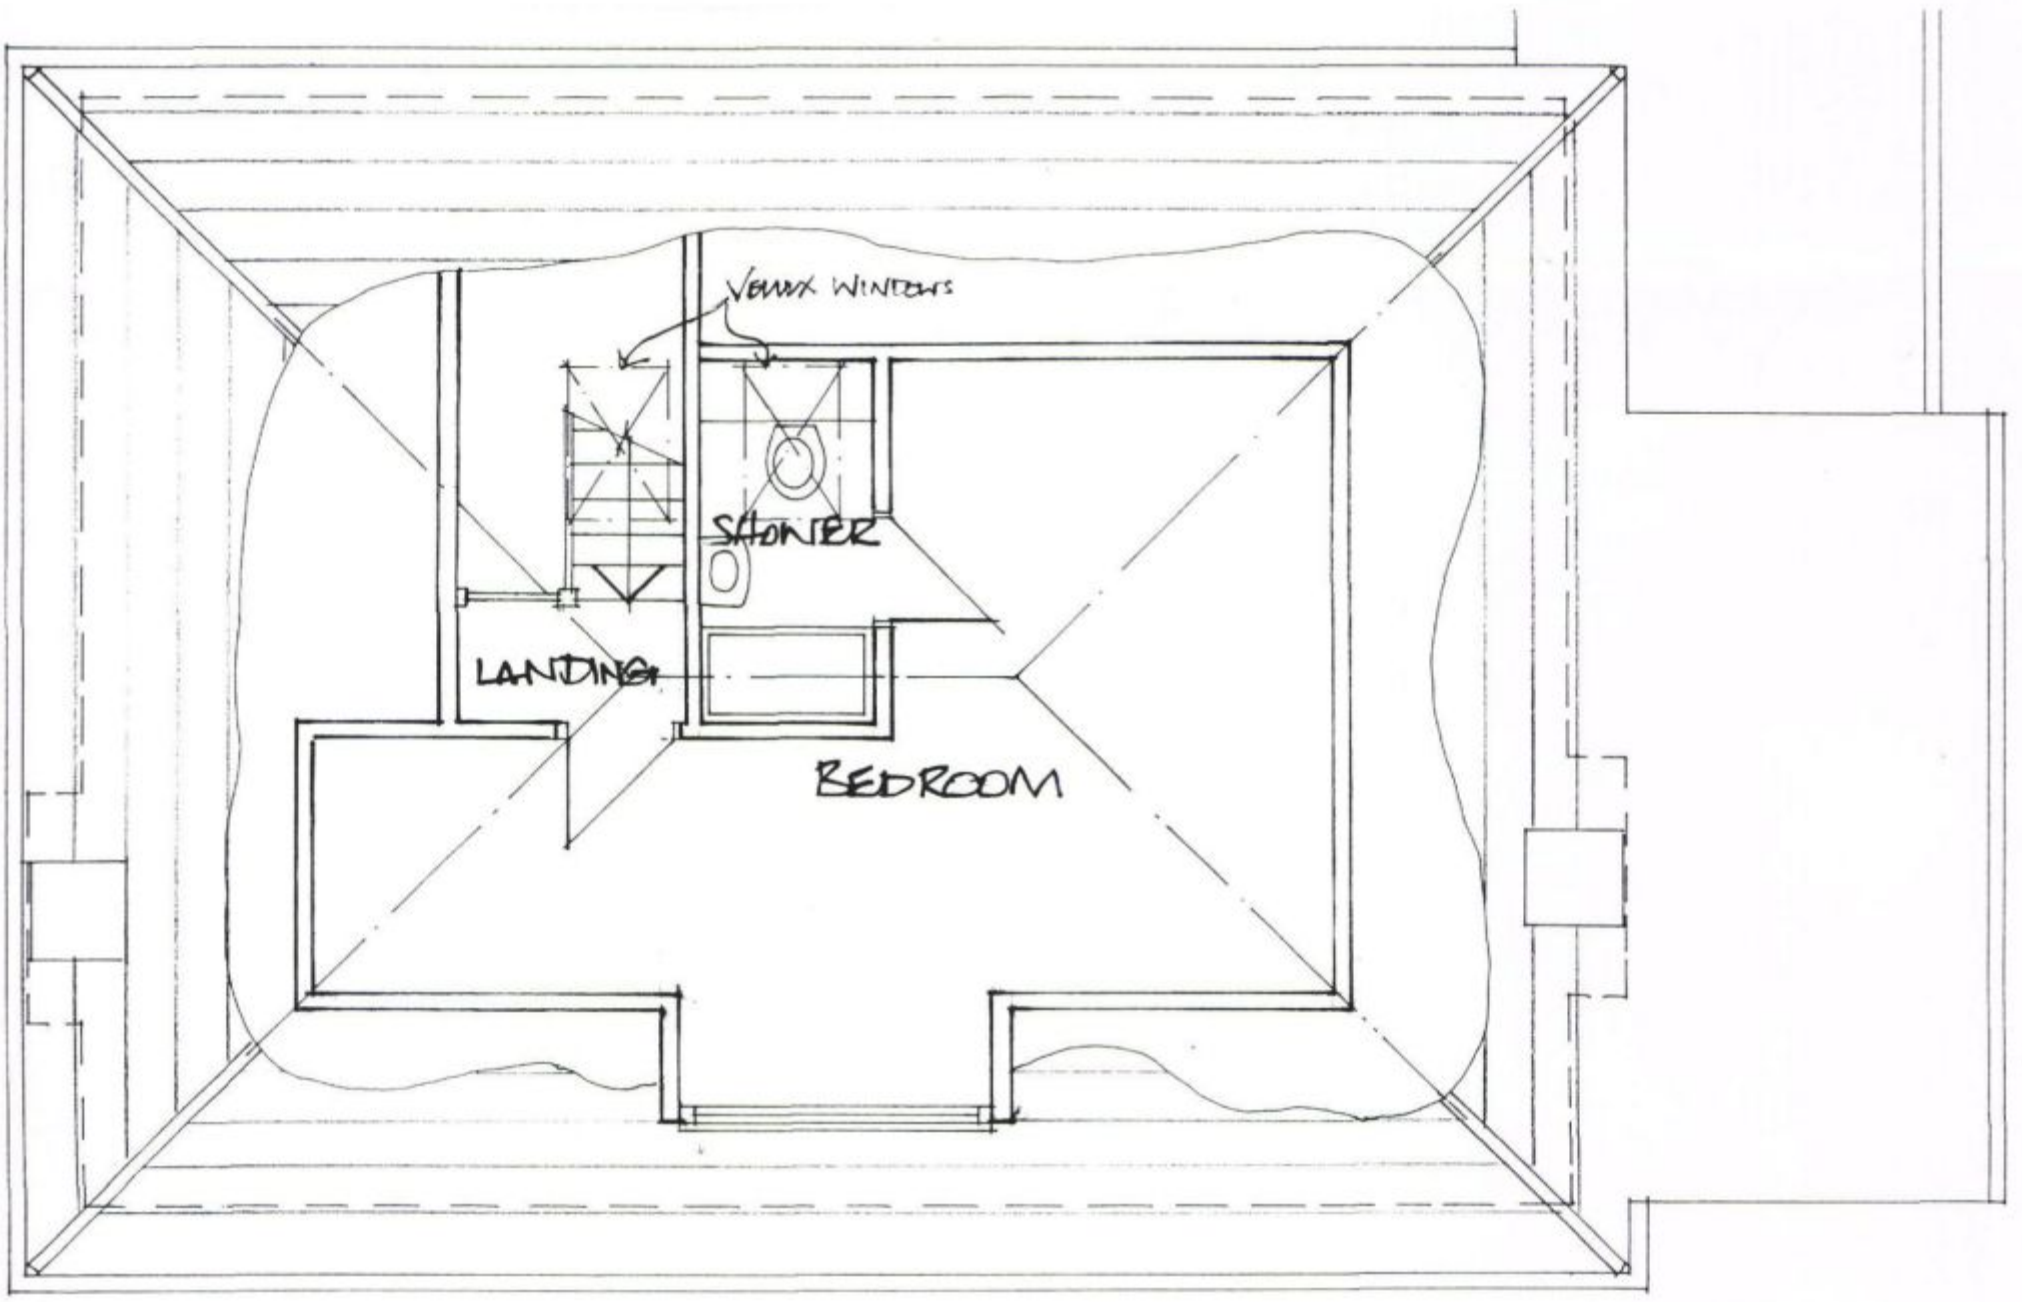

LOFT PLAN 1:50

52 LONE VALLEY
AMENDMENTS TO DRGS
No 11.891.01a