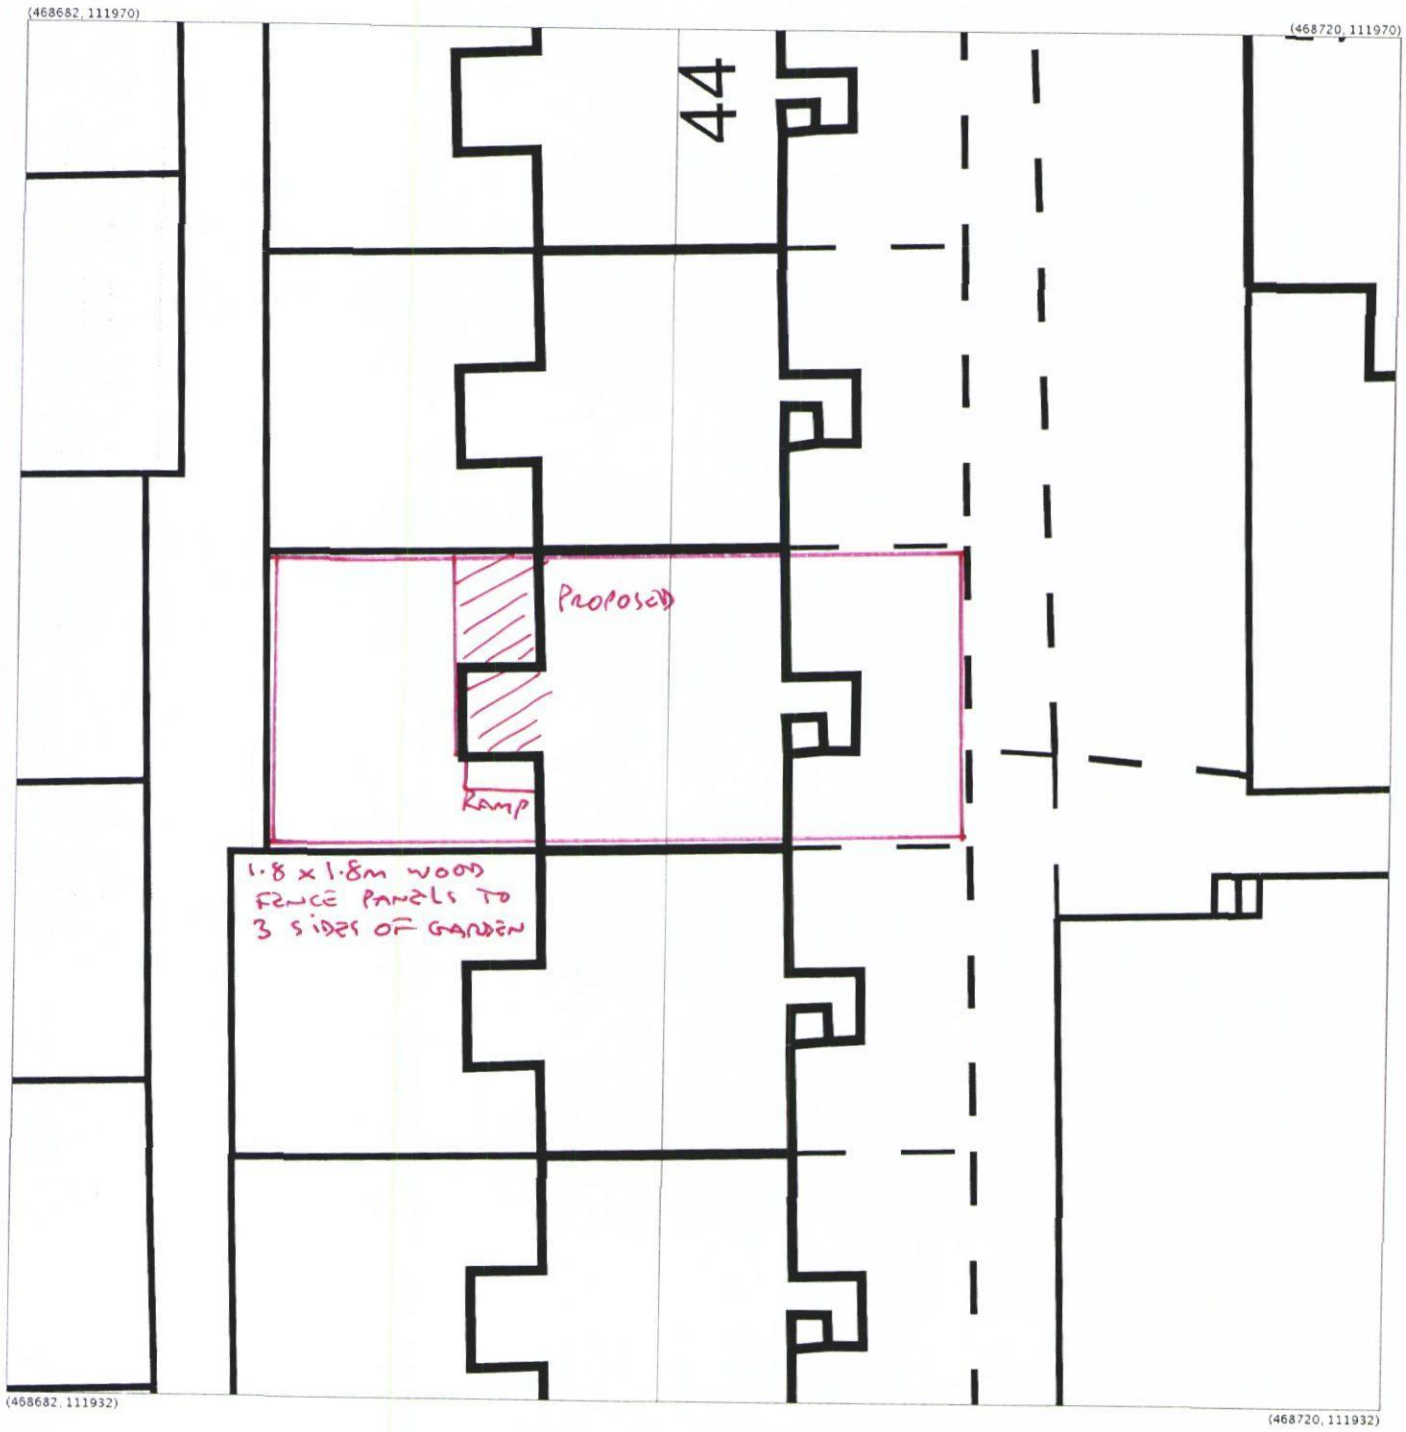

Produced 13 Feb 2012 from the Ordnance Survey National Geographic Database and incorporating surveyed revision available at this date. Reproduction in whole or part is prohibited without the prior permission of Ordnance Survey. © Crown Copyright 2012.

Ordnance Survey and the OS Symbol are registered trademarks of Ordnance Survey, the national mapping agency of Great Britain.

The representation of a road, track or path is no evidence of a right of way. The representation of features as lines is no evidence of a property boundary.

Metres
0 2 4 6 8

1:200

Supplied by: **Latitude Mapping Ltd**
Reference: OI378054
Centre coordinates: 468701 111951

N

42 BLACKBIRD CLOSE
WATERLOOVILLE
PO8 9UA

HAVANT BOROUGH COUNCIL
16 FEB 2012
RECEIVED