


PERMIT

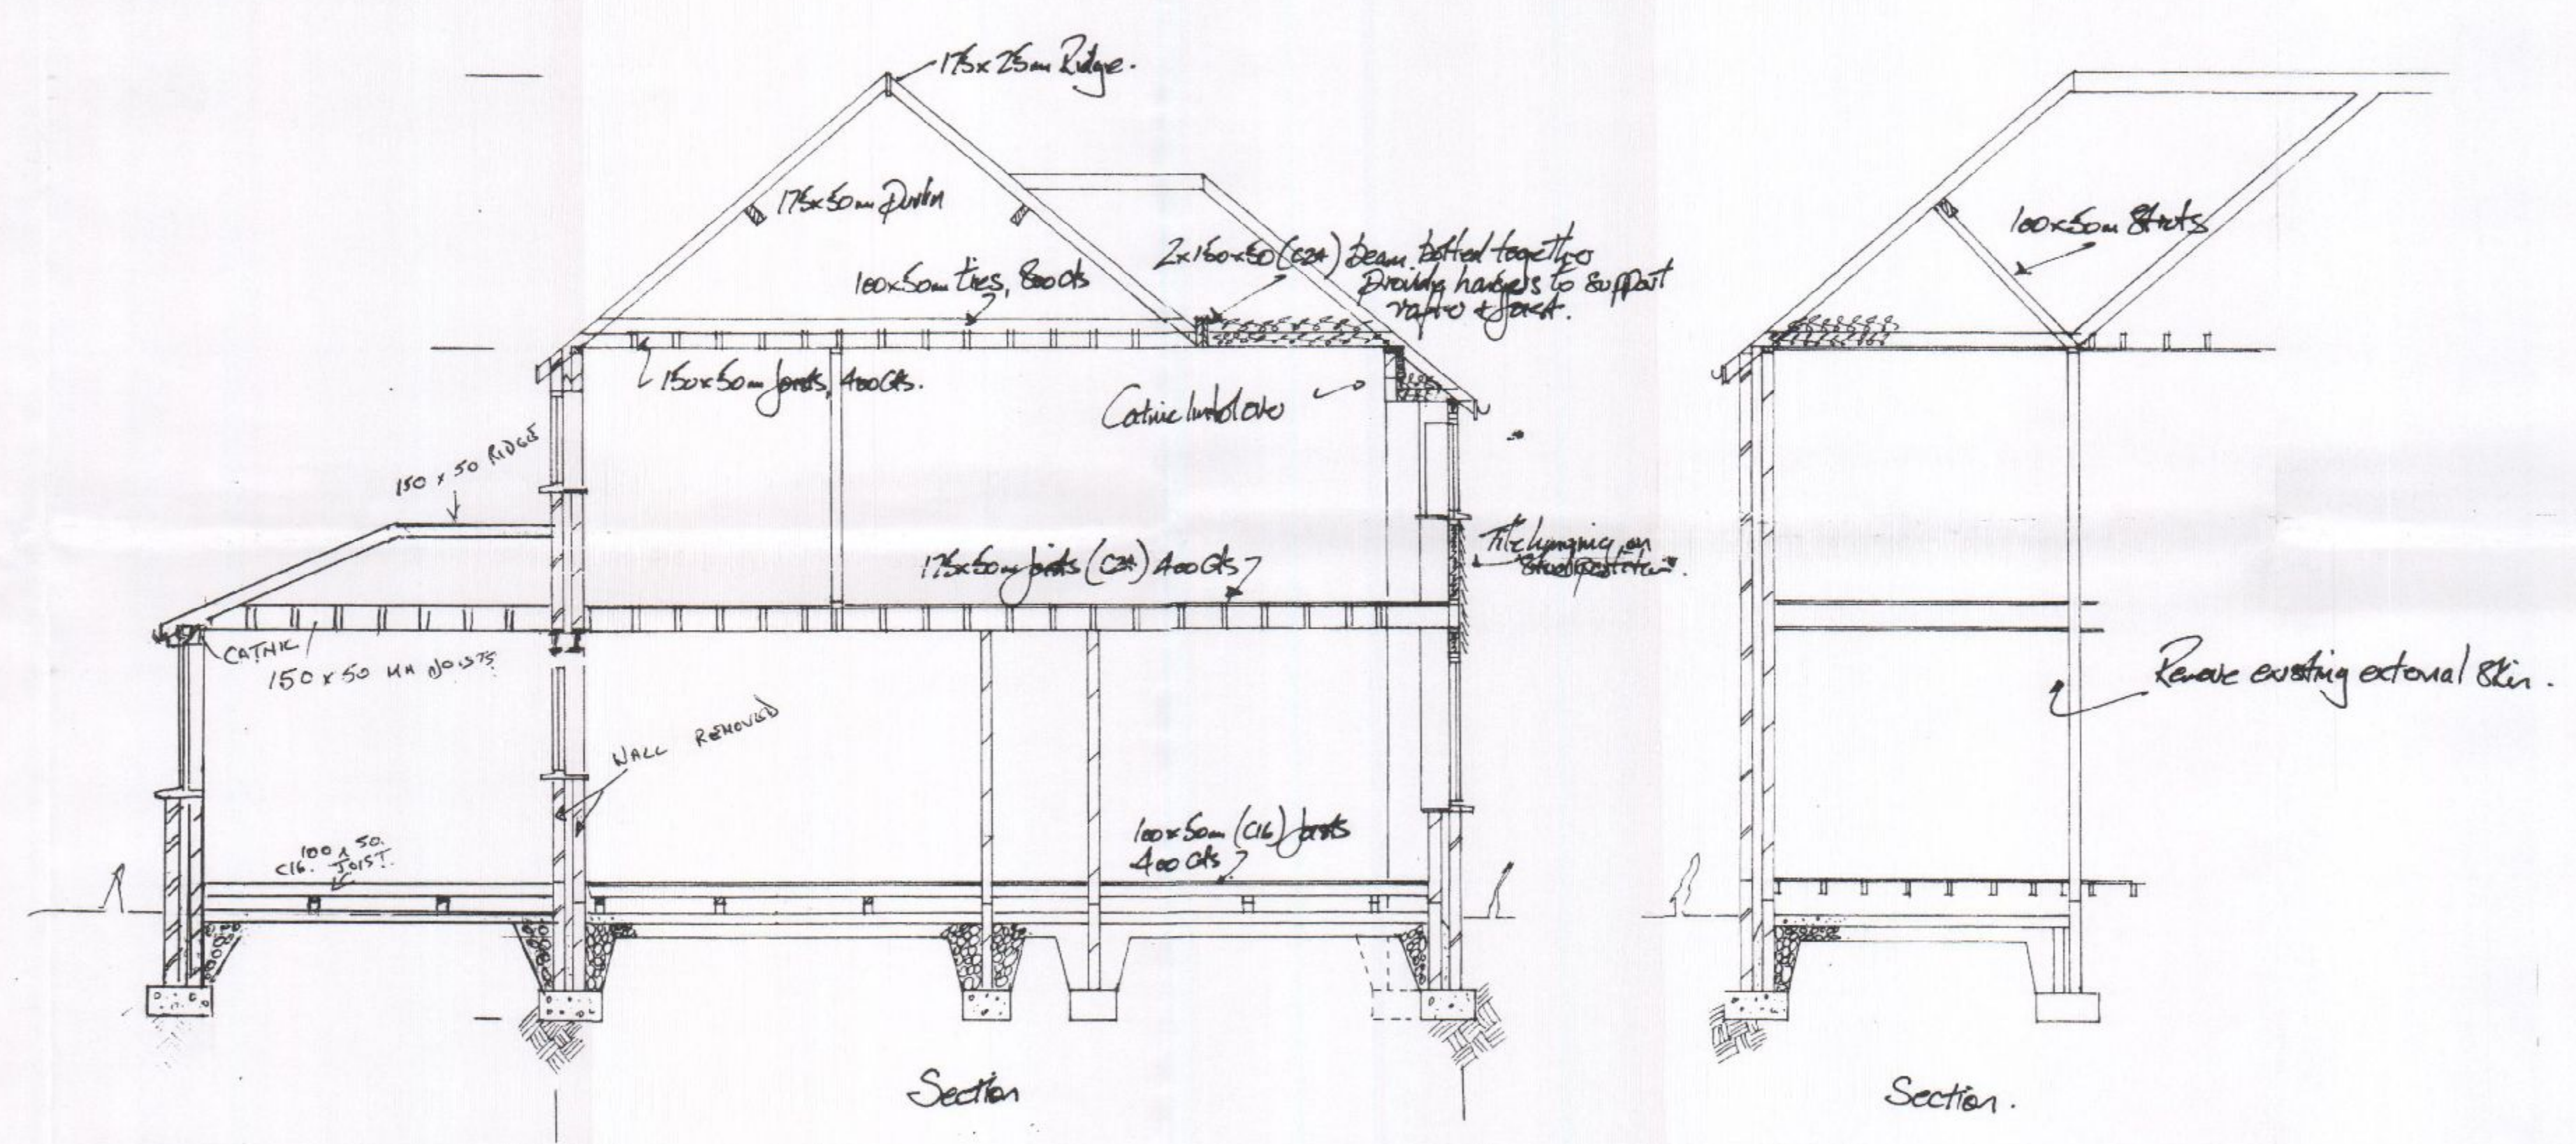

Note:
All dimensions must be checked on site
and not scaled from this drawing.

A	Date	Revision

Client
MR & MRS. T. DURE.

Job Title

Drawing Title **SINGLE-STOREY REAR EXTENSION
AND
Two-Storey Side Extension
130 Southleigh Road
Havant.**

Scale **1:50**

Date Drawn by

Dwg. No.	Rev.

ARCHITECTURAL 420 x 594mm A2

HAVANT BOROUGH
COUNCIL
18 JAN 2012
RECEIVED