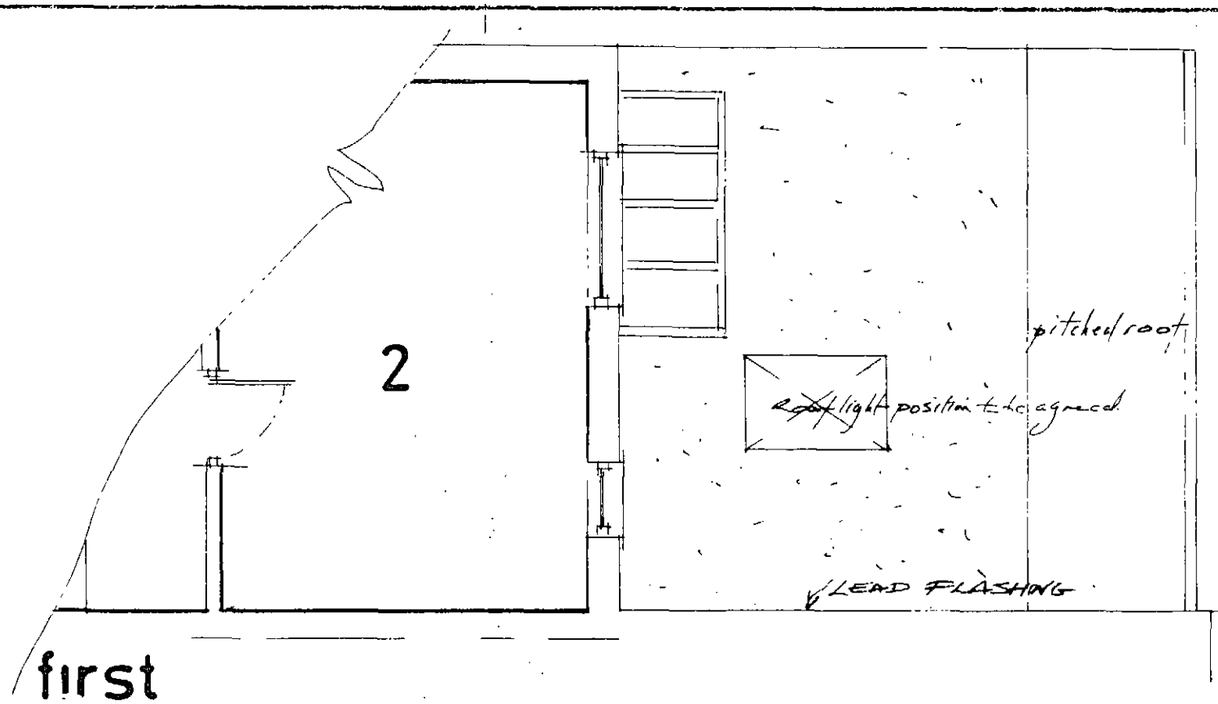

first

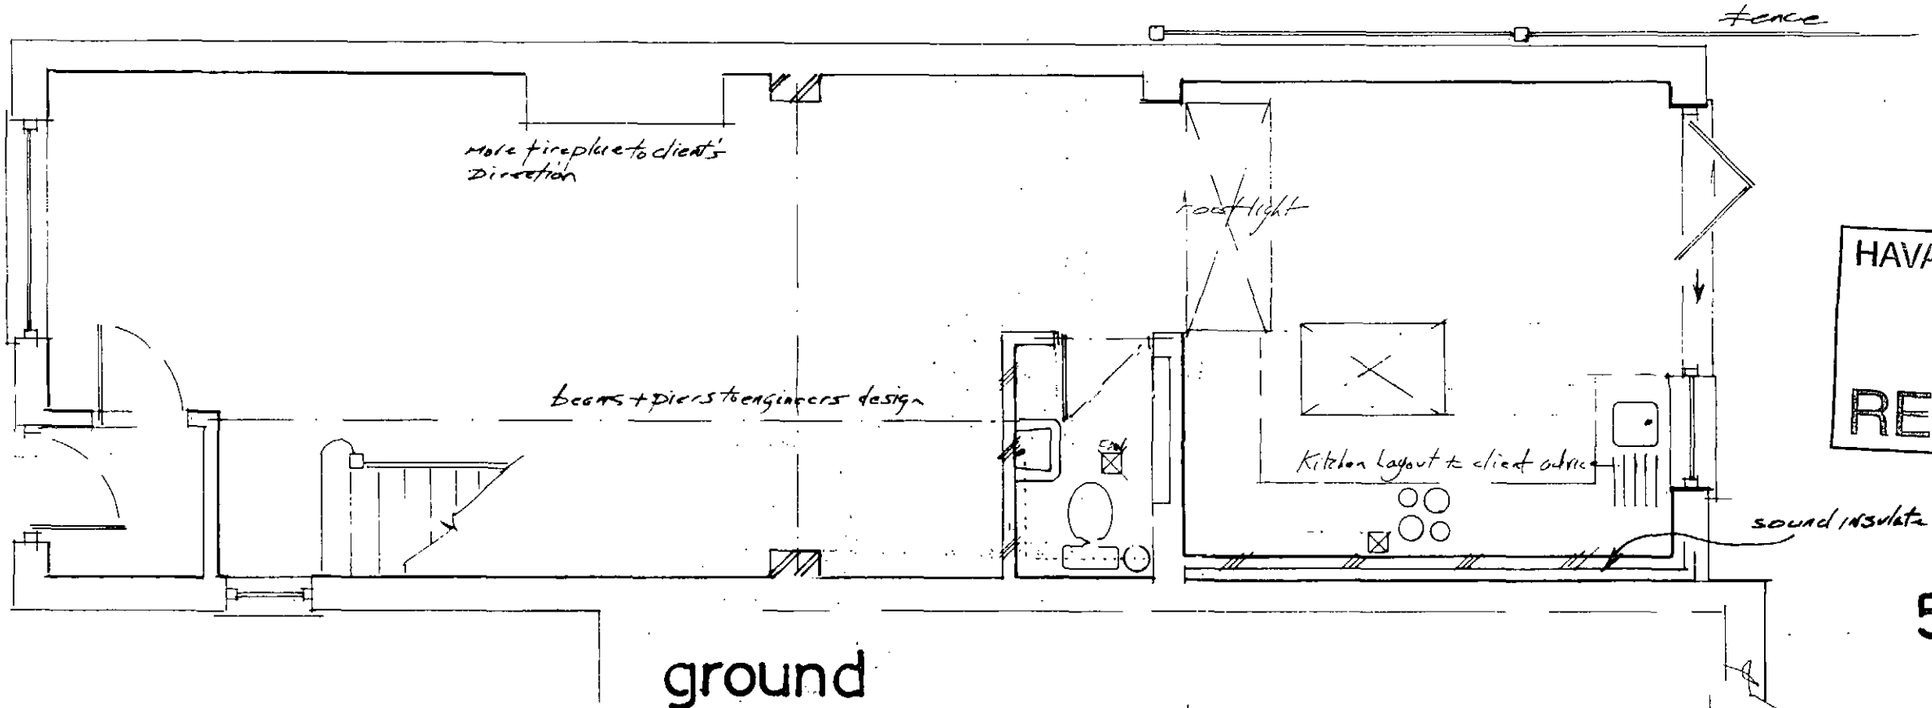

ground

4·2

HAVANT BOROUGH COUNCIL
16 MAR 2011
RECEIVED

Andrae

Drawing Title

5 Kings Terr
PO10 7AA

Date

Scale 1/50

proposed