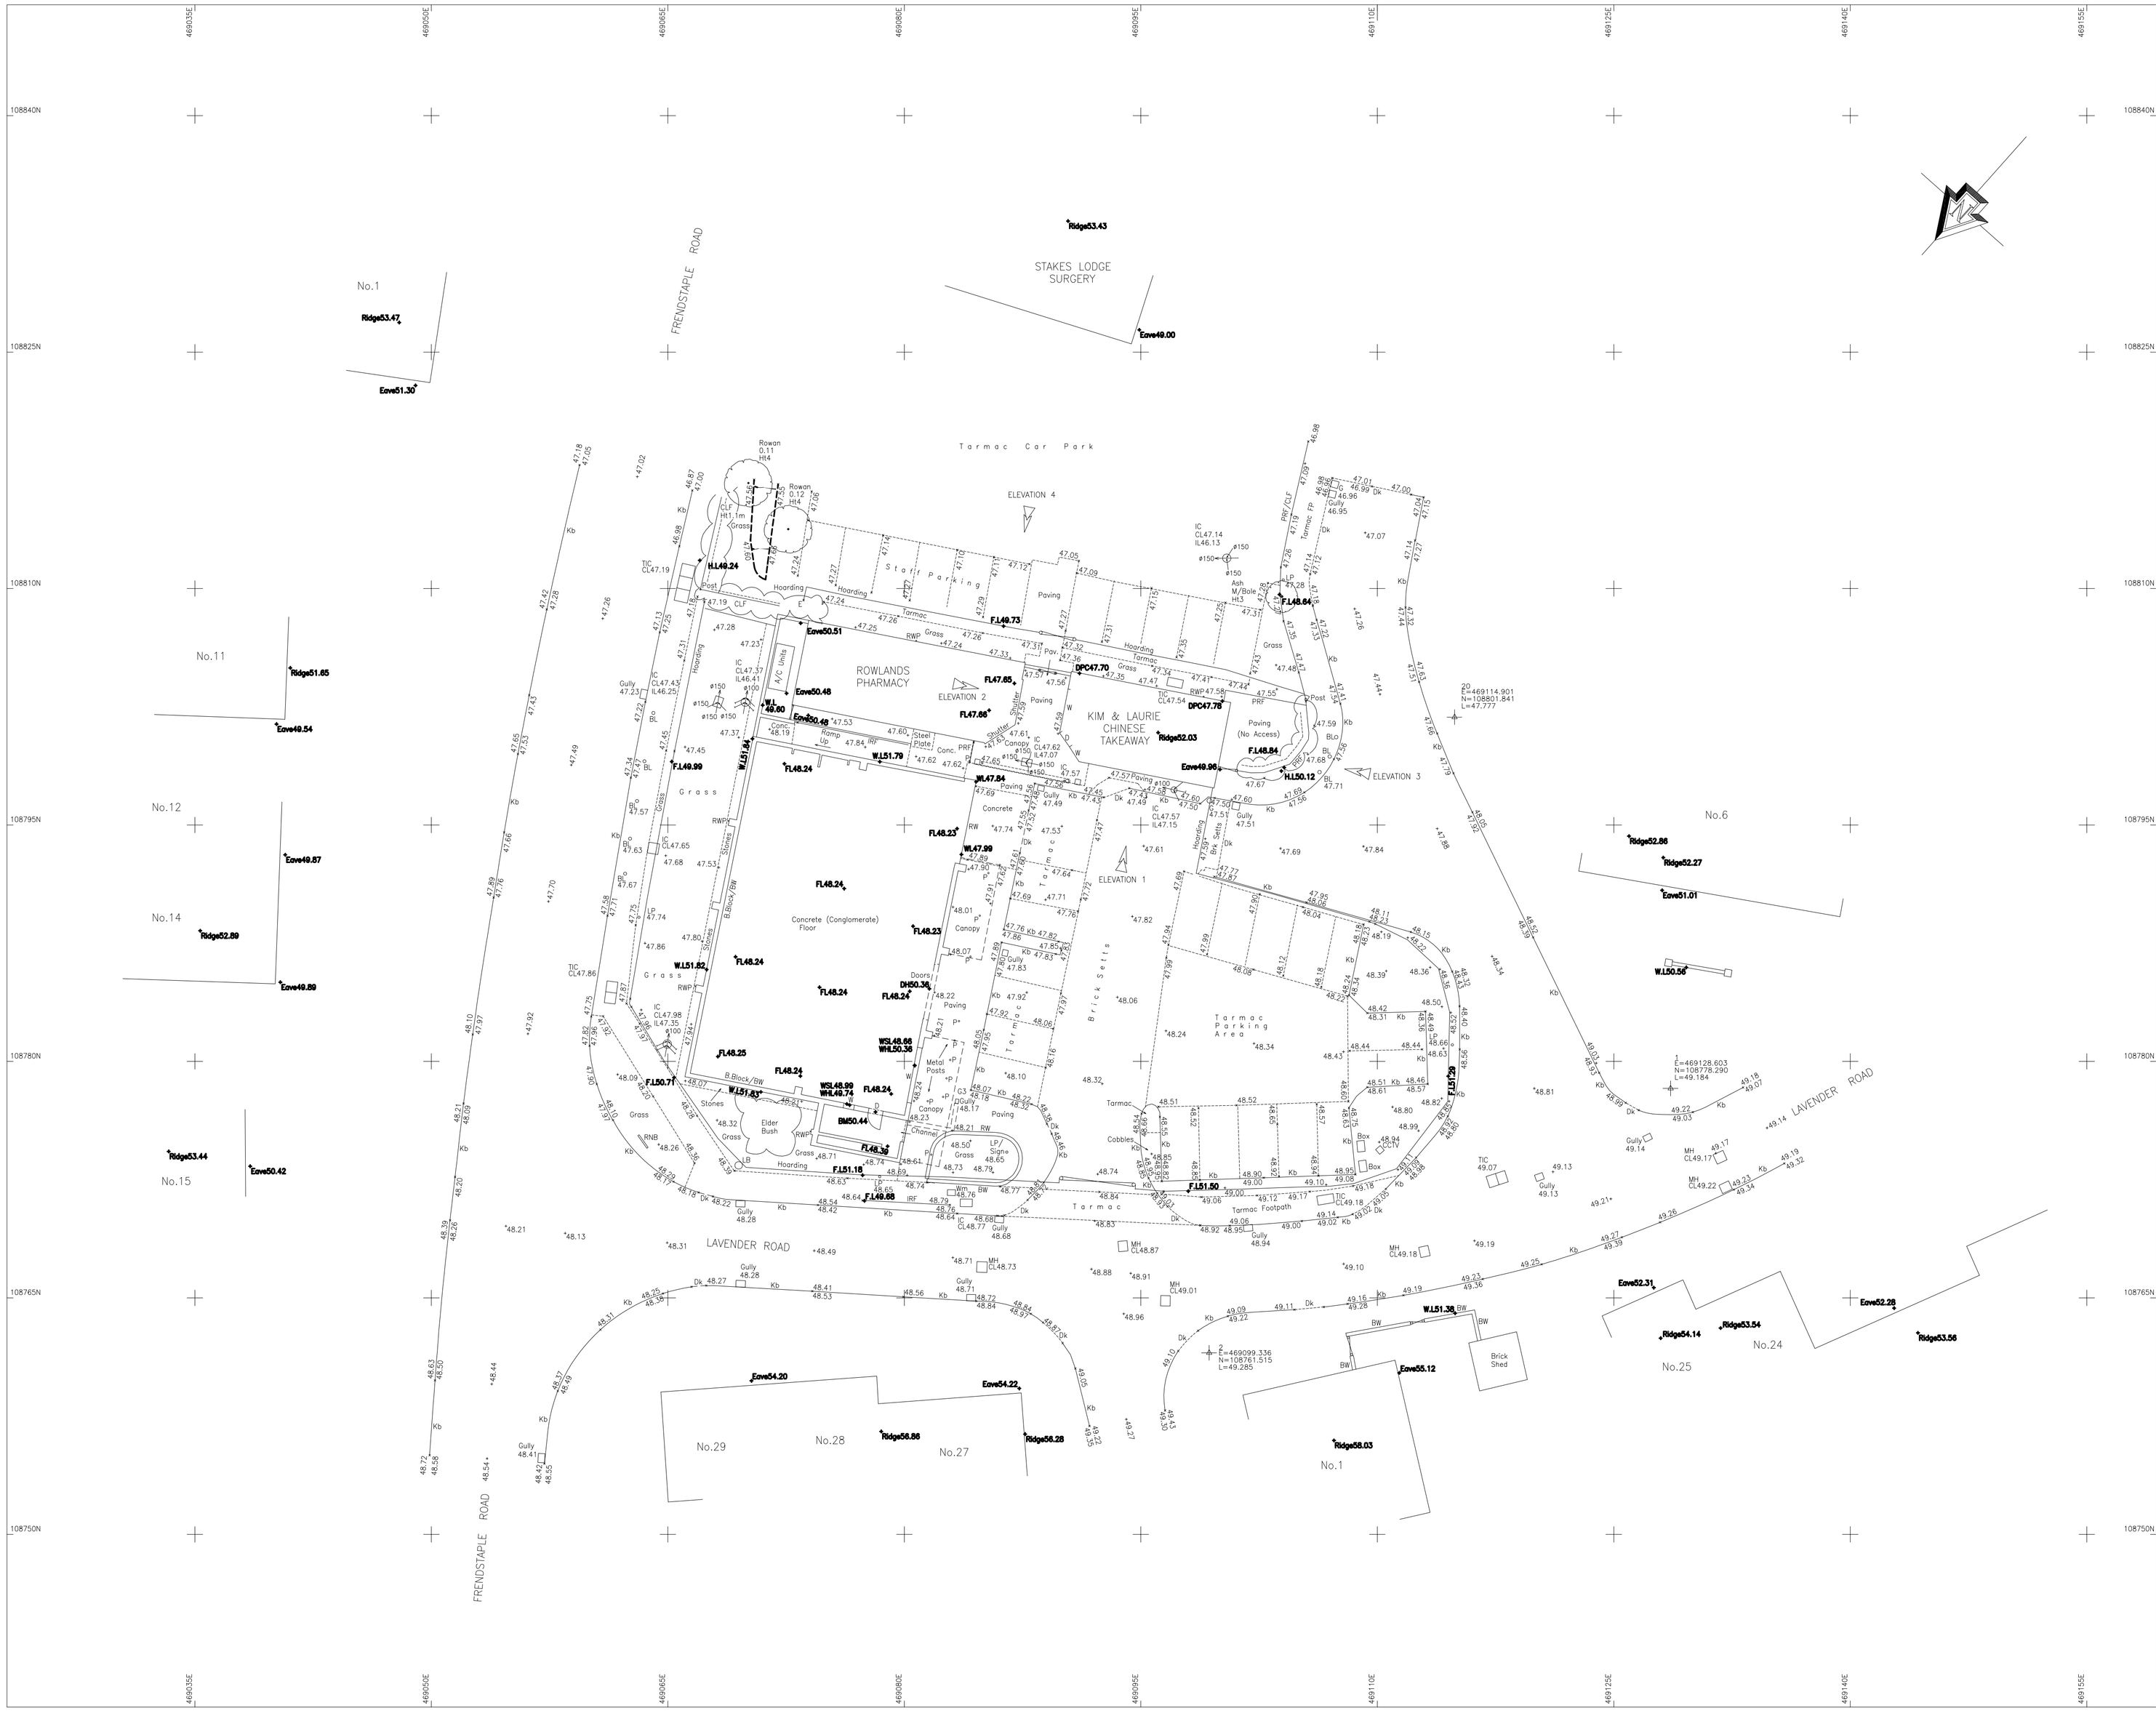

NOTES

DO NOT SCALE FROM DRAWING
ALL DIMENSIONS TO BE CHECKED ON SITE

NOTES:

ALL MEASUREMENTS ARE TAKEN TO EXISTING SURFACE FINISHES UNLESS STATED OTHERWISE

ALL HEIGHTS ARE IN M

ALL ARROWS POINT UP

ARBITRARY GRID

ALL LEVELS IN METRES AND RELATE TO GPS LEVEL CONTROL

Legend

AV	Air Valve	KO	Kerb Outlet
Bb	Belisha Beacon	LB	Post Box
Bl	Bollard	LP	Lamp Post
BrS	Brick Setts	M/Bole	Multiple Bole
BS	Bus Stop	Mem	Statue/Memorial
CATV	Cable TV Cover	Mkr	Marker
Cb	Control Box	MS	Milestone
CCTV	Surveillance Camera	NB	Notice Board
Chan	Channel	OSBM	Bench Mark
CL	Cover Level	P	Post
Cob	Cobbles	Pav	Paving
Col	Column	Pil	Pillar
Conc	Concrete	RE	Rodding Eye
Cul	Culvert	RG	Rough Ground
Cyc	Cycle Rack	RH	Ridge Height
Dk	Drop Kerb	RL	Root Line
Dr	Drain	RNB	Road Name Board
DP	Down Pipe	RP	Reflector Post
EH	Eave Height	RS	Road Sign
EIC	Electricity IC	RWP	Rain Water Pipe
EP	Electricity Pole	Sap	Sapling
ER	Earth Rod	Shr	Shrubs
FB	Flower Bed	SL	Sump Level
Fd	Foundations	Soak	Soakaway
FH	Fire Hydrant	SP	Sign Post
FL	Floor Level	St	Step
FLP	Flag Pole	STW	Pole Stay Wires
Flt	Floodlights	Sv	Stop Valve
FRL	Flat Roof Level	TacP	Tactile Paving
G	Gully	TCB	Telephone Call Box
Gh	Glass House	THL	Threshold Level
GIC	Gas IC	TIC	Telecom IC
Gv	Gas Valve	TK	Tanks
Grav	Gravel	Tkm	Ticket Machine
Ht	Height	TL	Traffic Lights
IC	Inspection Cover	Tm	Tarmac
IL	Invert Level	Tp	Telegraph Pole
IrrV	Irrigation Valve	Tr	Tree
JB	Junction Box	VP	Vent Pipe
Kb	Kerb	Wm	Water Meter
		ø	Diameter

Fence Details

Barr	Barrier	Int.F	Interwoven
BWF	Barbed Wire	LLF	Larch Lap
CBF	Close Board	P	Post
CF	Concrete Fence	PCF	Post & Chain
CIF	Corrugated Iron	PRF	Post & Rail
CLF	Chain Link	PWF	Post & Wire
CPF	Chestnut Paling	PWM	Post & Wire Mesh
IRF	Iron Railings	"	"

Wall Details

BFW	Brick and Flint Wall
BkW	Block Wall
BW	Brick Wall
CW	Concrete Wall
FW	Flint Wall
RW	Retaining Wall
SLM	Sloping Masonry
W	Wall

Ordnance Survey Bench Mark — OSBM
Temporary Bench Mark — TBM
Borehole

All underground service information should be checked prior to any works taking place. The type, size and route of all drainage has been ascertained by visual inspection only.
An arboriculturist must be contacted to verify tree species and descriptions if necessary.

DATE	REVISIONS

HAMPSHIRE LAND SURVEYS LTD
Land, Building and Engineering Surveys

18 SHETLAND RISE
WHITELEY
FAREHAM
HAMPSHIRE
PO15 7JP

Tel. 01489 565558
Fax. 01489 565559
Mobile 07721 423330
E-Mail hampls@aol.com
www.HLSltd.co.uk

CLIENT
TKL ARCHITECTS LLP
Richmond House
Main Road
Otterbourne
Winchester
Hampshire SO21 2EQ

PROJECT No. HLS 1451

TITLE
Lavender Road
Waterlooville PO7 8NS
Site Survey Existing

SCALE 1:200 @ A1	DRAWN JJF
DATE Nov 2011	CHECKED DB
DRG No. 1451_11_11_01	REV. –

A1