

APPROVED

Ref: Building Name:

- U Administration
- V Amenities
- T Workshop
- R Boilerhouse
- Q Solvent Warehouse
- S IFF / WCH
- P EDC Warehouse
- N Lowbay Warehouse
- G BPF Packaging
- H Pharma
- K Quality
- TBA New Chill Store

■ = Proposed Demolition Areas




PFIZER GLOBAL MANUFACTURING, NEW LANE, HAVANT, HANTS, PO9 2NG



DRAWING No. DWG-BLDH-HBC-02-REV01

Scale
A0
1:1000

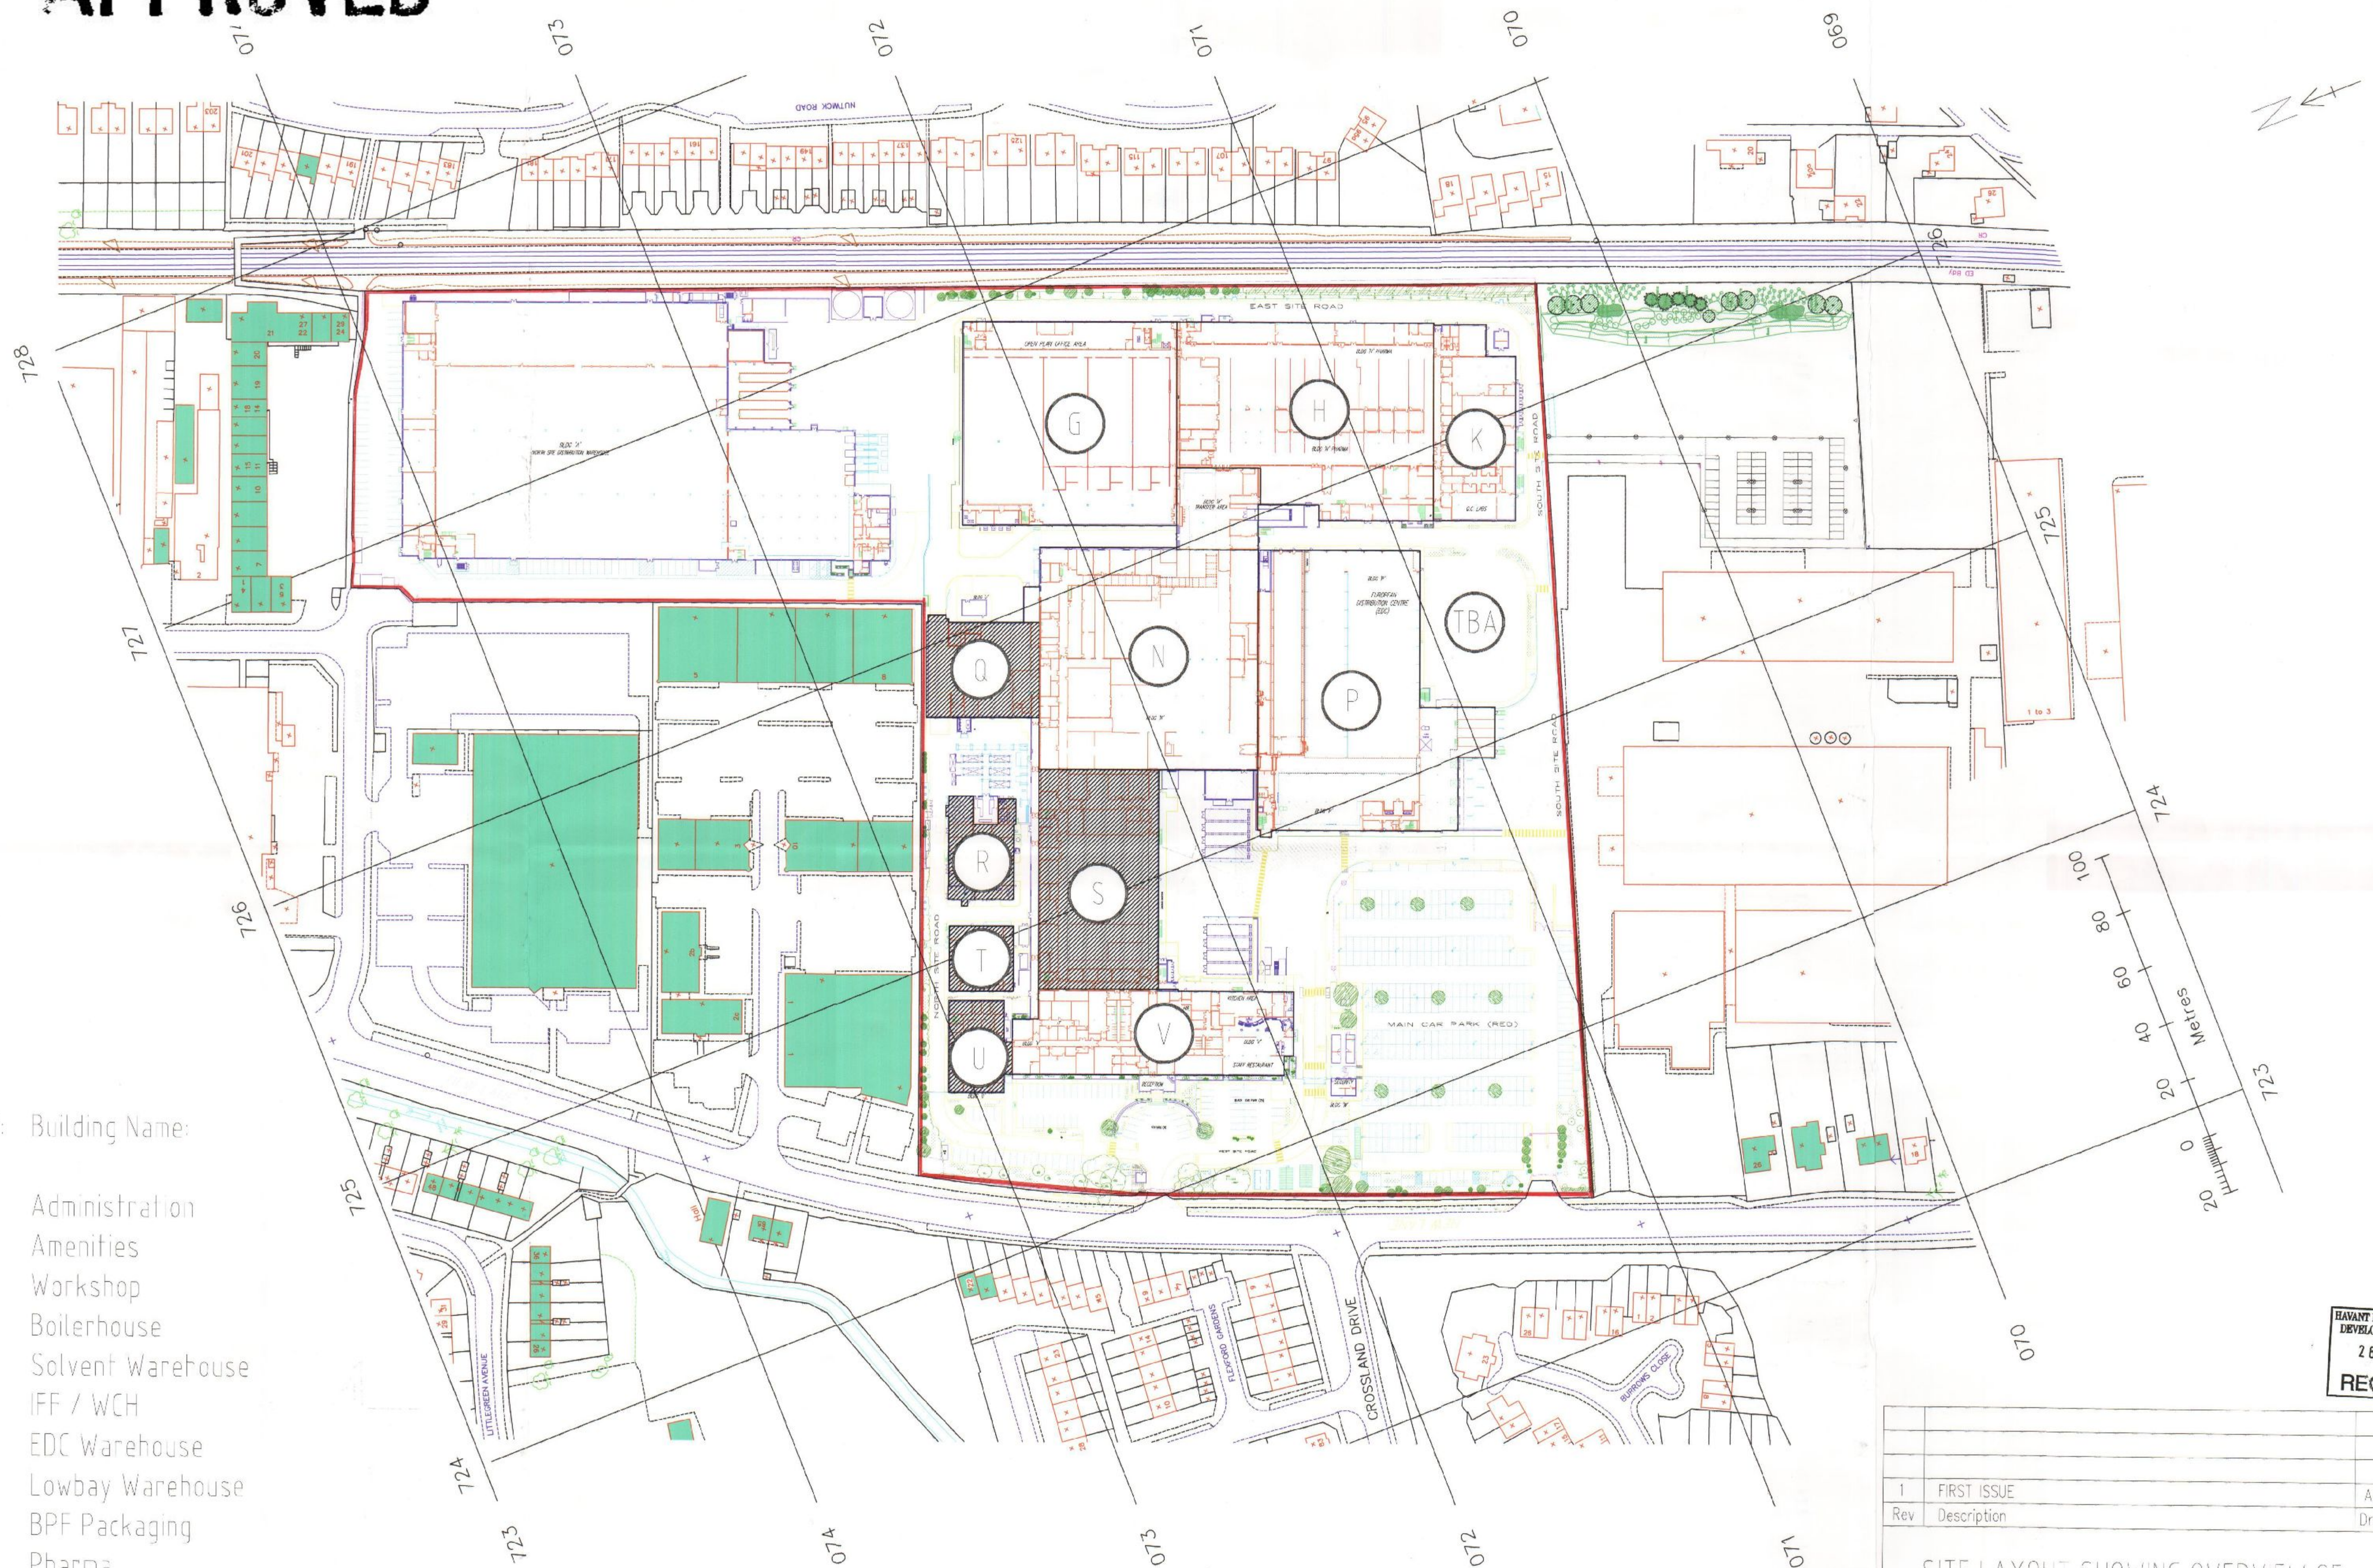

HAVANT BOROUGH COUNCIL
DEVELOPMENT CONTROL
26 SEP 2011
RECEIVED

1	FIRST ISSUE	AWH	28 MAR 11
Rev	Description	Drawn	Date

SITE LAYOUT SHOWING OVERVIEW OF
PROPOSED DEMOLITION AREAS