


DO NOT SCALE

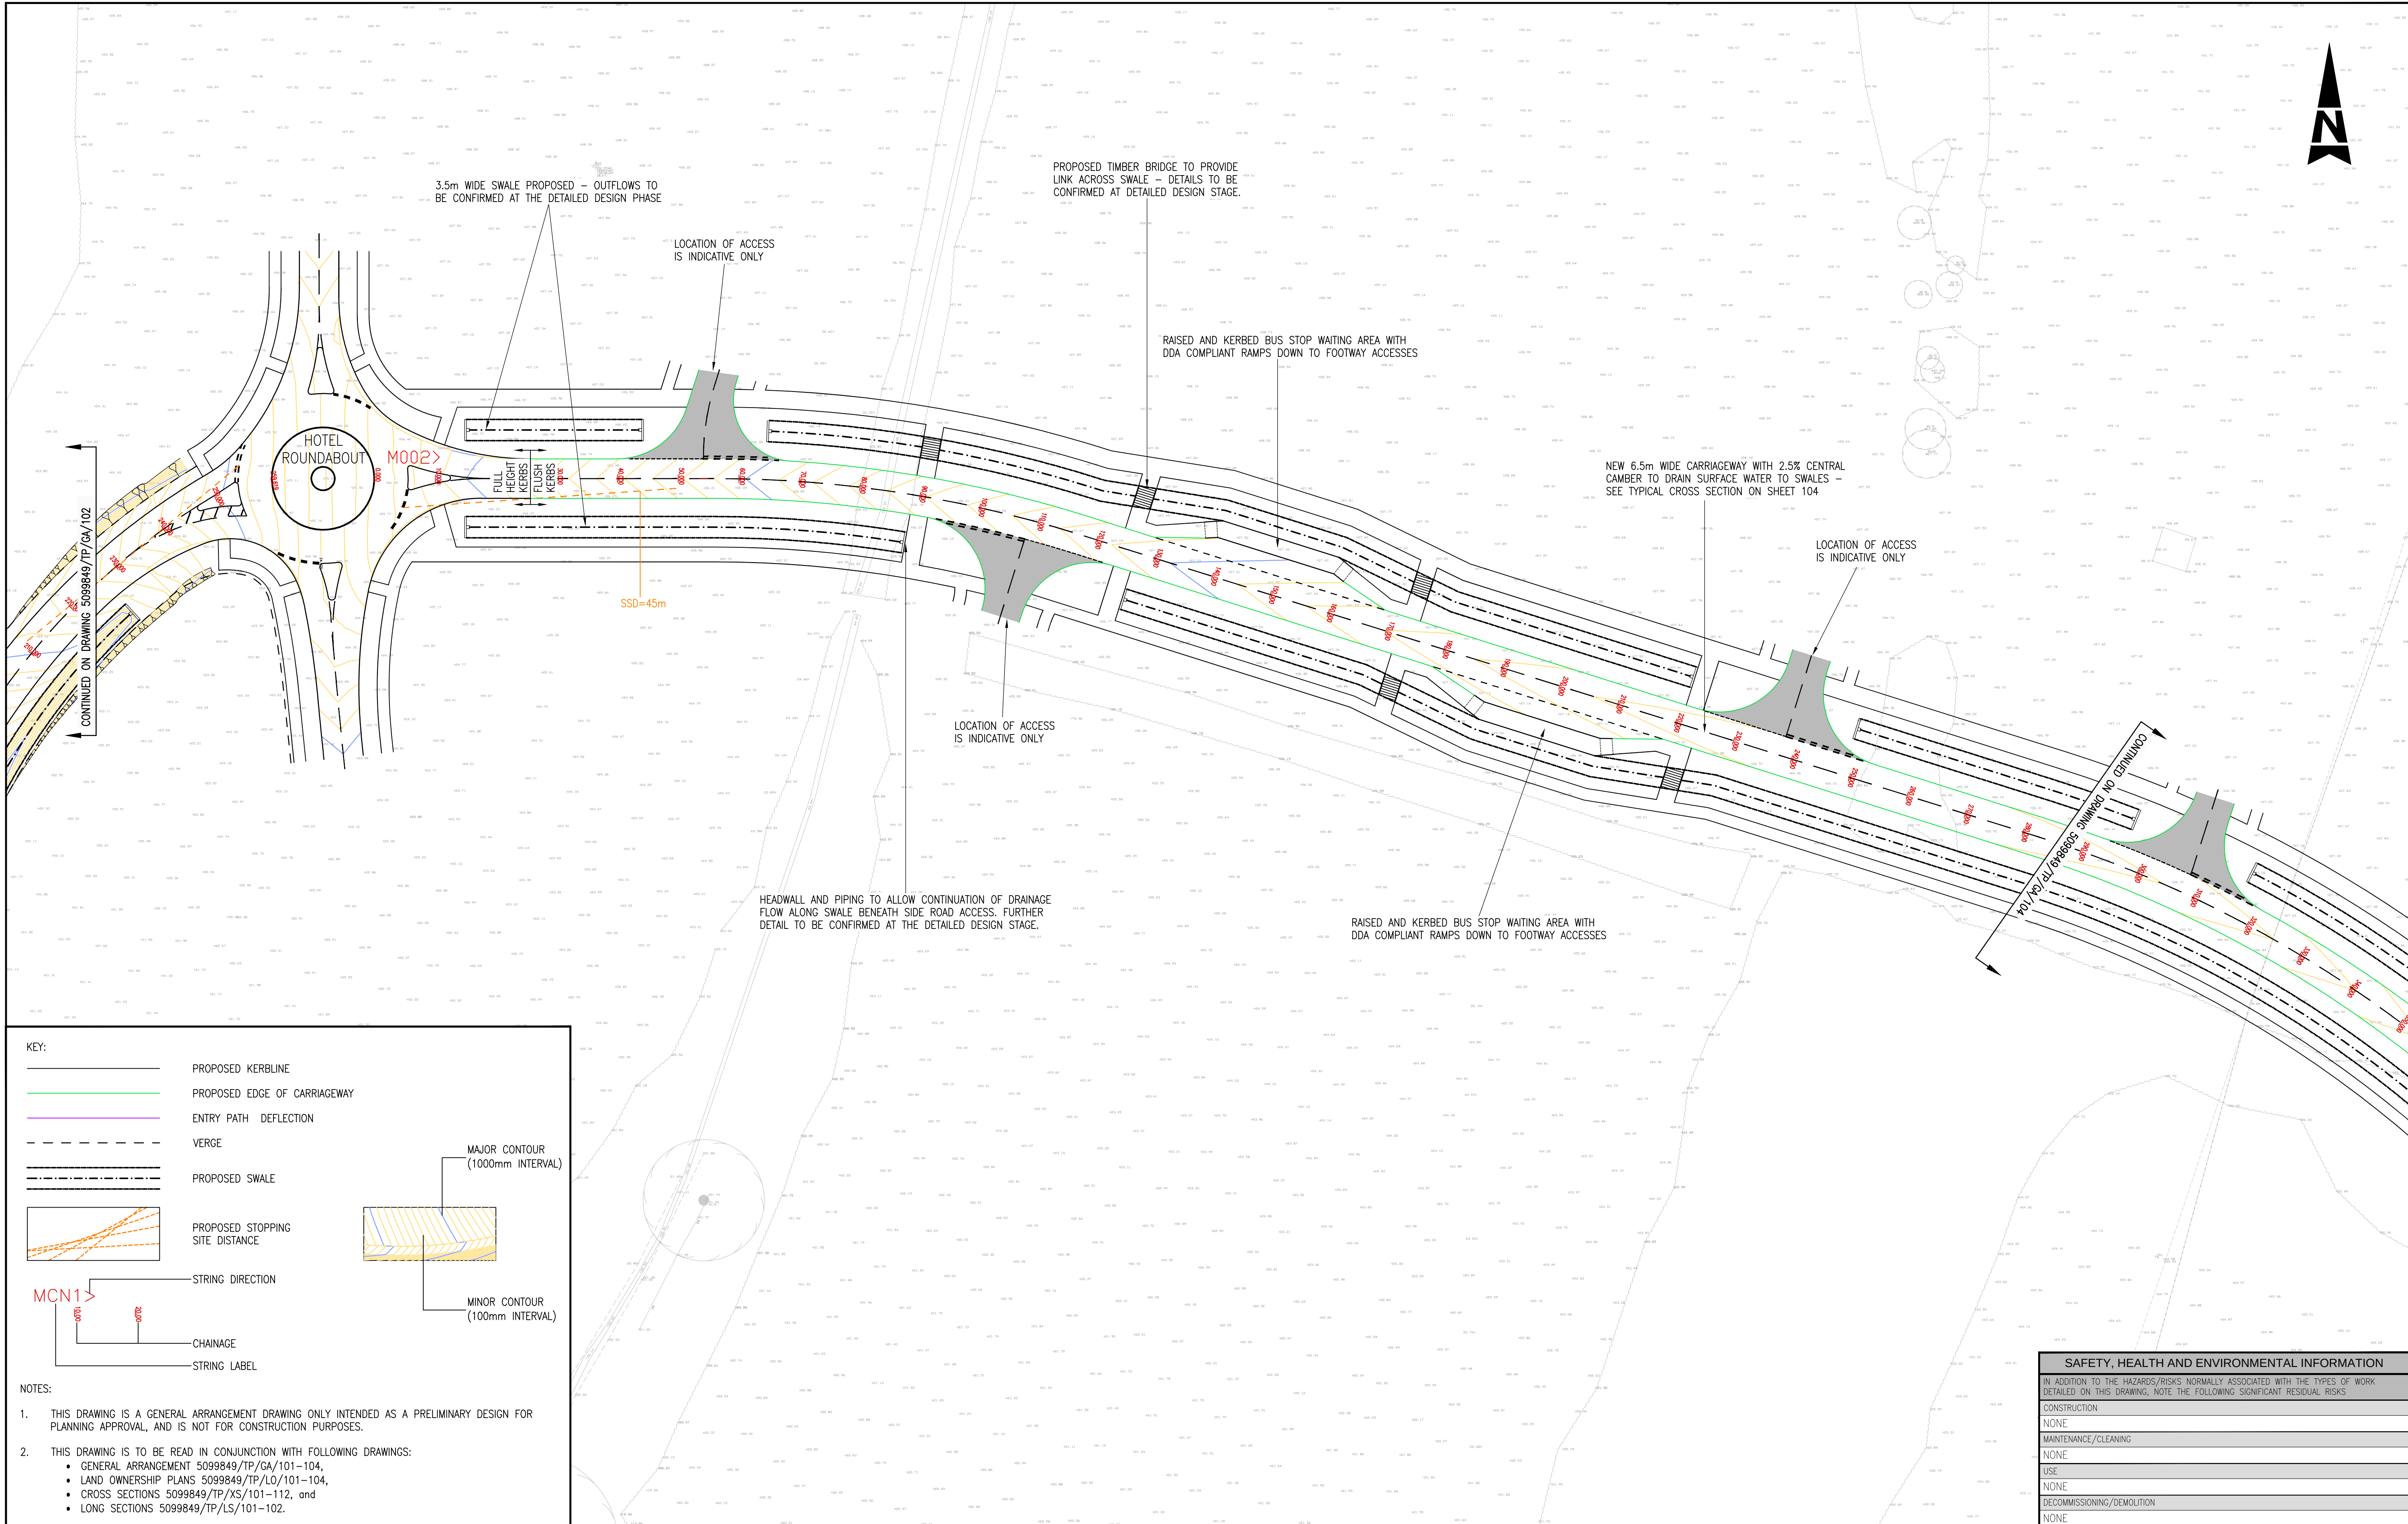

Stat	Purpose of Issue	Date	Auth	Rev	Description	By	Date	Chk'd	Auth
P	FOR HCC APPROVAL	16.3.12	JA	C	KERBS NOTE ADDED	SD	16.3.12	ND	JA
P	FOR HCC APPROVAL	29.2.12	JA	B	FOOTWAY ADDED TO LINK ROAD	SD	29.2.12	ND	JA
P	FOR HCC APPROVAL	04.11.11	IPC	A	ORIGINAL ISSUE	MBW	04.11.11	SD	IPC

ATKINSTM
Atkins Limited
Consulting Engineers,
Woodcote Grove
Ashley Road
Epsom, Surrey, England,
KT18 5BW

Tel: (01372) 726140
Fax: (01372) 740055
www.atkinsglobal.com

Client

PORTSMOUTH CITY COUNCIL

Project

DUNSBURY HILL FARM
STAGE 2

SAFETY, HEALTH AND ENVIRONMENTAL INFORMATION				
IN ADDITION TO THE HAZARDS/RISKS NORMALLY ASSOCIATED WITH THE TYPES OF WORK DETAILED ON THIS DRAWING, NOTE THE FOLLOWING SIGNIFICANT RESIDUAL RISKS				
CONSTRUCTION				
NONE				
MAINTENANCE/CLEANING				
NONE				
USE				
NONE				
DECOMMISSIONING/DEMOLITION				
NONE				
Title				
GENERAL ARRANGEMENT (SHEET 3 of 4)				
Sheet Size	Original Scale	Designed/Drawn	Checked	Authorised
A1	1:500	MBW	SD	IPC
Status	Drawing Number	Date	Date	Date
P	5099849/TP/GA/103	10.11	04.11.11	04.11.11
				Rev
				C