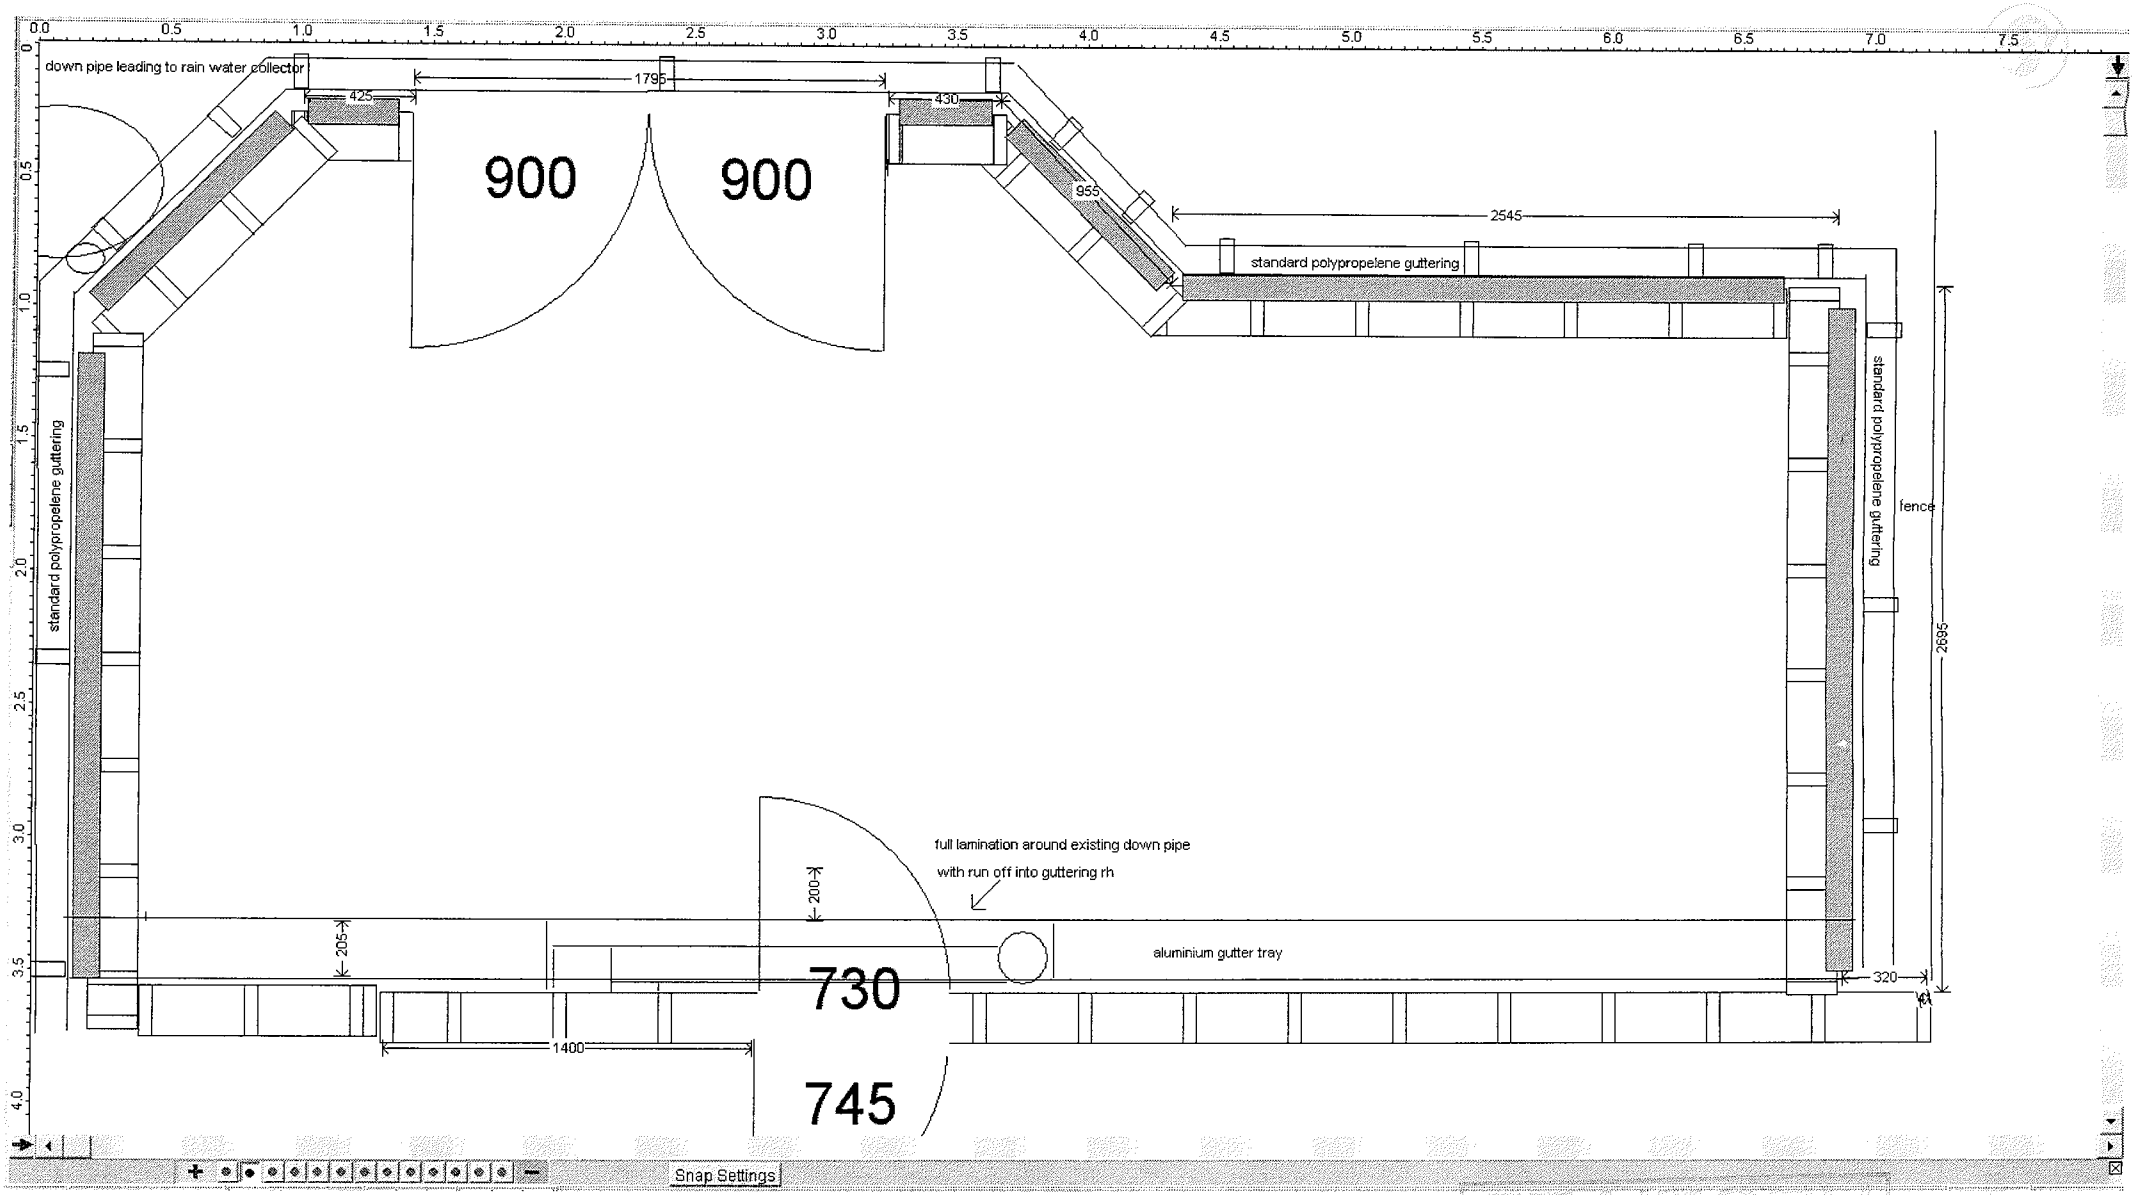
down pipe leading to rain water collector
1795
425
430
900
900
955
2545
standard polypropelene guttering
standard polypropelene guttering
standard polypropelene guttering
fence
2695
full lamination around existing down pipe
with run off into guttering rh
200
205
730
745
aluminium gutter tray
320
1400
Snap Settings