


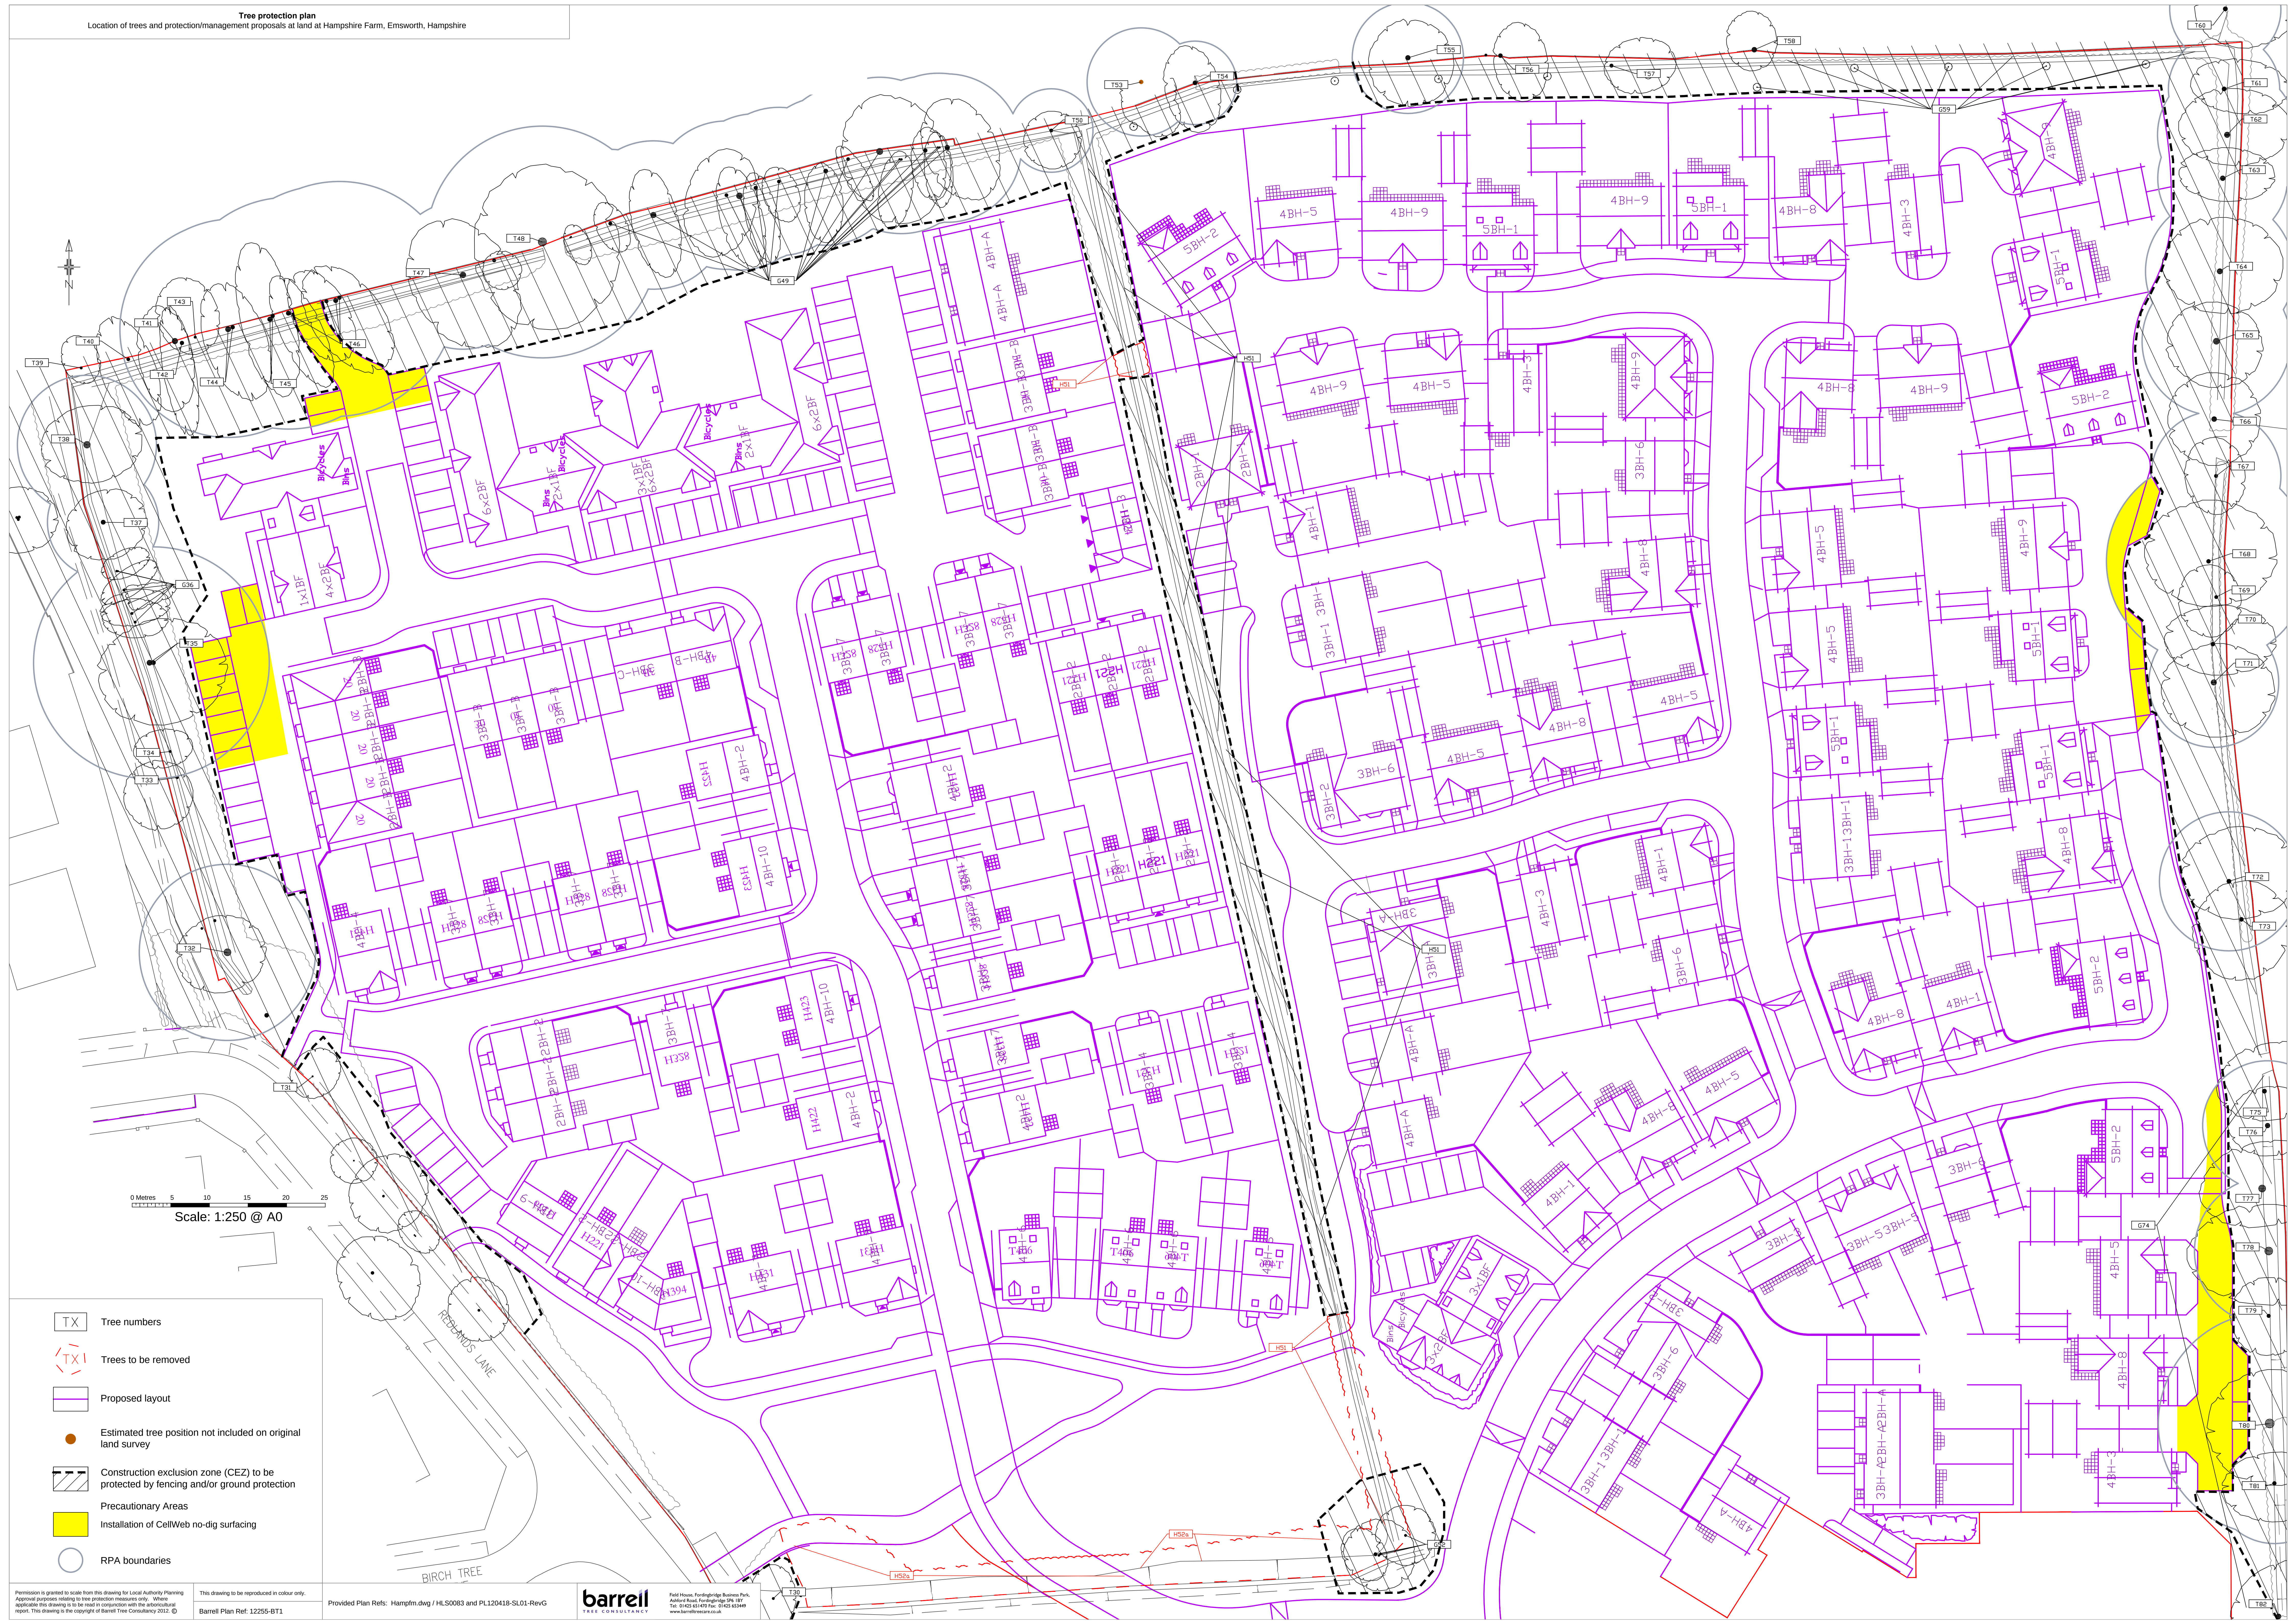

TX

Tree numbers

TX

Trees to be removed

Proposed layout

Estimated tree position not included on original land survey

Construction exclusion zone (CEZ) to be protected by fencing and/or ground protection

Precautionary Areas

Installation of CellWeb no-dig surfacing

RPA boundaries