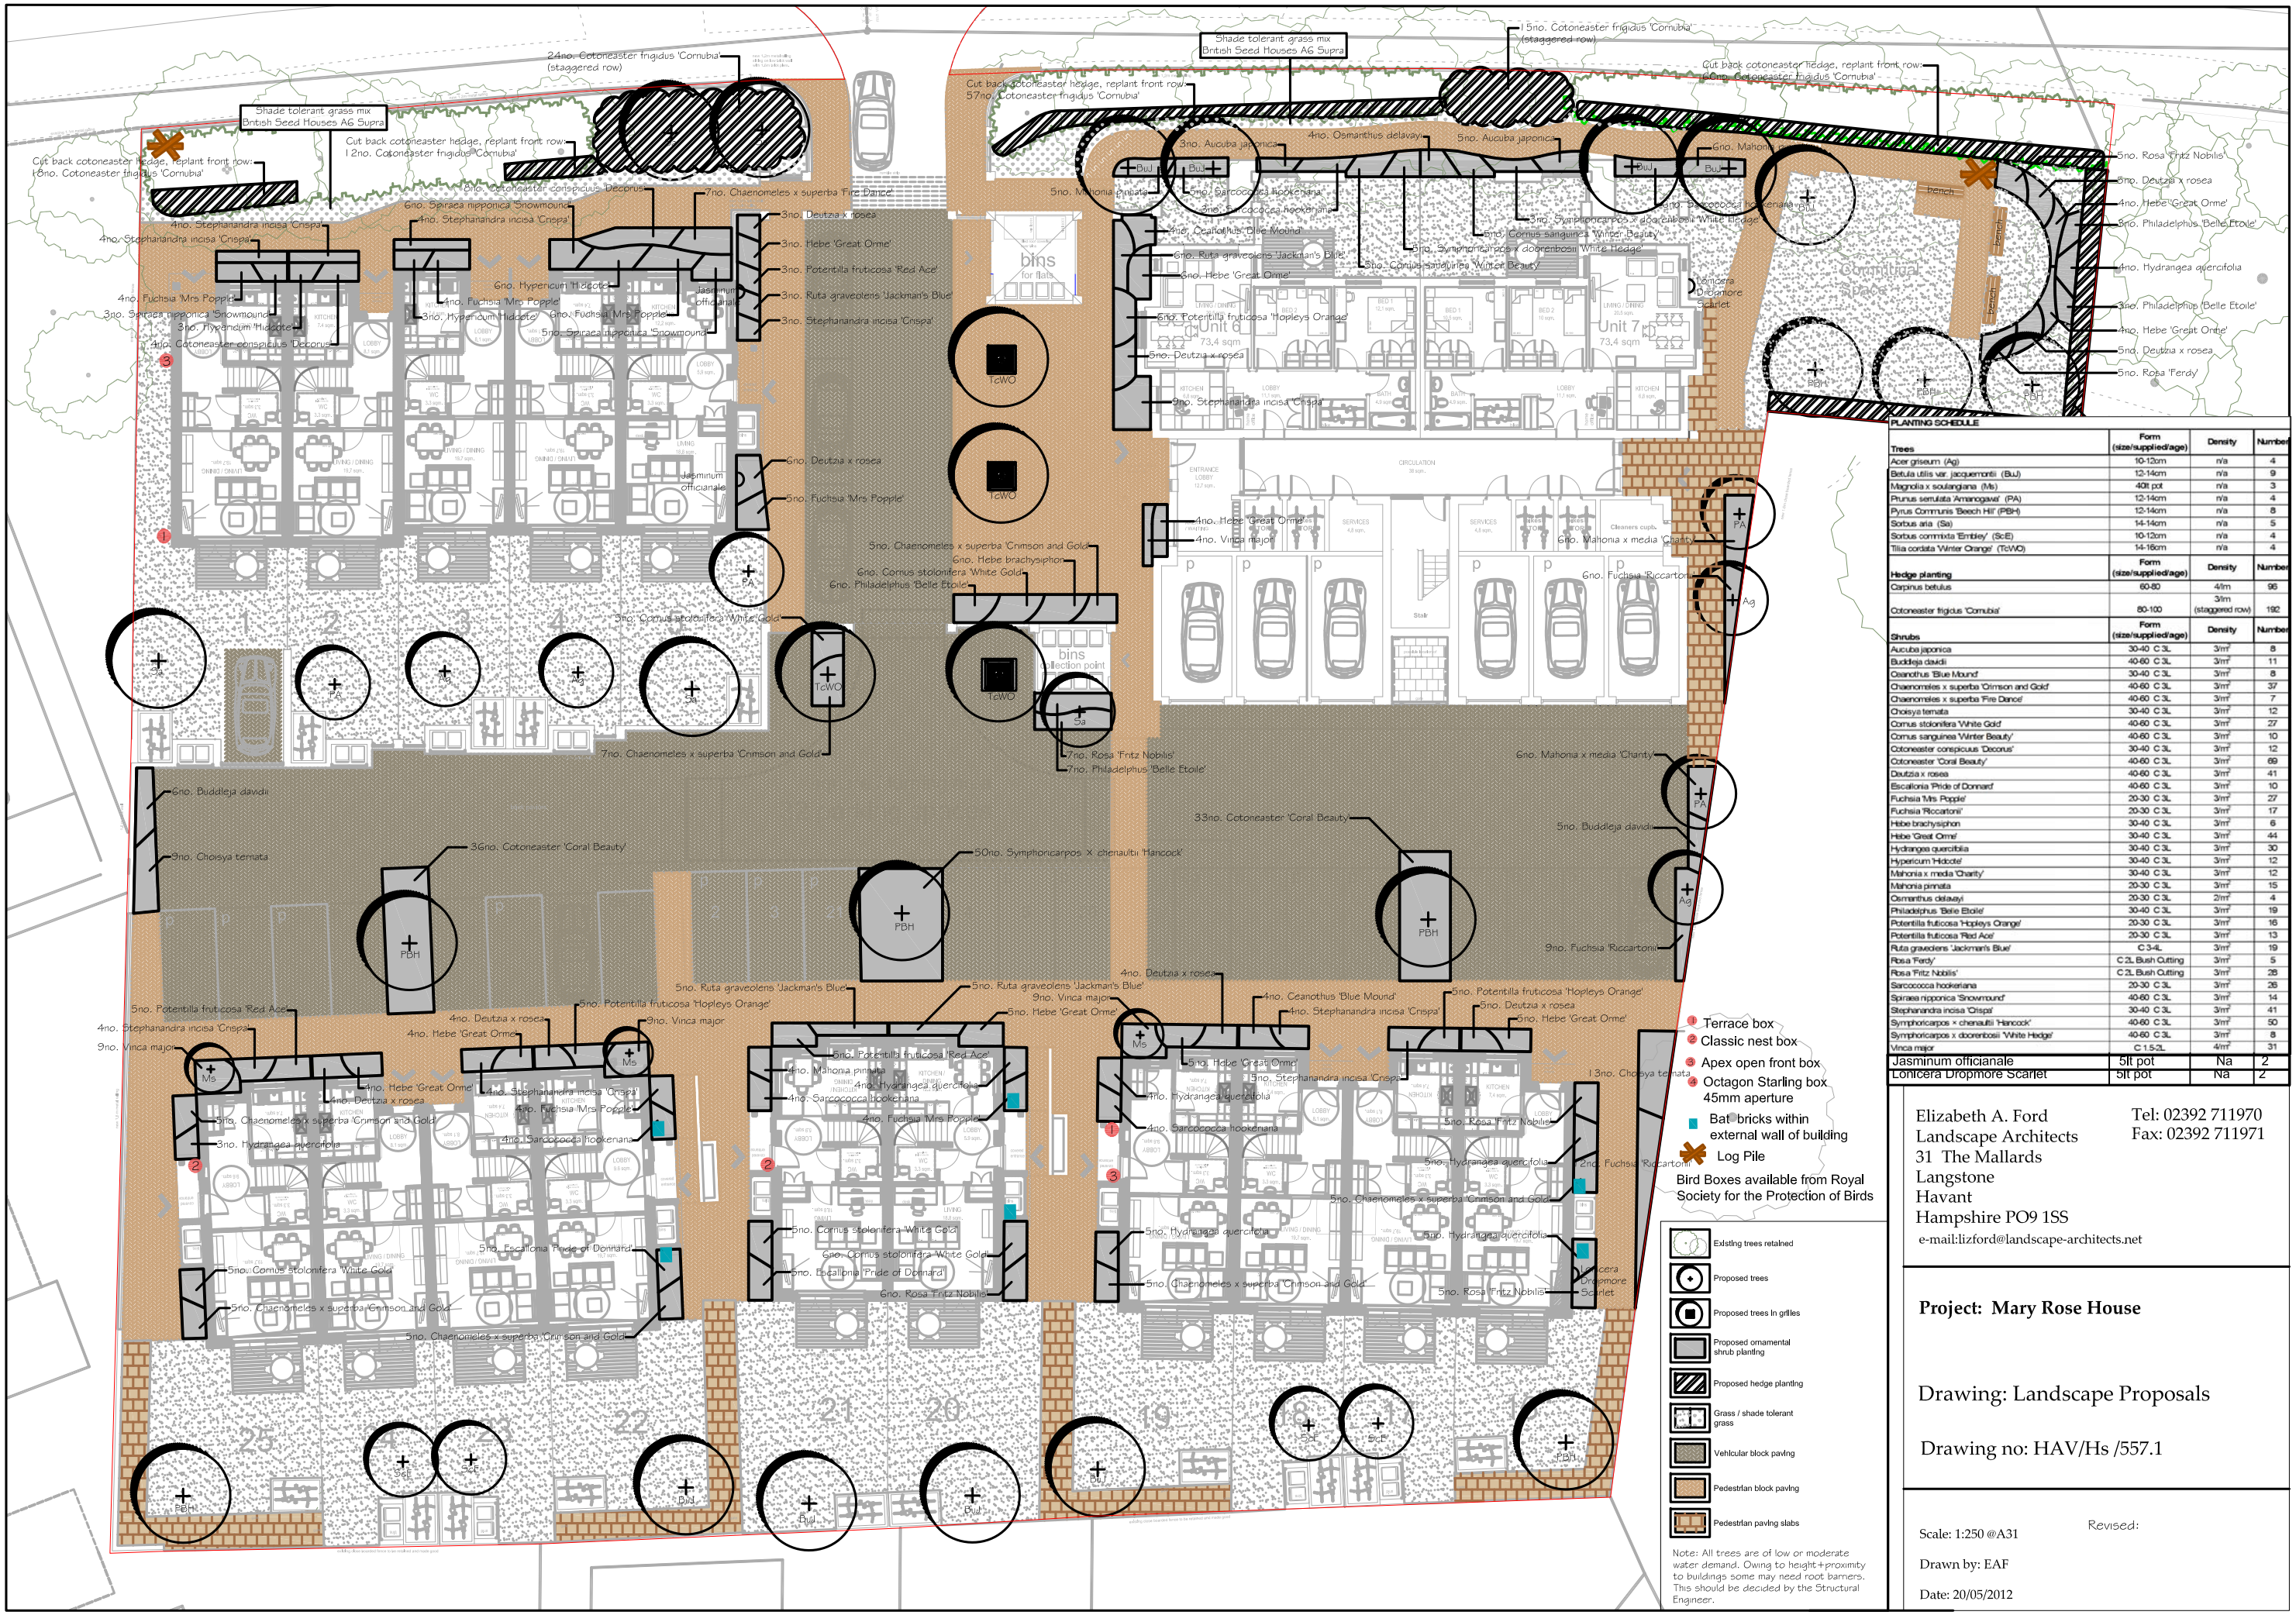


| PLANTING SCHEDULE | | | |
|---|---|---|---|
| **Trees** | **Form (size/supplied/age)** | **Density** | **Number** |
| Acer griseum (Ag) | 10-12cm | n/a | 4 |
| Betula utilis var. jacquemontii (BuJ) | 12-14cm | n/a | 9 |
| Magnolia x soulangiana (Ms) | 40lt pot | n/a | 3 |
| Prunus serrulata 'Amanogawa' (PA) | 12-14cm | n/a | 4 |
| Pyrus Communis 'Beech Hill' (PBH) | 12-14cm | n/a | 8 |
| Sorbus aria (Sa) | 14-14cm | n/a | 5 |
| Sorbus commixta 'Embley' (ScE) | 10-12cm | n/a | 4 |
| Tilia cordata 'Winter Orange' (TcWO) | 14-16cm | n/a | 4 |
| **Hedge planting** | **Form (size/supplied/age)** | **Density** | **Number** |
| Carpinus betulus | 60-80 | 4/m | 96 |
| Cotoneaster frigidus 'Cornubia' | 80-100 | 3/m (staggered row) | 192 |
| **Shrubs** | **Form (size/supplied/age)** | **Density** | **Number** |
| Aucuba japonica | 30-40 C.3L | 3/m² | 8 |
| Buddleja davidii | 40-60 C.3L | 3/m² | 11 |
| Ceanothus 'Blue Mound' | 30-40 C.3L | 3/m² | 8 |
| Chaenomeles x superba 'Crimson and Gold' | 40-60 C.3L | 3/m² | 37 |
| Chaenomeles x superba 'Fire Dance' | 40-60 C.3L | 3/m² | 7 |
| Choisya ternata | 30-40 C.3L | 3/m² | 12 |
| Cornus stolonifera 'White Gold' | 40-60 C.3L | 3/m² | 27 |
| Cornus sanguinea 'Winter Beauty' | 40-60 C.3L | 3/m² | 10 |
| Cotoneaster conspicuus 'Decorus' | 30-40 C.3L | 3/m² | 12 |
| Cotoneaster 'Coral Beauty' | 40-60 C.3L | 3/m² | 69 |
| Deutzia x rosea | 40-60 C.3L | 3/m² | 41 |
| Escallonia 'Pride of Donnard' | 40-60 C.3L | 3/m² | 10 |
| Fuchsia 'Mrs Popple' | 20-30 C.3L | 3/m² | 27 |
| Fuchsia 'Riccartonii' | 20-30 C.3L | 3/m² | 17 |
| Hebe brachysiphon | 30-40 C.3L | 3/m² | 6 |
| Hebe 'Great Orme' | 30-40 C.3L | 3/m² | 44 |
| Hydrangea quercifolia | 30-40 C.3L | 3/m² | 30 |
| Hypericum 'Hidcote' | 30-40 C.3L | 3/m² | 12 |
| Mahonia x media 'Charity' | 30-40 C.3L | 3/m² | 12 |
| Mahonia pinnata | 20-30 C.3L | 3/m² | 15 |
| Osmanthus delavayi | 20-30 C.3L | 2/m² | 4 |
| Philadelphus 'Belle Etoile' | 30-40 C.3L | 3/m² | 19 |
| Potentilla fruticosa 'Hopleys Orange' | 20-30 C.3L | 3/m² | 16 |
| Potentilla fruticosa 'Red Ace' | 20-30 C.3L | 3/m² | 13 |
| Ruta graveolens 'Jackman's Blue' | C 3-4L | 3/m² | 19 |
| Rosa 'Ferdy' | C.2L Bush Cutting | 3/m² | 5 |
| Rosa 'Fritz Nobilis' | C.2L Bush Cutting | 3/m² | 28 |
| Sarcococca hookeriana | 20-30 C.3L | 3/m² | 28 |
| Spiraea nipponica 'Snowmound' | 40-60 C.3L | 3/m² | 14 |
| Stephanandra incisa 'Crispa' | 30-40 C.3L | 3/m² | 41 |
| Symphoricarpos × chenaultii 'Hancock' | 40-60 C.3L | 3/m² | 50 |
| Symphoricarpos x doorenbosii 'White Hedge' | 40-60 C.3L | 3/m² | 8 |
| Vinca major | C 1.5-2L | 4/m² | 31 |
| Jasminum officianale | 5lt pot | Na | 2 |
| Lonicera Dropmore Scarlet | 5lt pot | Na | 2 |


Elizabeth A. Ford
Landscape Architects
31 The Mallards
Langstone
Havant
Hampshire PO9 1SS
e-mail:lizford@landscape-architects.net
Tel: 02392 711970
Fax: 02392 711971


**Project: Mary Rose House**

Drawing: Landscape Proposals

Drawing no: HAV/Hs /557.1

Scale: 1:250 @A31

Drawn by: EAF

Date: 20/05/2012

Revised: