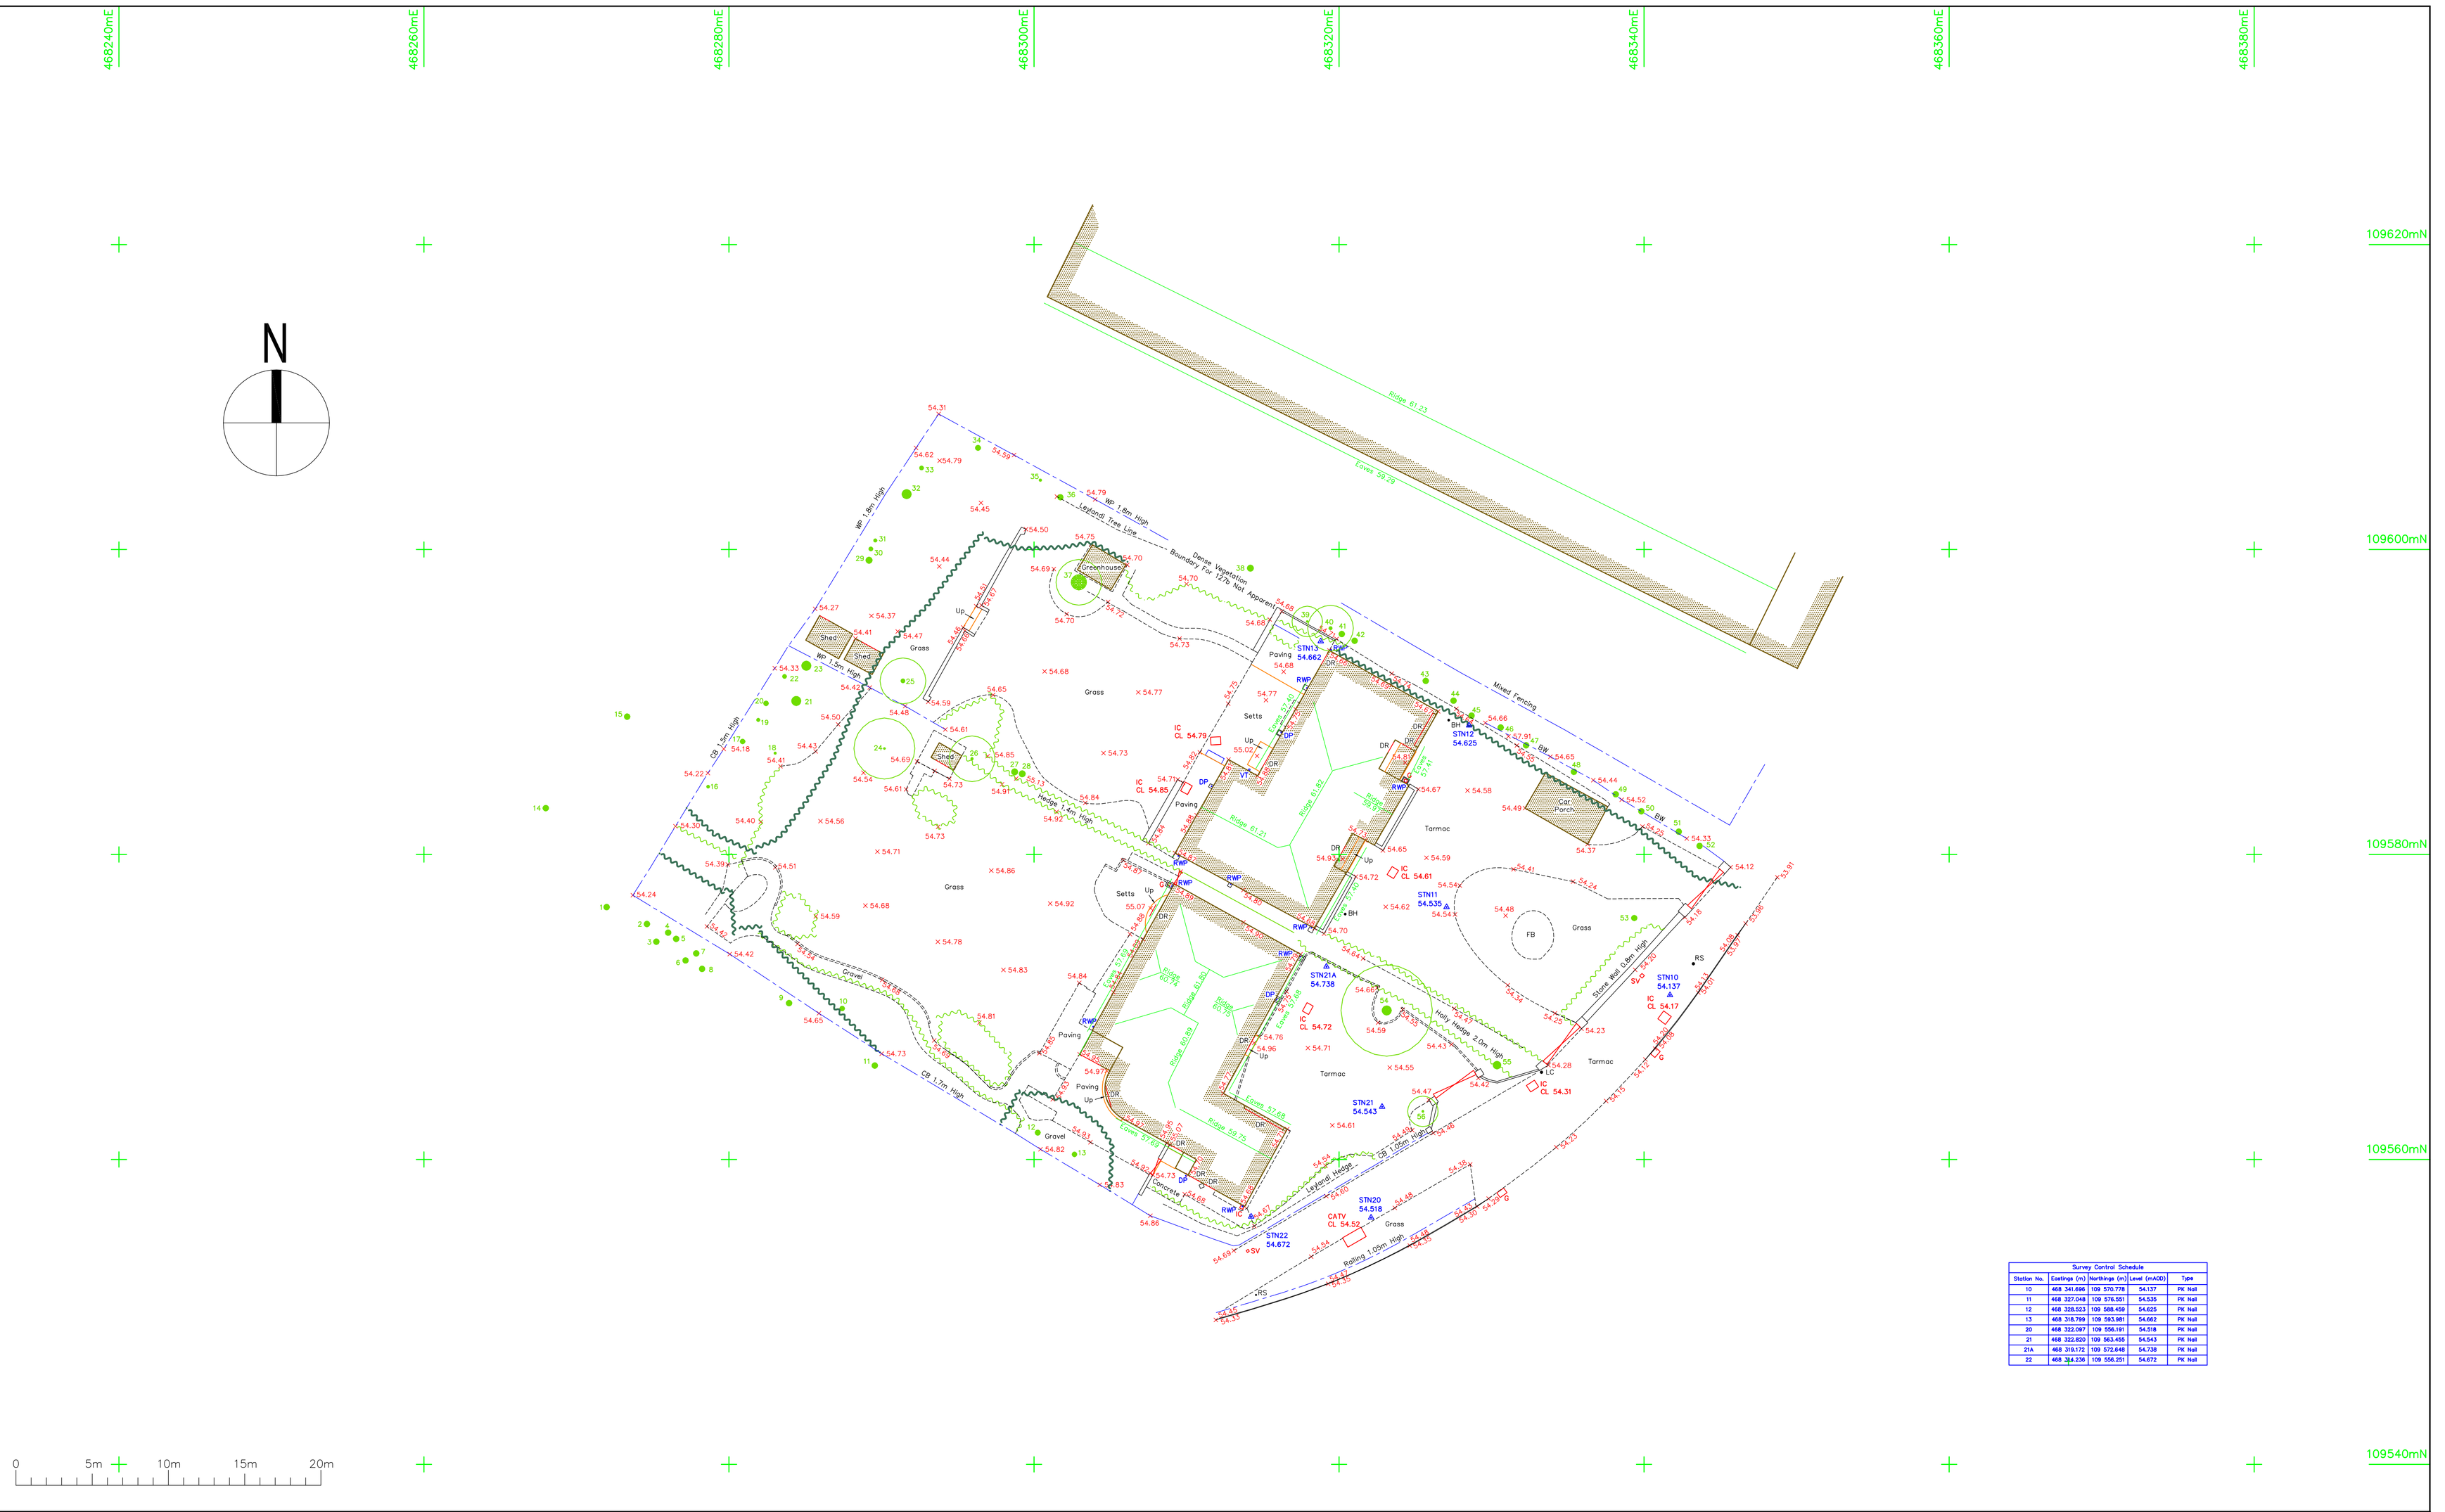


Survey Control Schedule				
Station No.	Eastings (m)	Northings (m)	Level (mAOD)	Type
10	468 341.696	109 570.778	54.137	PK Nail
11	468 327.048	109 576.551	54.535	PK Nail
12	468 328.523	109 588.459	54.625	PK Nail
13	468 318.799	109 593.981	54.662	PK Nail
20	468 322.097	109 556.191	54.518	PK Nail
21	468 322.820	109 563.455	54.543	PK Nail
21A	468 319.172	109 572.648	54.738	PK Nail
22	468 314.236	109 556.251	54.672	PK Nail

Notes

KEY

BH	Ground Investigation Bore Hole	SV	Stop Valve
BW	Barbed Wire Strands	VT	Vent Pipe
CATV	Cable TV	WP	Wooden Panel Fence
CB	Close Boarded Fence	42	Tree Number (See Separate Tree Schedule)
CL	Cover Level		
DP	Down Pipe	Survey related to National Grid and Ordnance Survey datum by GPS observations	
DR	Door		
G	Gully		
IC	Inspection Cover		
LC	Lamp Column		Edge of Tree Canopy
RS	Road Sign		Edge of Vegetation
RWP	Rain Water Pipe		

Rev.	Issued By	Details	Date

Project Title
127a & 127b LONDON ROAD
WATERLOOVILLE PO7 7SH

Project No. SRC 2012/07

Drawing Title
TOPOGRAPHIC SURVEY

Drawing No. SRC/2012/07/1

Client
MAVEN PLAN Ltd.
THE BOATHOUSE, THE EMBANKMENT
PUTNEY SW15 1LB

Scales 1:200 @ A1

Sheet No. 1 of 1

Surveyed By	SRCH	Date	January 2012
Drawn By	SRCH	Date	January 2012

A1 Sheet (841mm x 594mm)

SRC Surveys Land Surveying Consultancy
SRC Surveys Ltd
108 Millwards
Hatfield
Herts AL10 8UY
Phone: 07970 287930
Email: info@srcsurveys.co.uk
Website: www.srcsurveys.co.uk