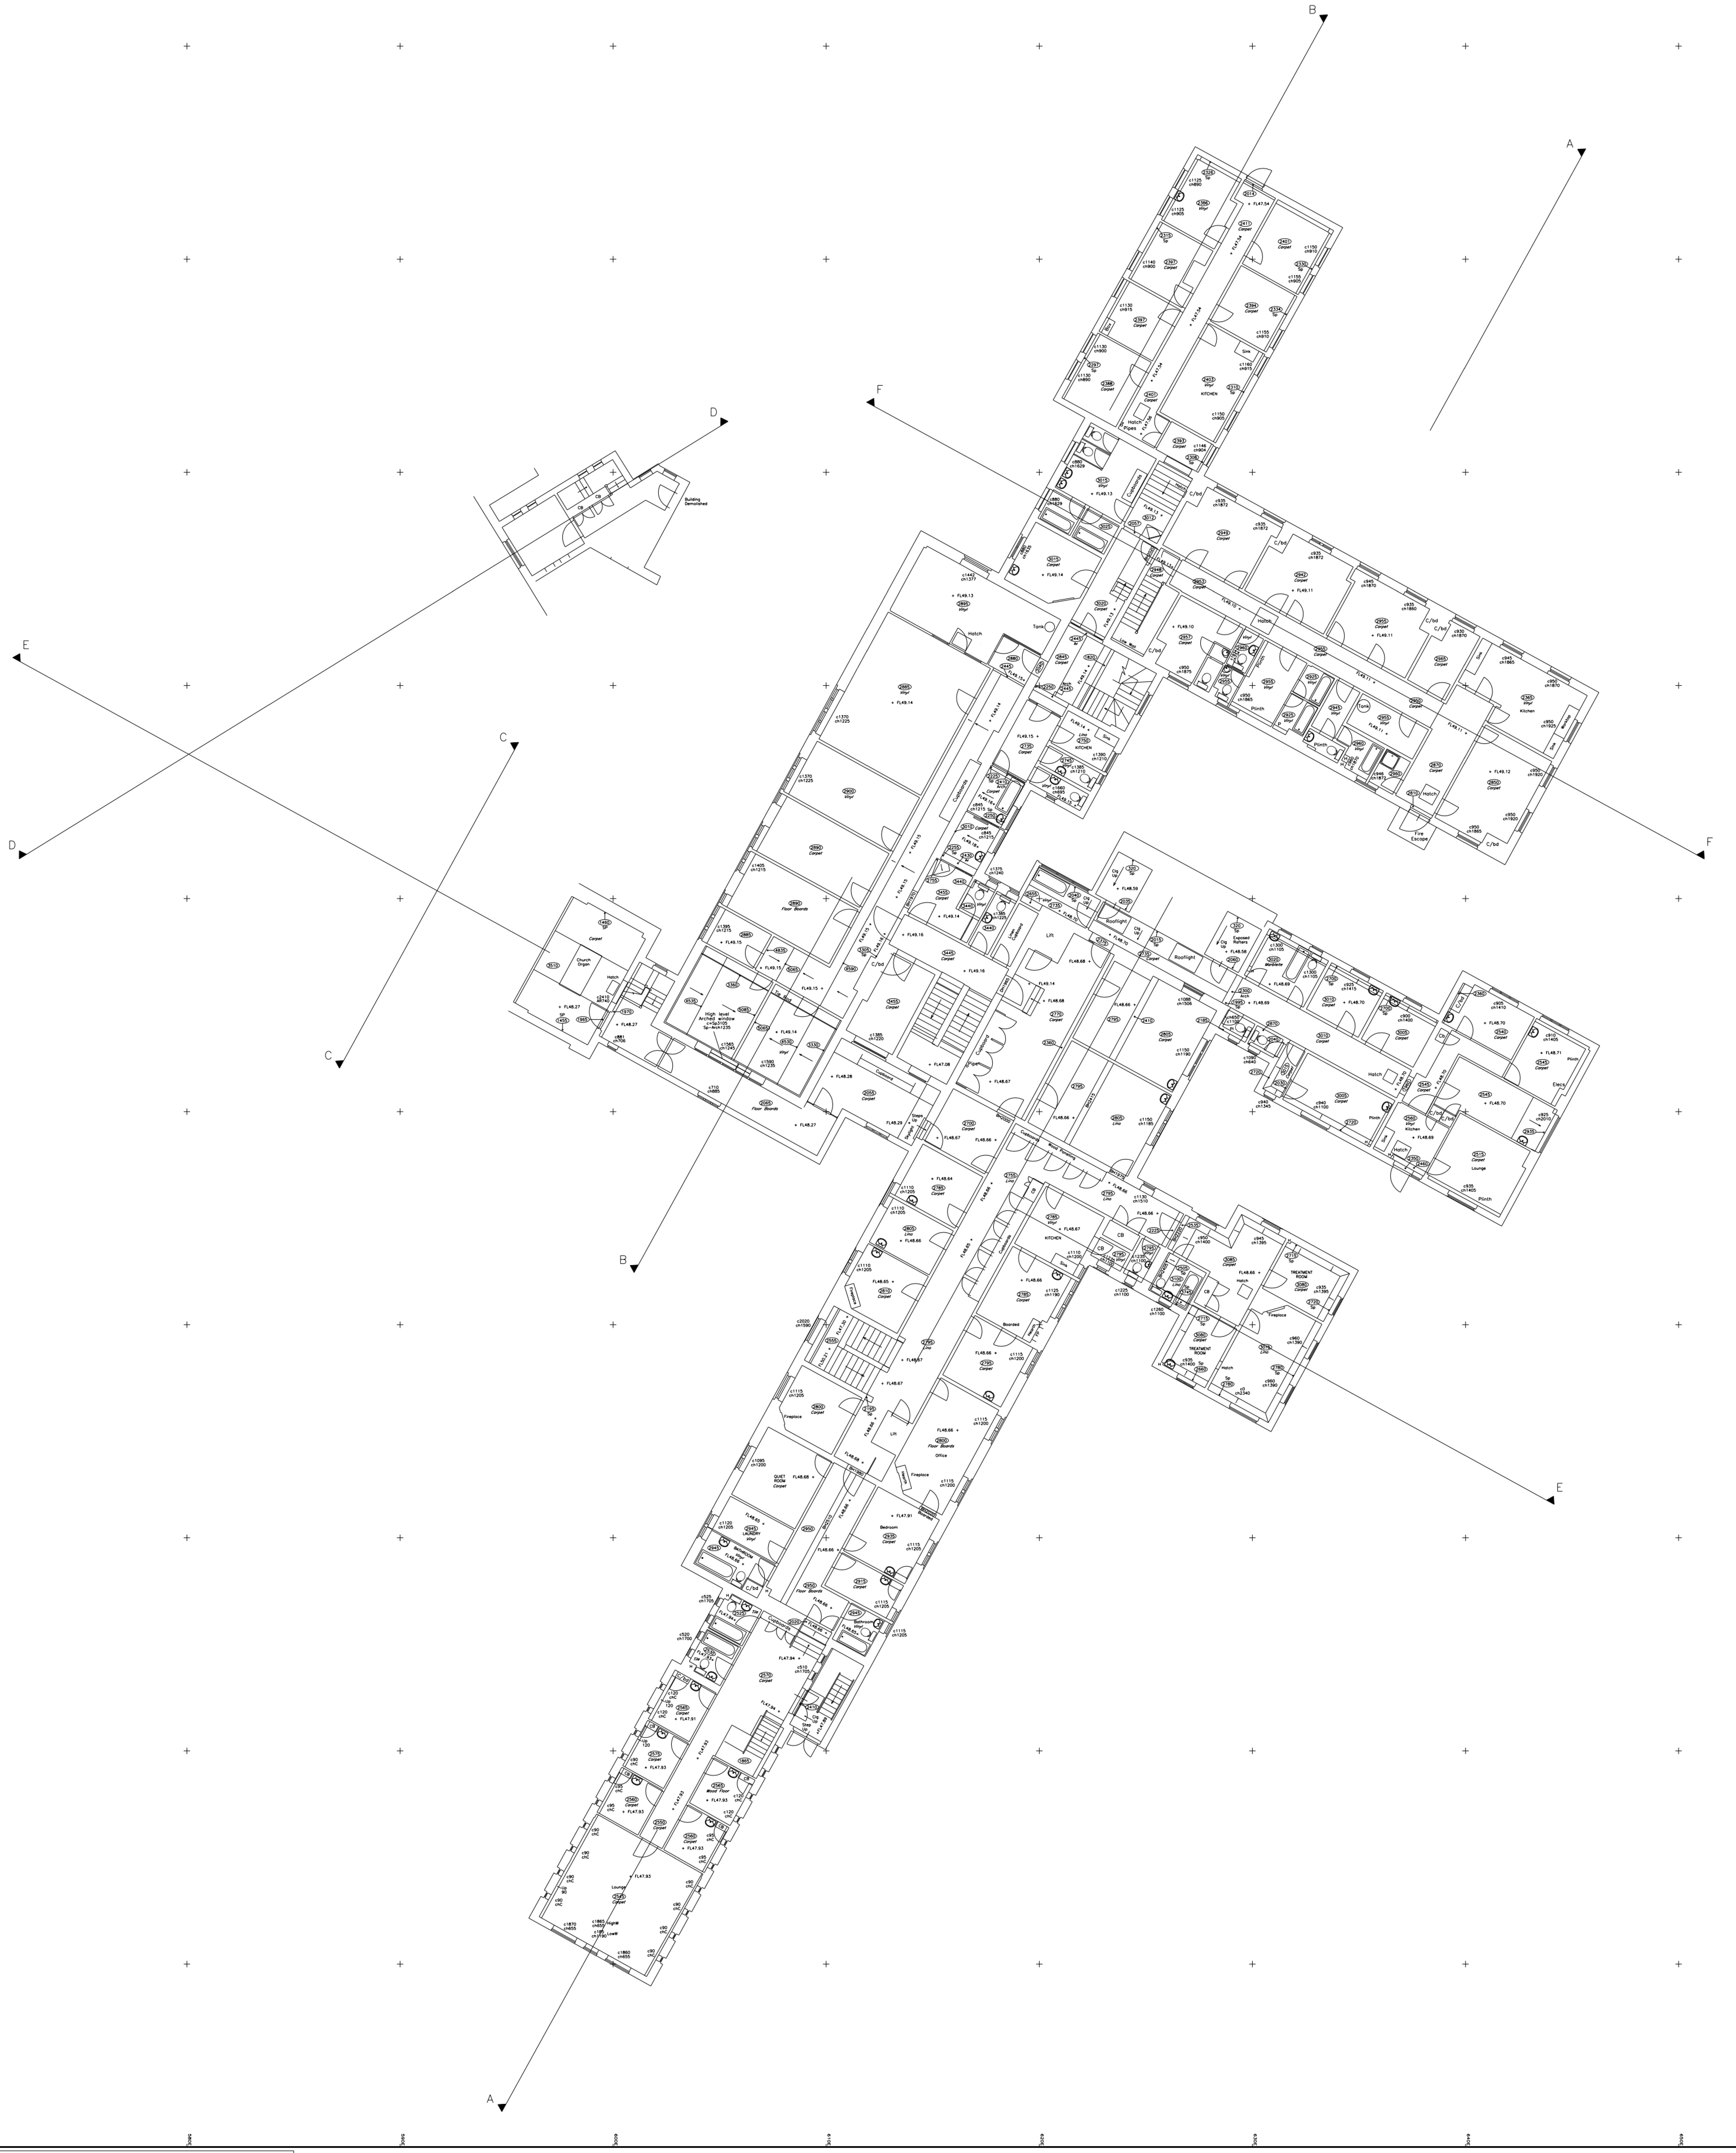



| | DATE | AMENDMENTS | NAME |
|---|---|---|---|
| E | | | |
| D | | | |
| C | | | |
| B | | | |
| A | | | |

| | | | |
|---|---|---|---|
| CLIENT | Adams Hendry<br>7 St Peter Street<br>Winchester<br>Hampshire<br>SO23 8BW | | |
| TITLE | **Church of the Sacred Heart Waterlooville** | **First Floor Layout Plan** | |
| ACADFILE | Convgrd.Dwg / HLS9901 | SHEET | SHEET 3 OF 4 |
| DATE | May 2001 | DRAWN BY | K.L.B |
| CHECKED BY | D.B. | SCALE | 1:100 |
| LEVEL DATUM | OSBM Ref. 50 Jubilee Road Val. 47.70m | | |


**HAMPSHIRE LAND SURVEYS**

Survey Solutions

Land, Building and Engineering Surveys

WALCON HOUSE
3 COCKERELL CLOSE
SEGENSWORTH WEST
FAREHAM, HAMPSHIRE
PO15 5SR

Tel. 01489 565558
Fax. 01489 565559
Mobile 0421 423330
E-Mail hampls@aol.com


### Legend

| | | | | | | | |
|---|---|---|---|---|---|---|---|
| AV | Air Valve | FH | Fire Hydrant | LP | Lamp Post | St | Step |
| Boll | Bollard | FL | Floor Level | MH | Manhole | SV | Stop Valve |
| OSBM | Bench Mark | FL.P | Flag Pole | Mkr | Marker | TCB | Telephone Call Box |
| BS | Bus Stop | G | Gully | MS | Mile Stone | TIC | Telecom IC |
| CATV | Cable TV Cover | GIC | Gas IC | NB | Notice Board | THL | Threshold Level |
| CL | Cover Level | GV | Gas Valve | P | Post | TL | Traffic Light |
| CP | Catch Pit | Ht | Height | RE | Rodding Eye | TP | Telegraph Pole |
| Cul | Culvert | Hyd | Hydrant | RH | Ridge Height | VP | Vent Pipe |
| D | Door | IC | Inspection Cover | RNB | Road Name Board | WM | Water Meter |
| Dr | Drain | IL | Invert Level | RWP | Rain Water Pipe | WO | Water Outlet |
| DP | Down Pipe | Irr/IC | Irrigation Valve | RP | Reflector Post | – | – |
| EH | Eave Height | JB | Junction Box | RS | Road Sign | ø | Diameter |
| EIC | Electricity IC | Kb | Kerb | S/A | Soakaway | | Level |
| EP | Electricity Pole | KO | Kerb Outlet | SL | Sump Level | | Floor to Ceiling |
| ER | Earth Rod | LB | Letter Box | SP | Sign Post | | Joist Direction |

### Fence & Wall Details

| | | | | | | | |
|---|---|---|---|---|---|---|---|
| BA | Barrier | IRF | Iron Railings | PRF | Post & Rail | RW | Retaining Wall |
| BWF | Barbed Wire | Int.F | Interwoven | PRP | Post & Rope | W | Wall |
| CBF | Close Board | LLF | Larch lap | PTF | Post & Tube | – | – |
| CIF | Corrugated Iron | P | Post | PWF | Post & Wire | – | – |
| CLF | Chain Link | Pal | Paling | PWM | Post & Wire Mesh | – | – |
| CPF | Chestnut Paling | PCF | Post & Chain | | | | |

Slopes

Hedges

Building

Glasshouse

Open Sided

RETAINING WALL — RW

SLOPING MASONRY — SLM

Contours — 32.50

Ordnance Survey Bench Mark — OSBM 101.27m

Temporary Bench Mark — TBM 68.52m

Borehole

N W E S
Indicative