



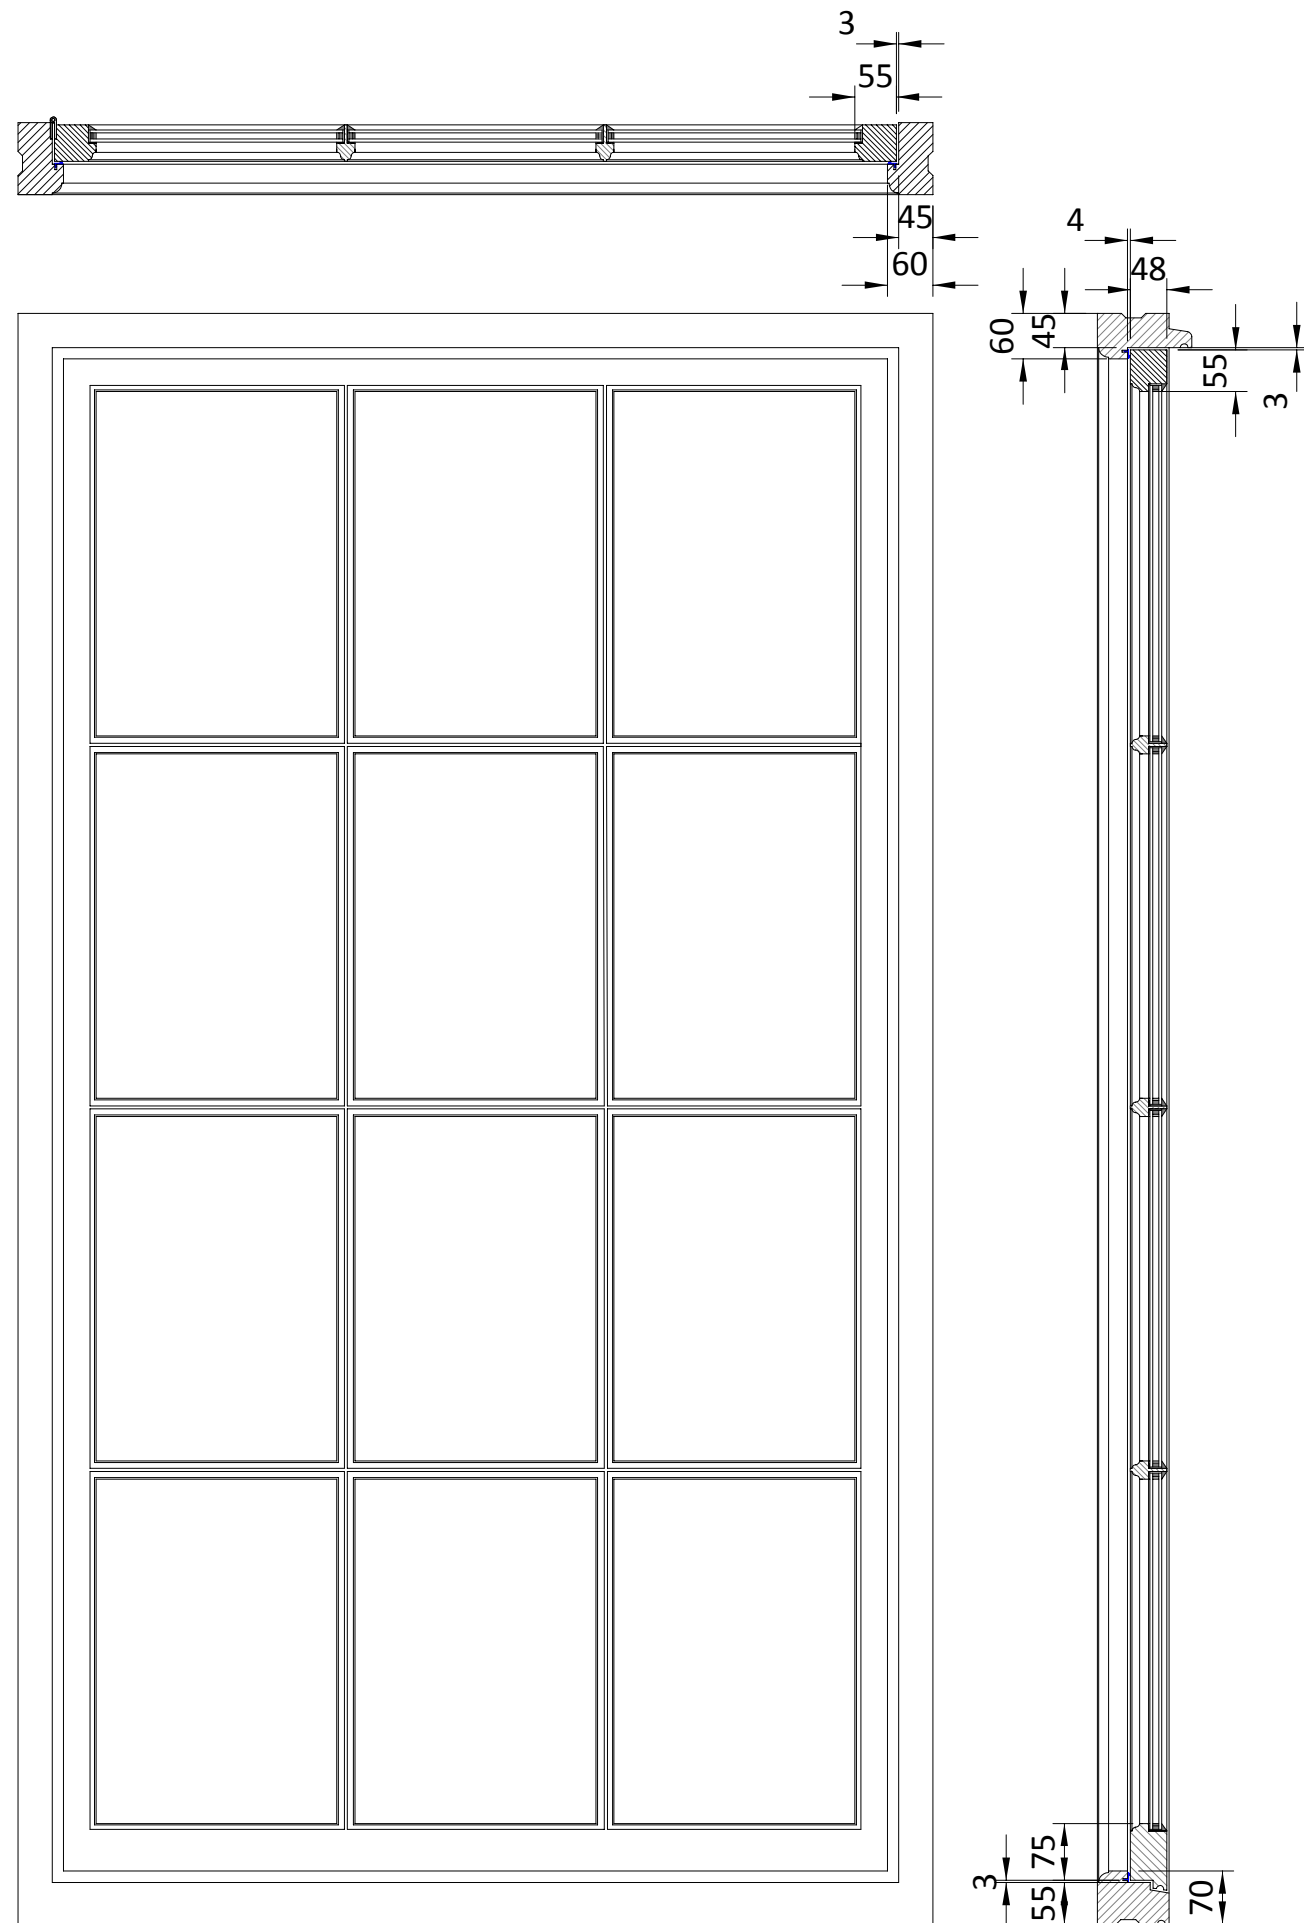

LAMBS TONGUE 10 X 10 PROFILE
GLAZING BAR / HERITAGE SPACER DETAIL
 Scale 1 : 1 on A3

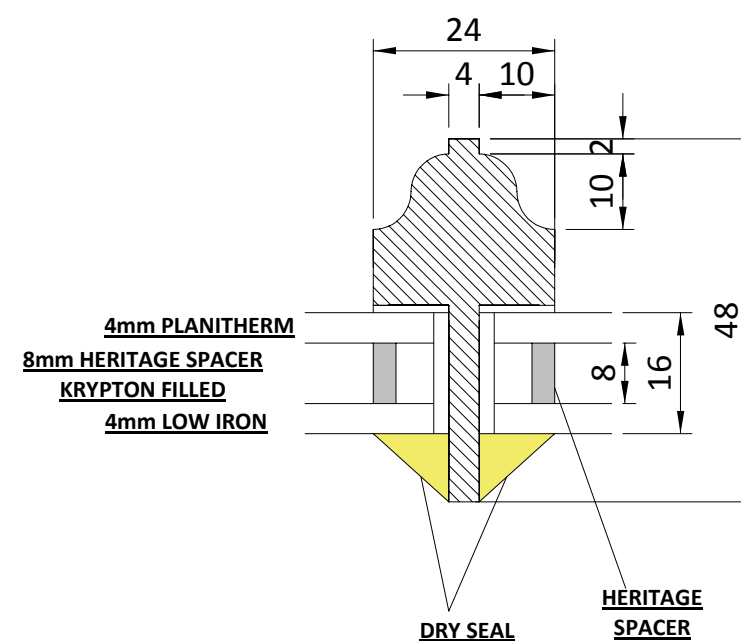

The Sash Window Workshop Ltd

Drawn by: TSWW
 Scale: 1: 10 at A3
 Issue No: 1
 Date: April 2012

Notes:

1. Commercial in Confidence
2. Heritage Spacer varies dependent on frame depth and sash thickness
Available also in 4mm & 6mm
3. Glazing Bar moulding may vary frame size and sash thickness dependent
4. Krypton Gas available

Standard Casement Window

Lambs Tongue Moulding
 Individual Double Glazed
 Units with Heritage Spacer