

PERMIT

These Plans have been prepared for the purpose of obtaining Planning Permission and/or Building Regulation Approval for the work shown thereon only and should not be used for any other purpose.

© These Plans remain the copyright of the architect and must not be copied or reproduced in any way without written permission with the exception of Local Authorities for Planning Purposes



Andrew R Dunks

BSc(Hons) MRICS MBEng

Chartered Surveyor and Building Engineer

Unit 1, Brambles Enterprise Centre

Waterlooville, Hants, PO7 7TH

Tel: (023) 9225 3034

e-mail: plans@dunks.freemove.co.uk

Proposed First Floor Side Extension


**3 Siskin Grove
Waterlooville**

For Mr & Mrs Martin


Scale - 1:50 at Page Size A3

Date - June 2011

Drawing No. 3486/1 - Rev A

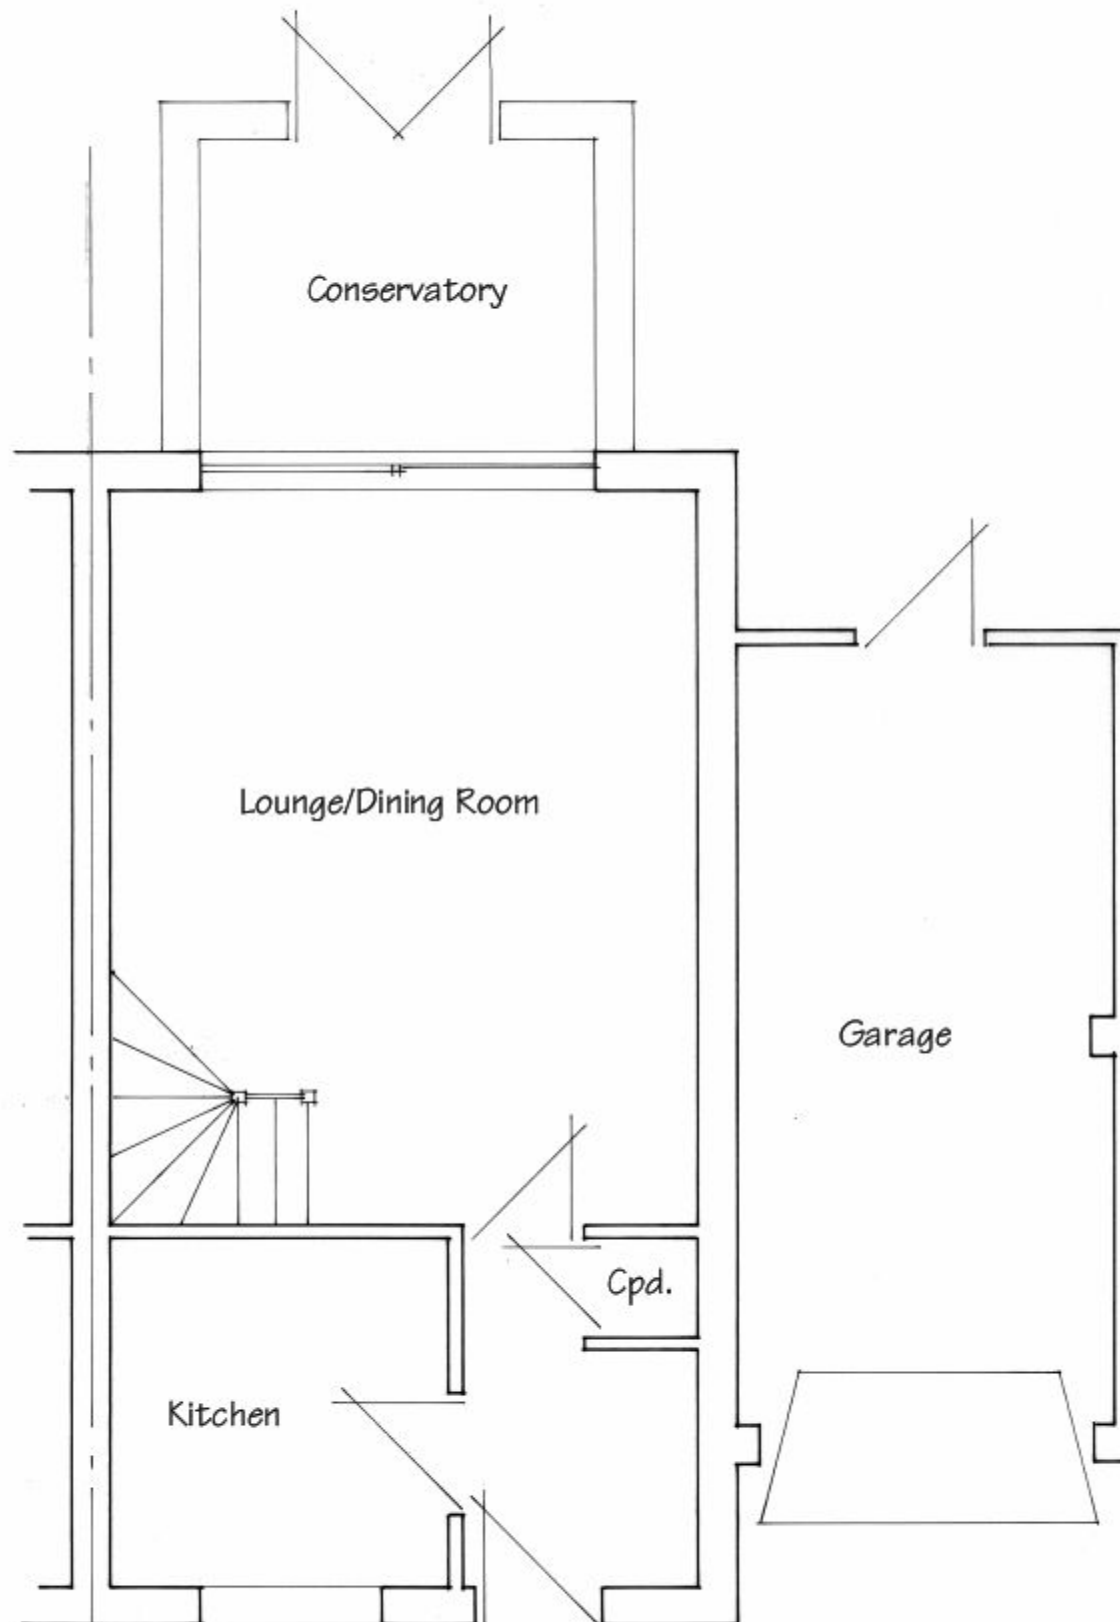

Existing Ground Floor Plan

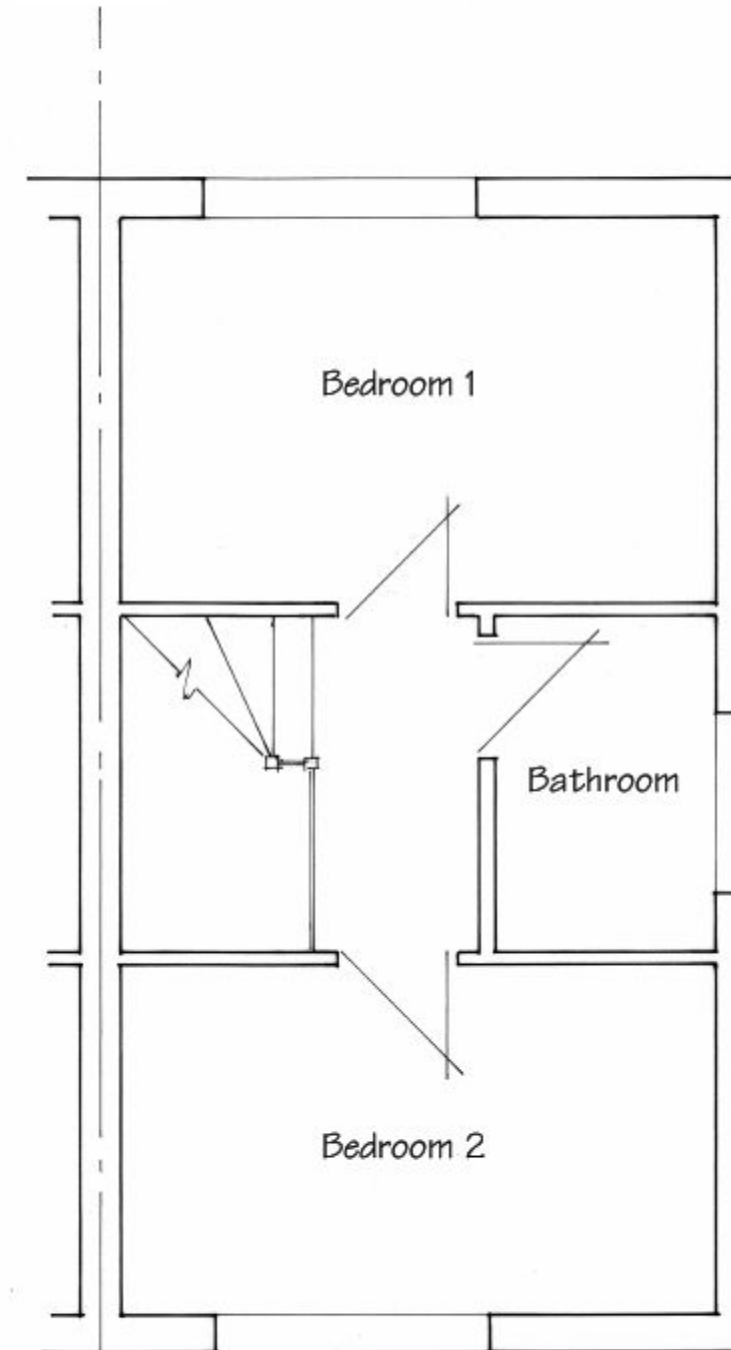

Existing First Floor Plan



Metres @ 1:50 Scale

PERMIT

These Plans have been prepared for the purpose of obtaining Planning Permission and/or Building Regulation Approval for the work shown thereon only and should not be used for any other purpose.

© These Plans remain the copyright of the architect and must not be copied or reproduced in any way without written permission with the exception of Local Authorities for Planning Purposes



Andrew R Dunks

BSc(Hons) MRICS MBEng

Chartered Surveyor and Building Engineer

Unit 1, Brambles Enterprise Centre

Waterlooville, Hants, PO7 7TH

Tel: (023) 9225 3034

e-mail: plans@dunks.freemove.co.uk

Proposed First Floor Side Extension


3 Siskin Grove
Waterlooville

For Mr & Mrs Martin


Scale - 1:50 at Page Size A3

Date - June 2011

Drawing No. 3486/2 - Rev A

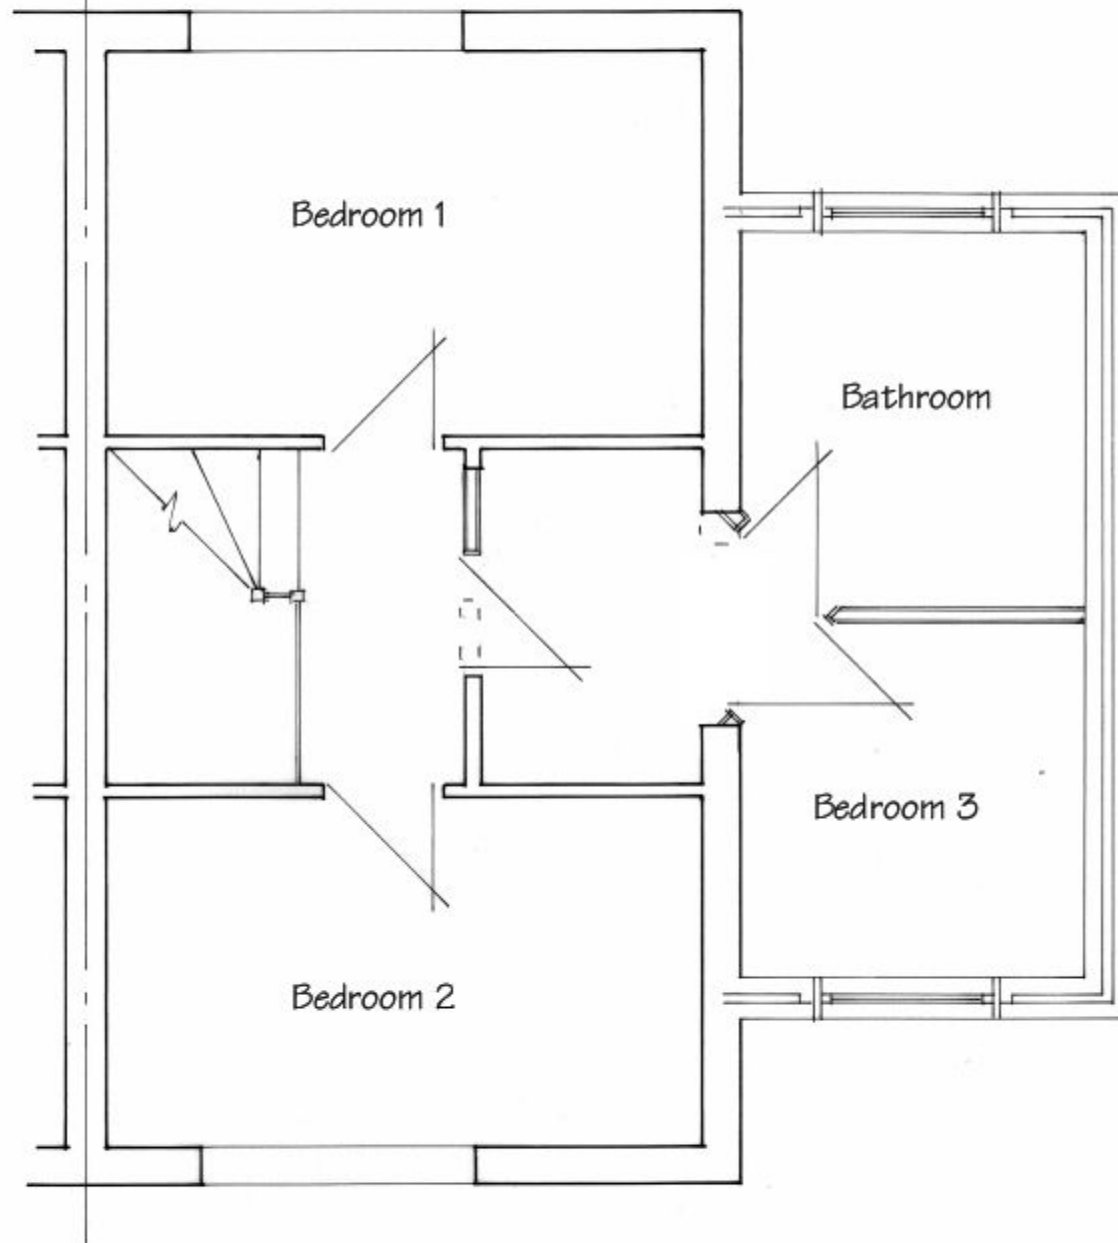

Proposed First Floor Plan

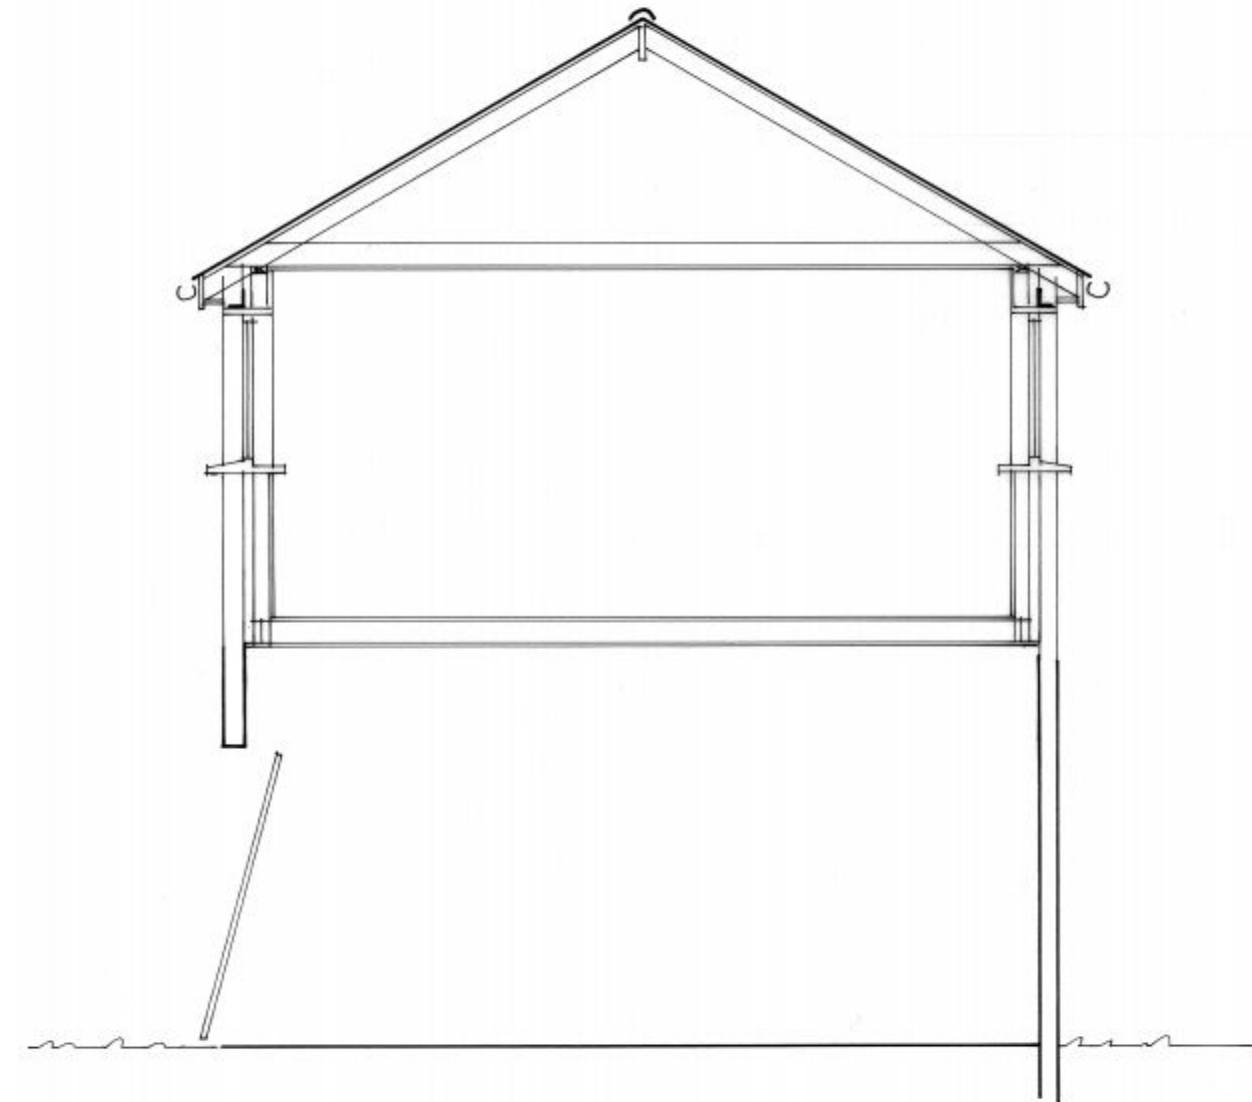

Cross-Section




Metres @ 1:50 Scale

PERMIT



Existing Front Elevation

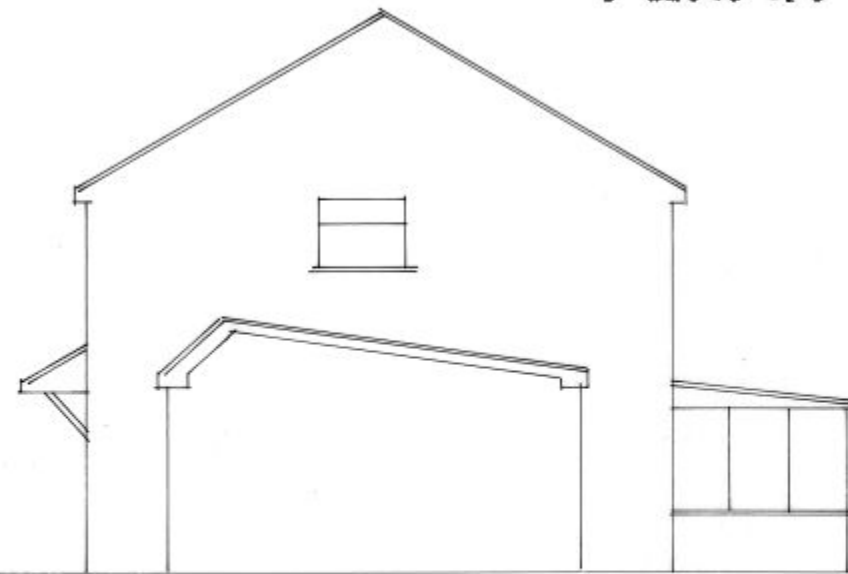


Existing Side Elevation




Existing Rear Elevation



Proposed Front Elevation

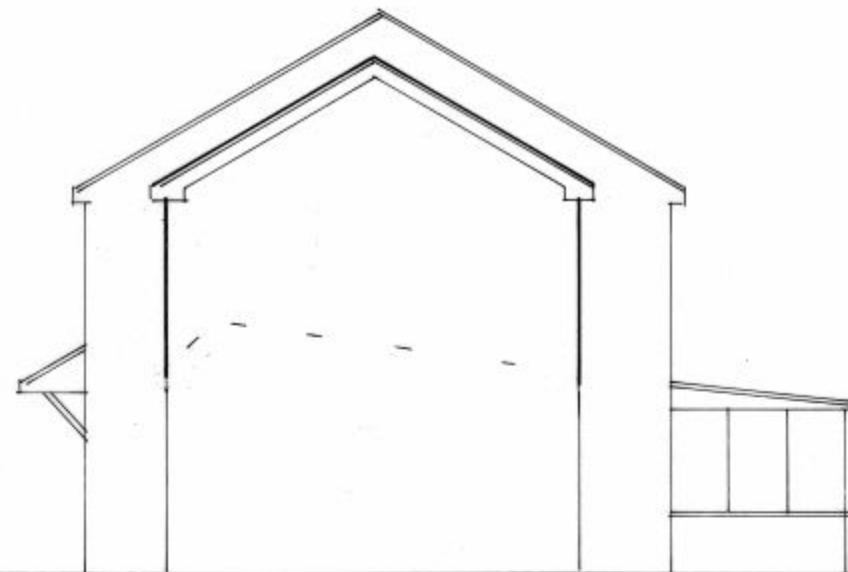

Proposed Side Elevation

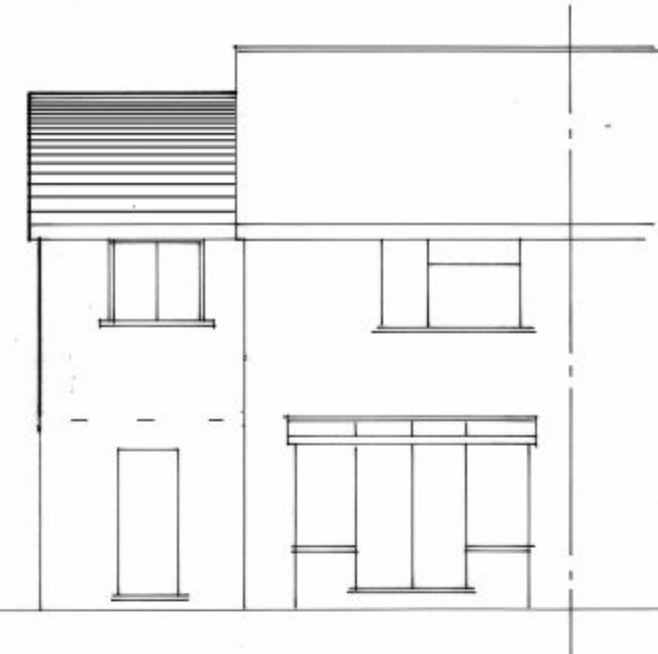

Proposed Rear Elevation

These Plans have been prepared for the purpose of obtaining Planning Permission and/or Building Regulation Approval for the work shown thereon only and should not be used for any other purpose.

© These Plans remain the copyright of the architect and must not be copied or reproduced in any way without written permission with the exception of Local Authorities for Planning Purposes



Andrew R Dunks

BSc(Hons) MRICS MBEng

Chartered Surveyor and Building Engineer

Unit 1, Brambles Enterprise Centre
Waterlooville, Hants, PO7 7TH

Tel: (023) 9225 3034

e-mail: plans@dunks.freemove.co.uk

1 0 1 2 3 4
Metres @ 1:100 Scale

Proposed First Floor Side Extension

**3 Siskin Grove
Waterlooville**

For Mr & Mrs Martin

Scale - 1:100 at Page Size A3

Date - June 2011

Drawing No. 3486/3