


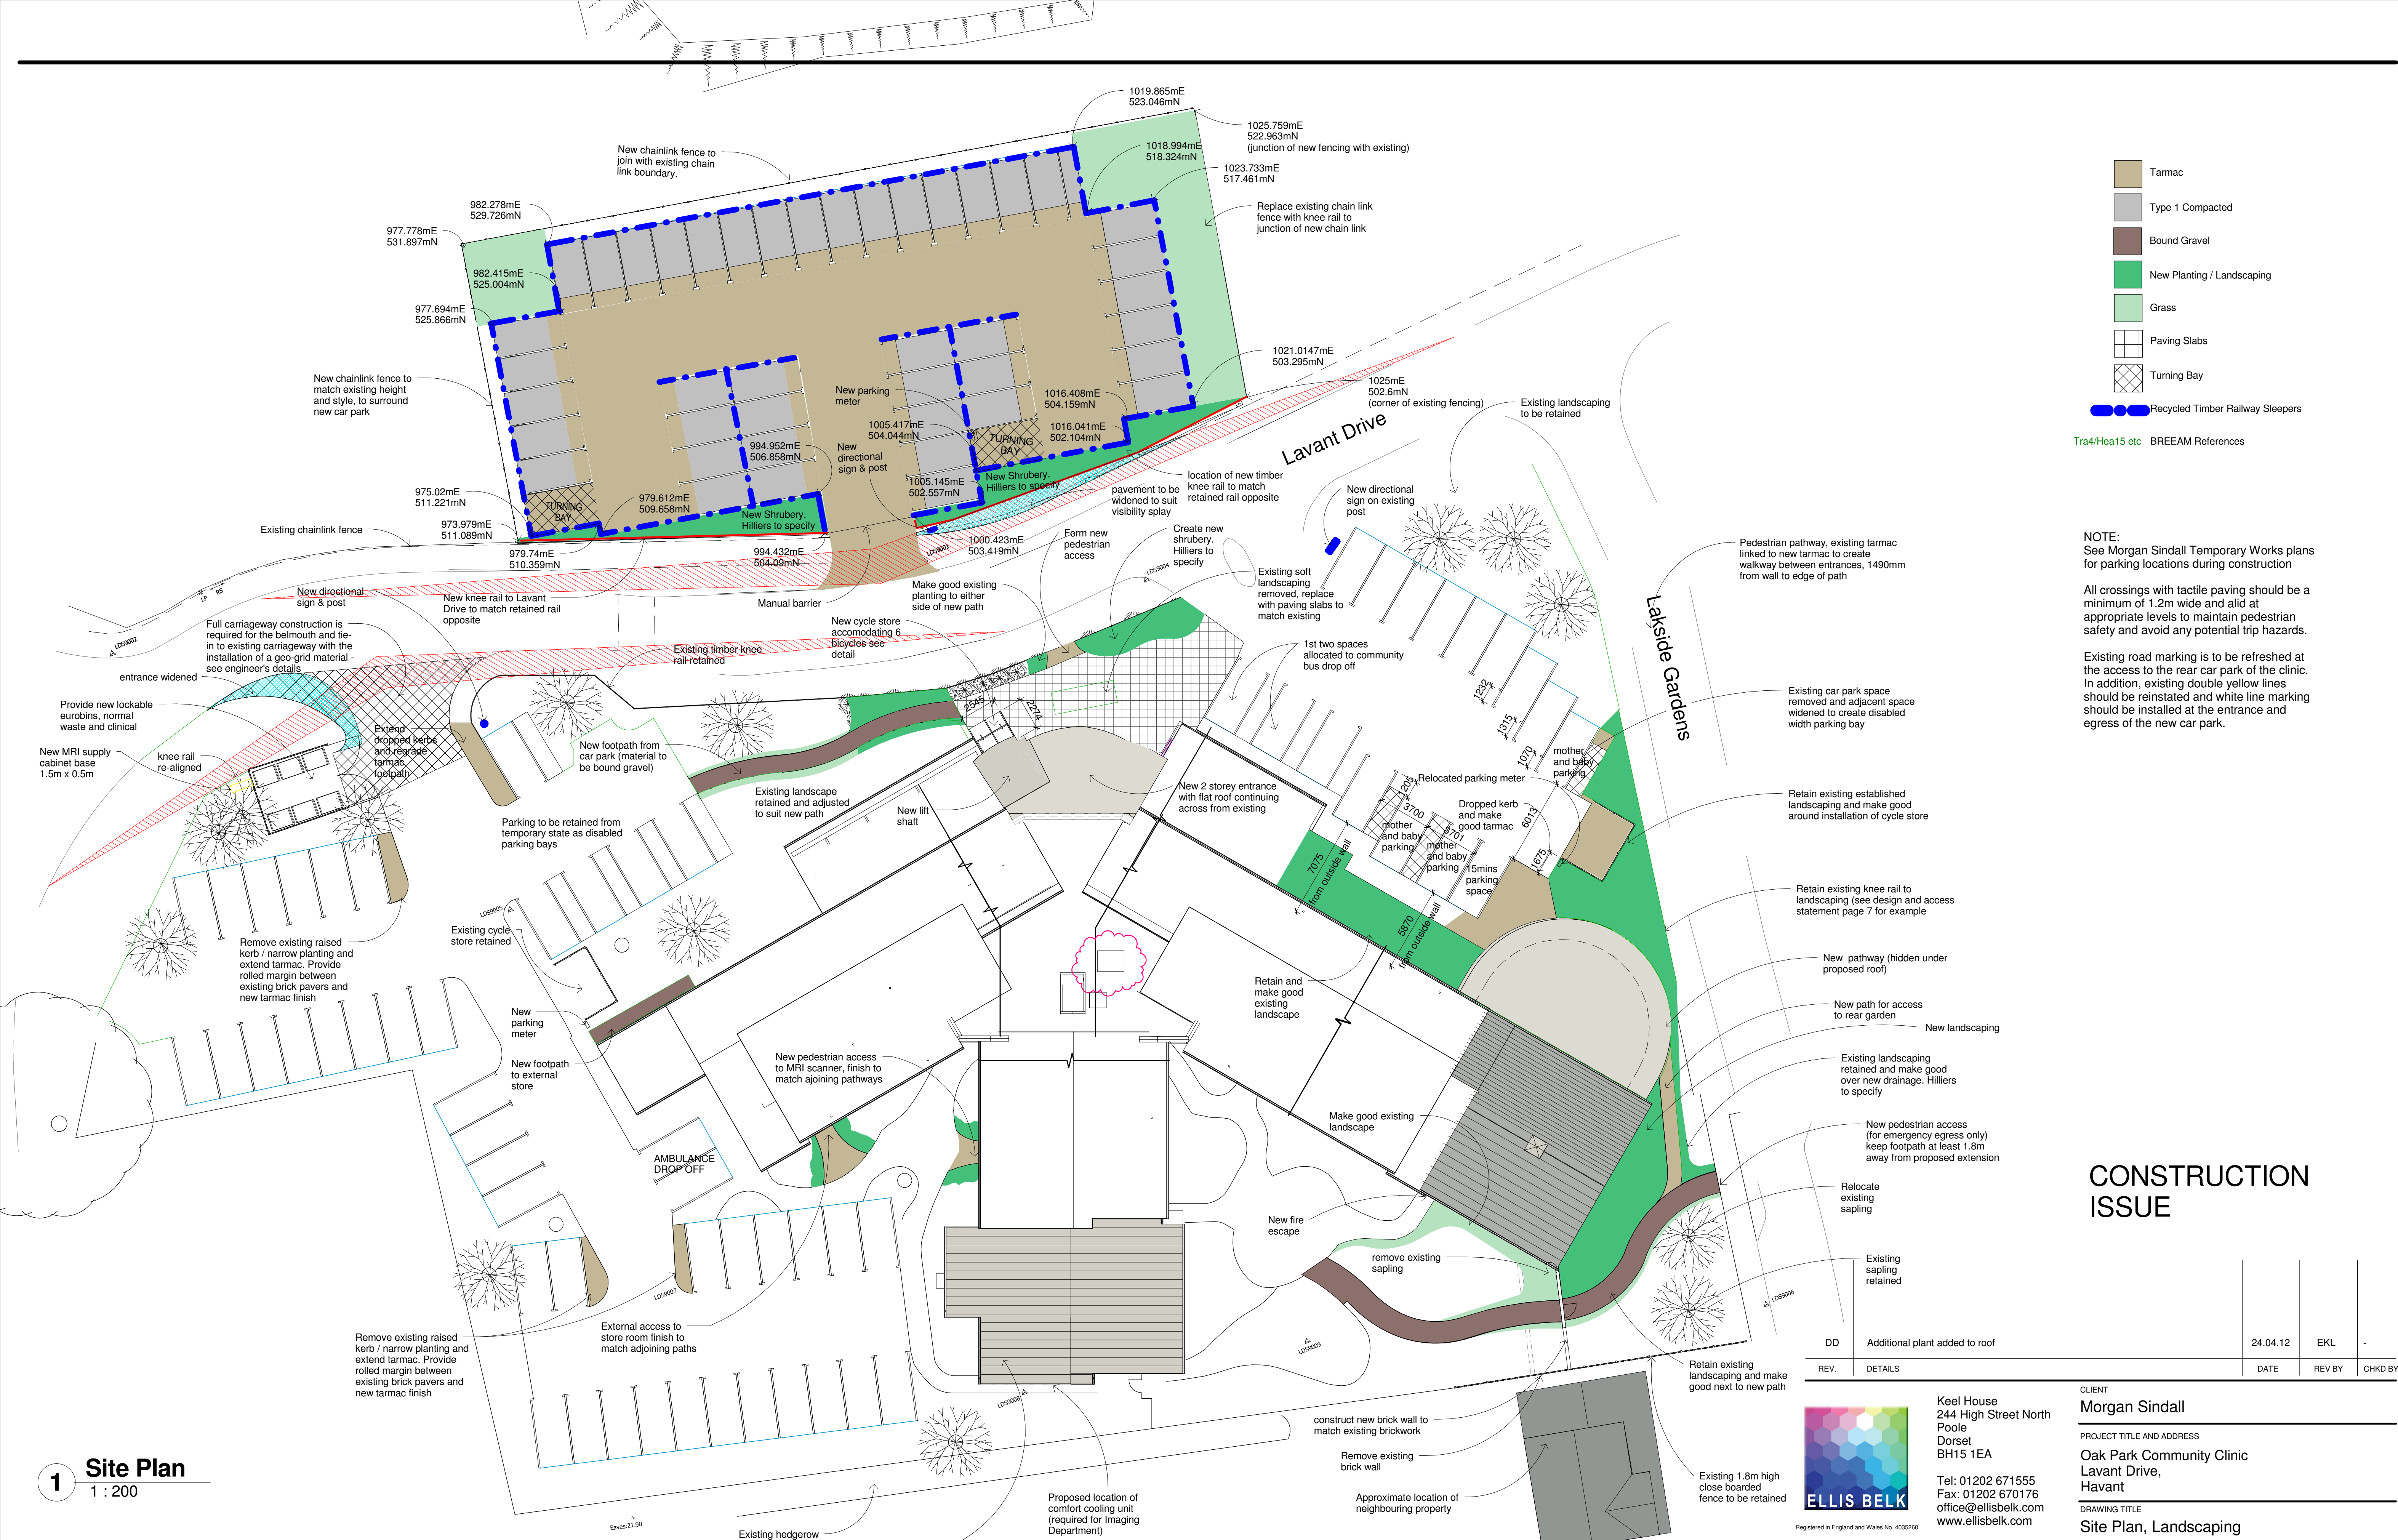

NOTE:
See Morgan Sindall Temporary Works plans for parking locations during construction

All crossings with tactile paving should be a minimum of 1.2m wide and alid at appropriate levels to maintain pedestrian safety and avoid any potential trip hazards.

Existing road marking is to be refreshed at the access to the rear car park of the clinic. In addition, existing double yellow lines should be reinstated and white line marking should be installed at the entrance and egress of the new car park.

CONSTRUCTION ISSUE

REV.	DETAILS	DATE	REV BY	CHKD BY
DD	Additional plant added to roof	24.04.12	EKL	-



Keel House
244 High Street North
Poole
Dorset
BH15 1EA
Tel: 01202 671555
Fax: 01202 670176
office@ellisbelk.com
www.ellisbelk.com

CLIENT
Morgan Sindall

PROJECT TITLE AND ADDRESS
**Oak Park Community Clinic
Lavant Drive,
Havant**

DRAWING TITLE
Site Plan, Landscaping

This drawing and depicted design are the copyright of Ellis Belk Associates Ltd and may not be reproduced without written consent.
ALL dimensions are in millimeters unless otherwise stated.
The contractor is to check drawings and to verify ALL dimensions on site. ANY discrepancies are to be notified to Ellis Belk Associates Ltd immediately.