

SUPERSEDED

NOTES:

THIS DRAWING IS TO BE READ IN CONJUNCTION WITH ENGINEERS DRAWINGS AND DETAILS.

PERMIABLE BLOCK PAVING THICKNESS TO BE AS ENGINEERS SPECIFICATION.

PARKING BAY DEMARCATION WITHIN PARKING COURTS RELATING TO FLATS 12-23 AND 24-32 TO BE PROVIDED USING NATURAL COLOURED PERMIABLE BLOCK PAVING.

PARKING BAY DEMARCATION WITHIN PARKING COURTS RELATING TO PLOTS 56-68 TO BE PROVIDED USING RED BRINDLE COLOURED PERMIABLE BLOCK PAVING.

LEGEND:

HANSON AQUAFLOW RECTANGULAR PERMEABLE PAVING LAID HERRINGBONE - COLOUR NATURAL



HANSON AQUAFLOW RECTANGULAR PERMEABLE PAVING LAID HERRINGBONE - COLOUR CHARCOLE




HANSON AQUAFLOW RECTANGULAR PERMEABLE PAVING LAID HERRINGBONE - COLOUR RED BRINDLE




HANSON AQUAFLOW RECTANGULAR PERMEABLE PAVING LAID HERRINGBONE - COLOUR GOLDEN BRINDLE




MACADAM SURFACE.

 

450x450mm RIVAN BUFF PAVING SLABS.

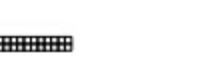

RUMBLE STRIP - RAISED GRANITE SETTS

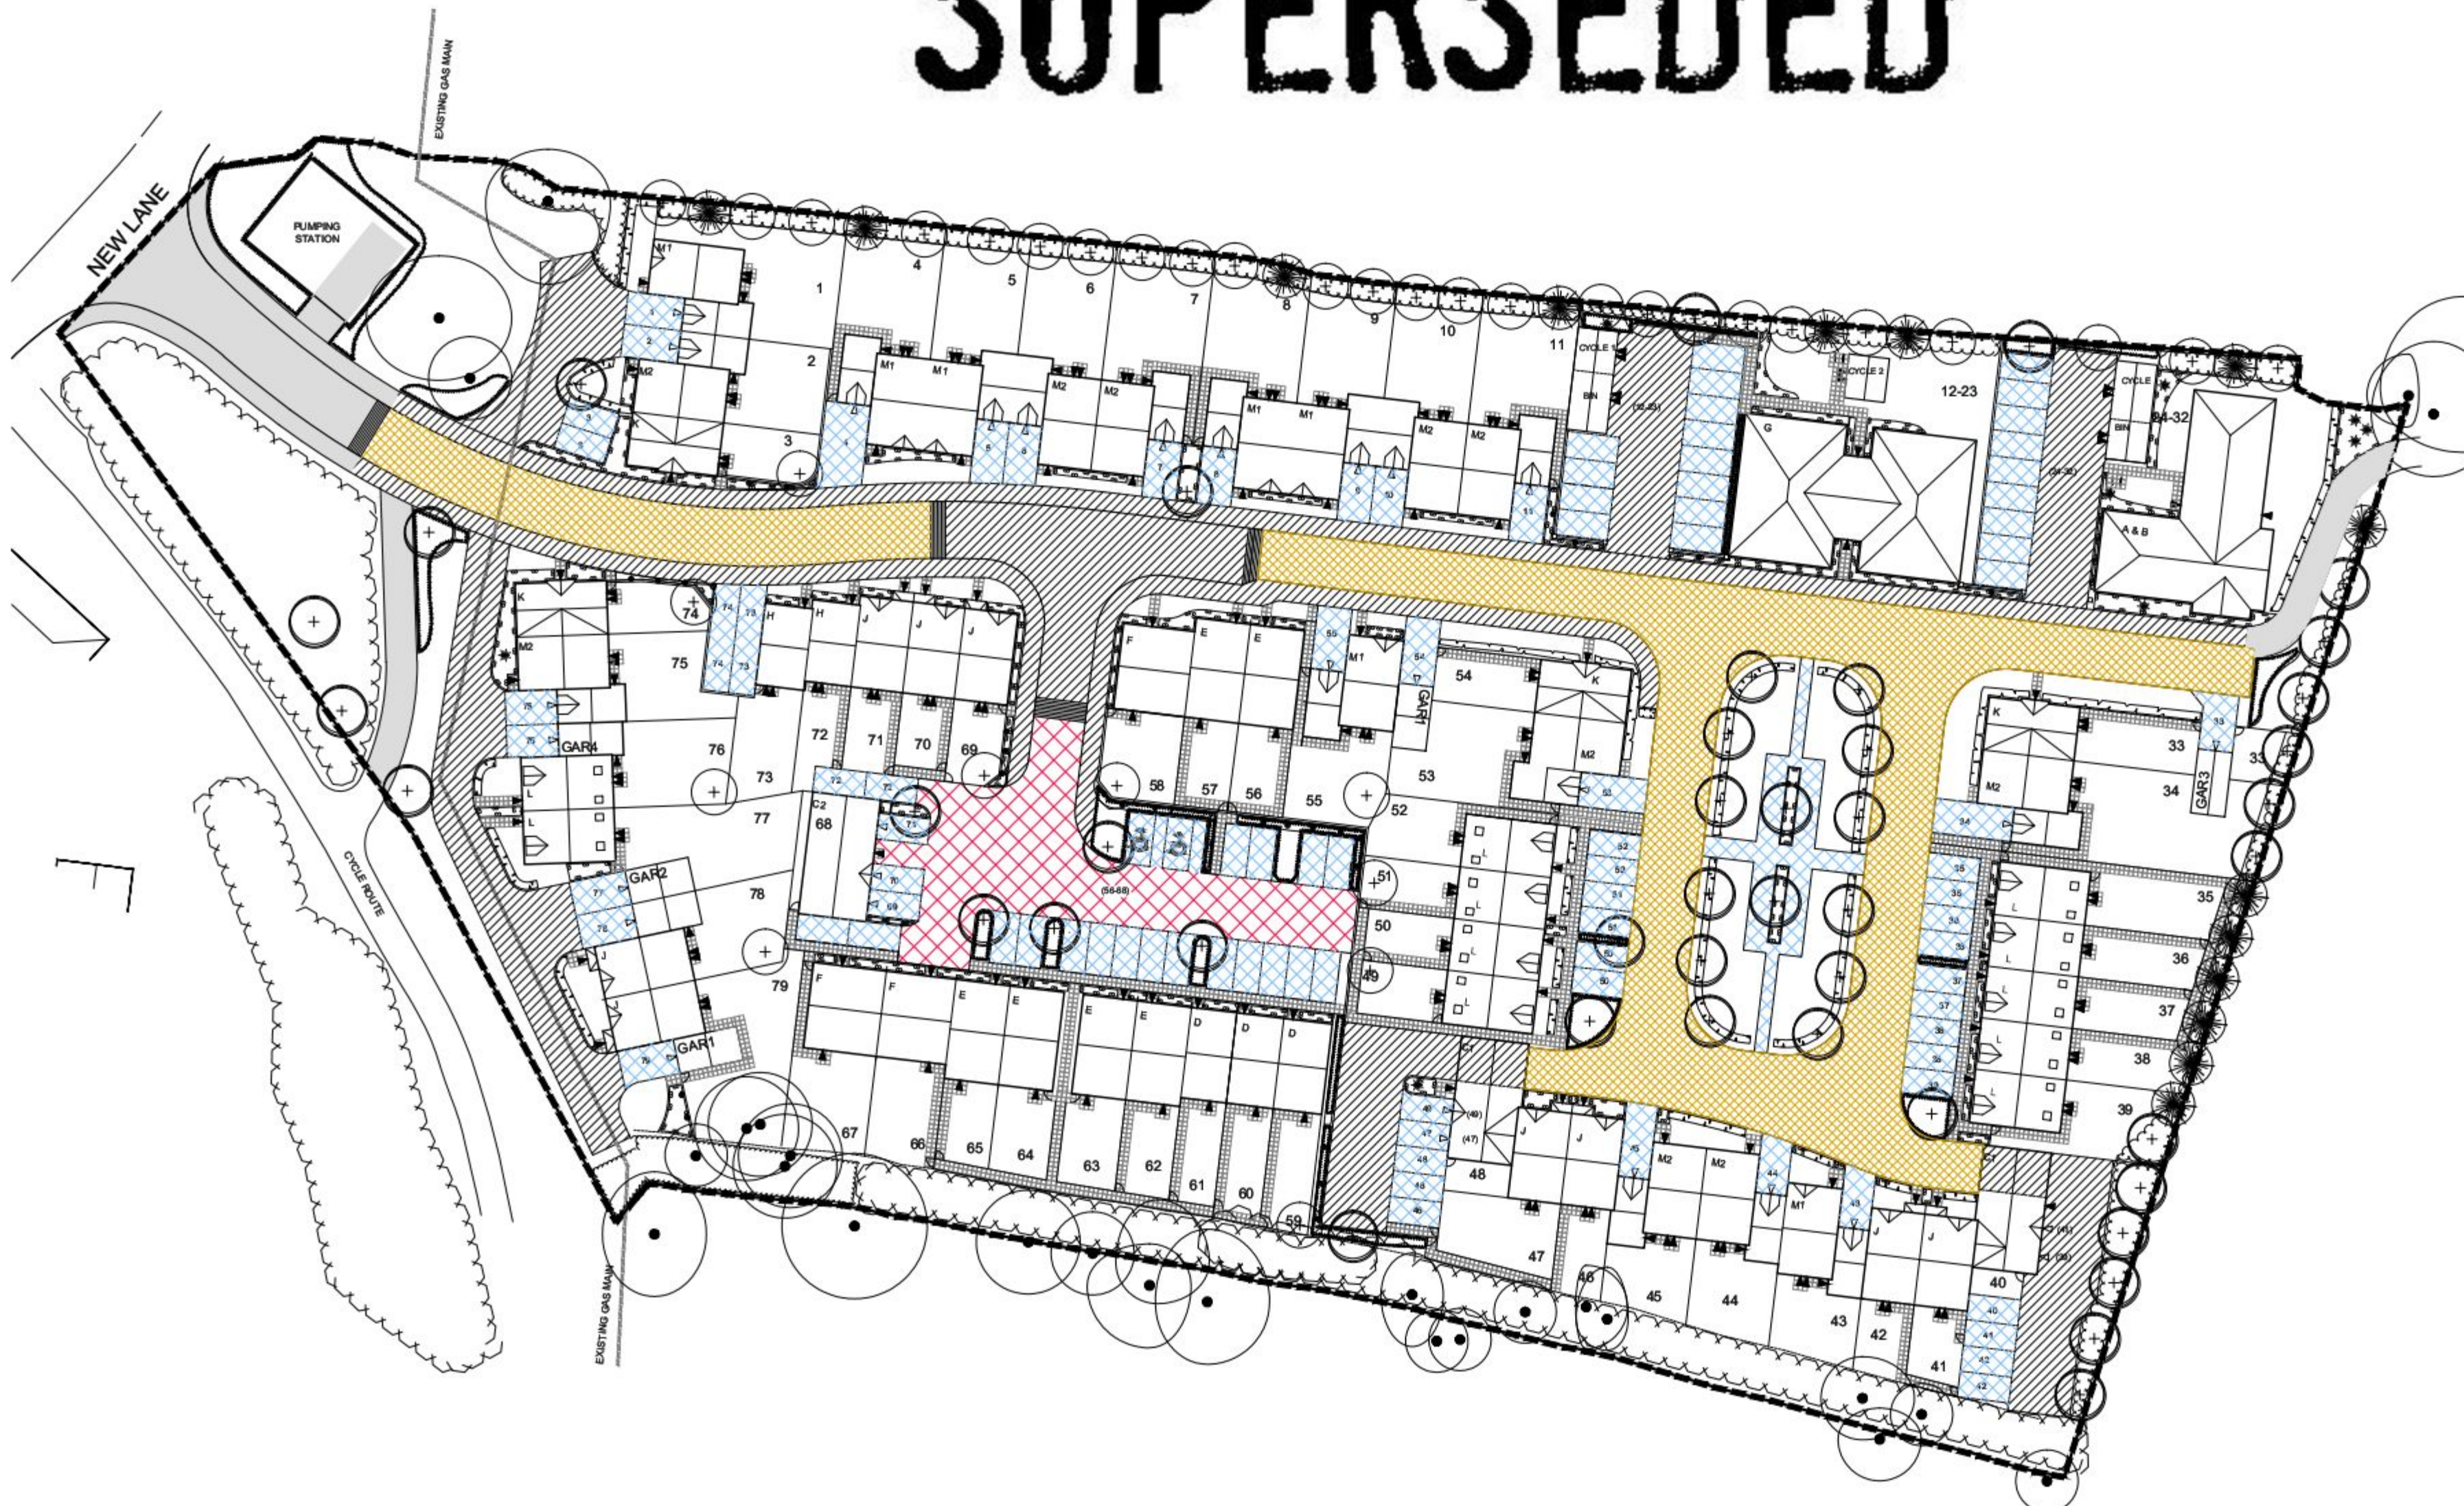

0m 10m 20m 30m 40m 50m
SCALE 1:500