




View from Site Entrance

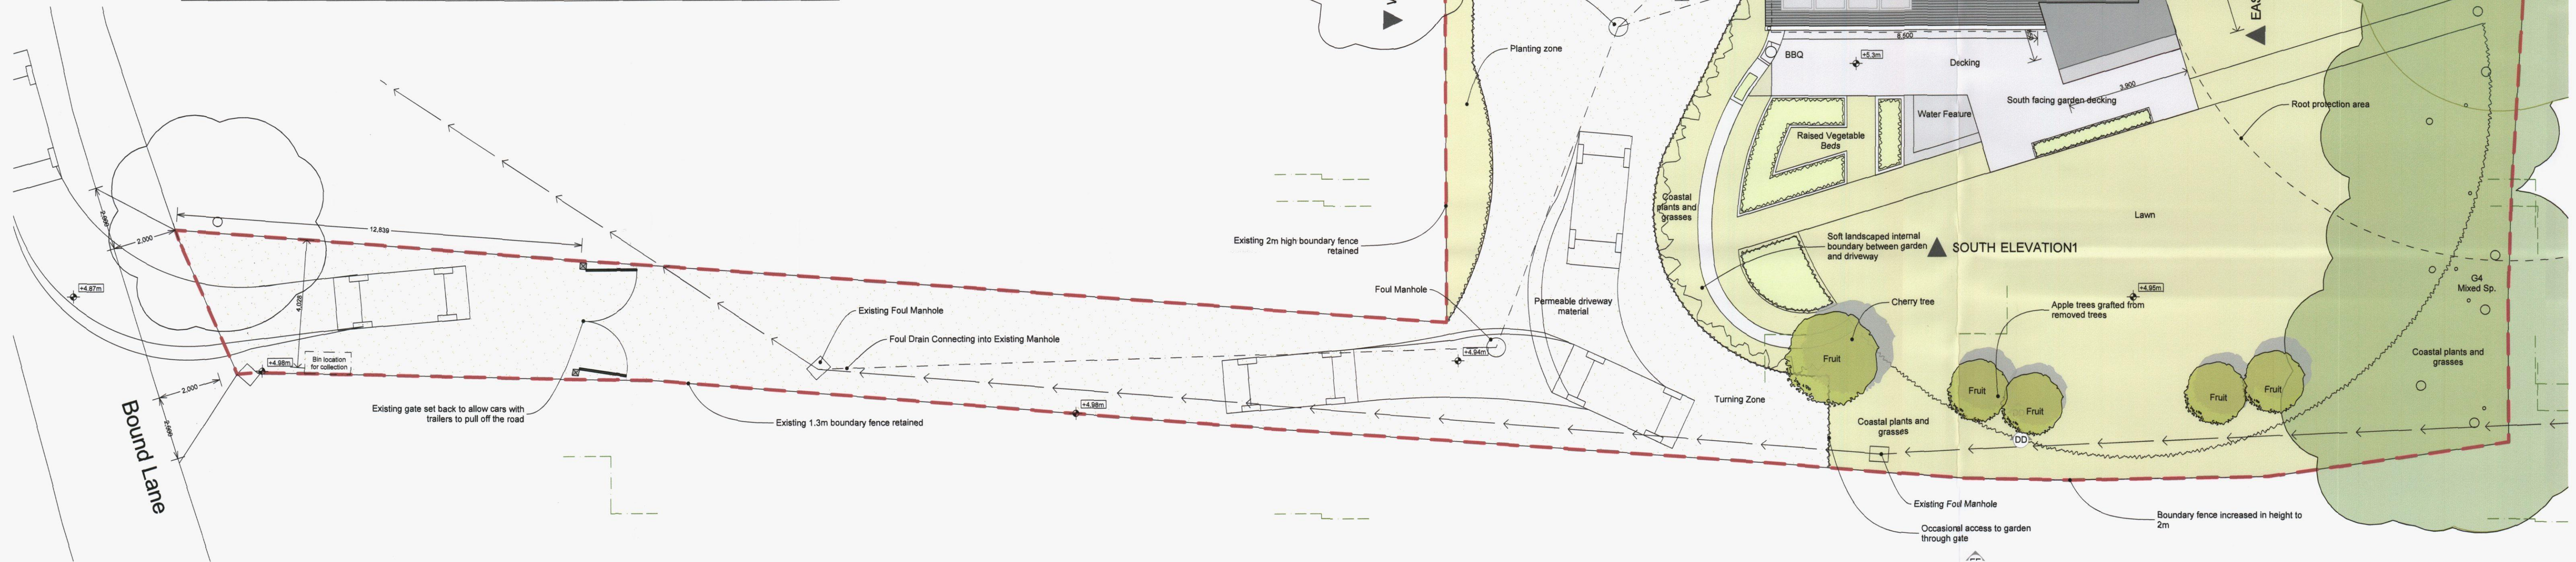


Proposed Site Layout Plan with Landscaping and Services


1:100




Coastal Grasses and Decking

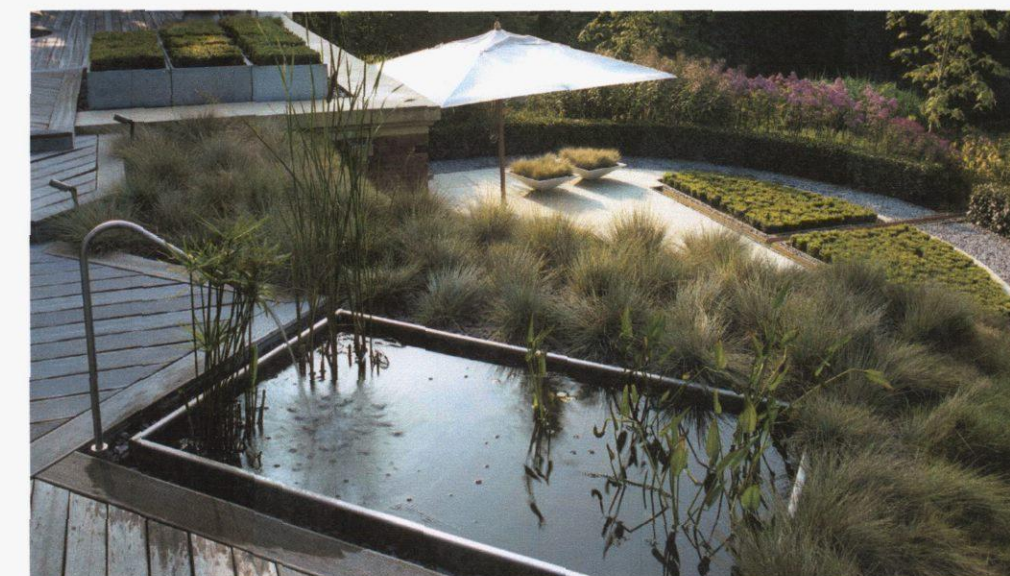


Water feature level with deck

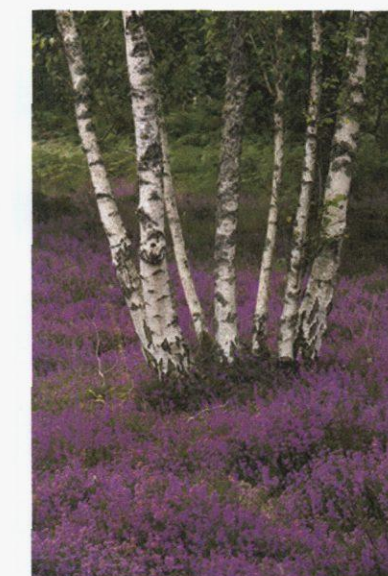

Silver Birch

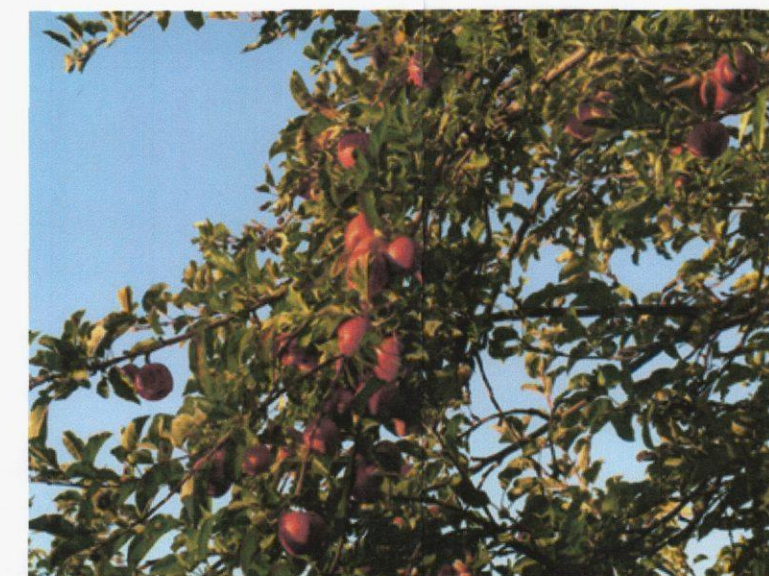

Apple Trees

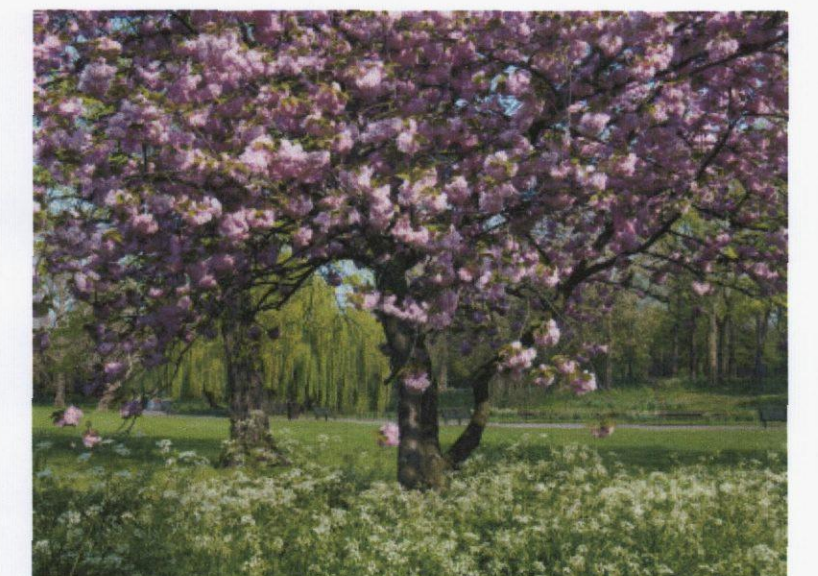

Cherry Tree

HAVANT BOROUGH
COUNCIL
28 JUN 2012
RECEIVED



revisions & notes:

A	02.06.12	CE	For Presentation to Neighbours
B	11.06.12	CE	Issued to Arboricultural Consultant
C	25.06.12	CE	For Planning

project: Mr & Mrs Elliott
House
Bound Lane
Hayling Island

drawing name: Proposed Site Layout
Plan with Landscaping
For Planning

status: May 2012

scale: 1:100 @A1

drawn: CE

pwparchitects

61 South Street, Havant, Hampshire PO9 1BZ
t: 023 9248 2494
e: design@pwp-architects.com
w: www.pwp-architects.com

f: 023 9248 1152

Project No. **4942** drawing No. **1202** rev **C**

Note: All dimensions to be checked on site by the contractor before fabrication and erection. Figured dimensions to be taken in preference to scaled dimensions. This drawing is the copyright of the architects and must not be reproduced or used without their express consent, except for the purposes of a planning application. Electronic issue of this drawing to be confirmed by paper hard copy only.