This drawing shall not be scaled, except for planning purposes.


All dimensions to be checked on site where applicable, prior to commencement on site.

Differences between drawings, and between drawings and specification or bills of quantities to be refferred to the Architect for clarification.


All works shall conform to he current edition of the Building Regulations and other relevant statutory requirements.

All materials and workmanship shall conform with the relevant British Standard Specifications and Codes of Practice.

This drawing is the copyright of Head, Roberts and Associates and shall not be copied or reproduced without permission.

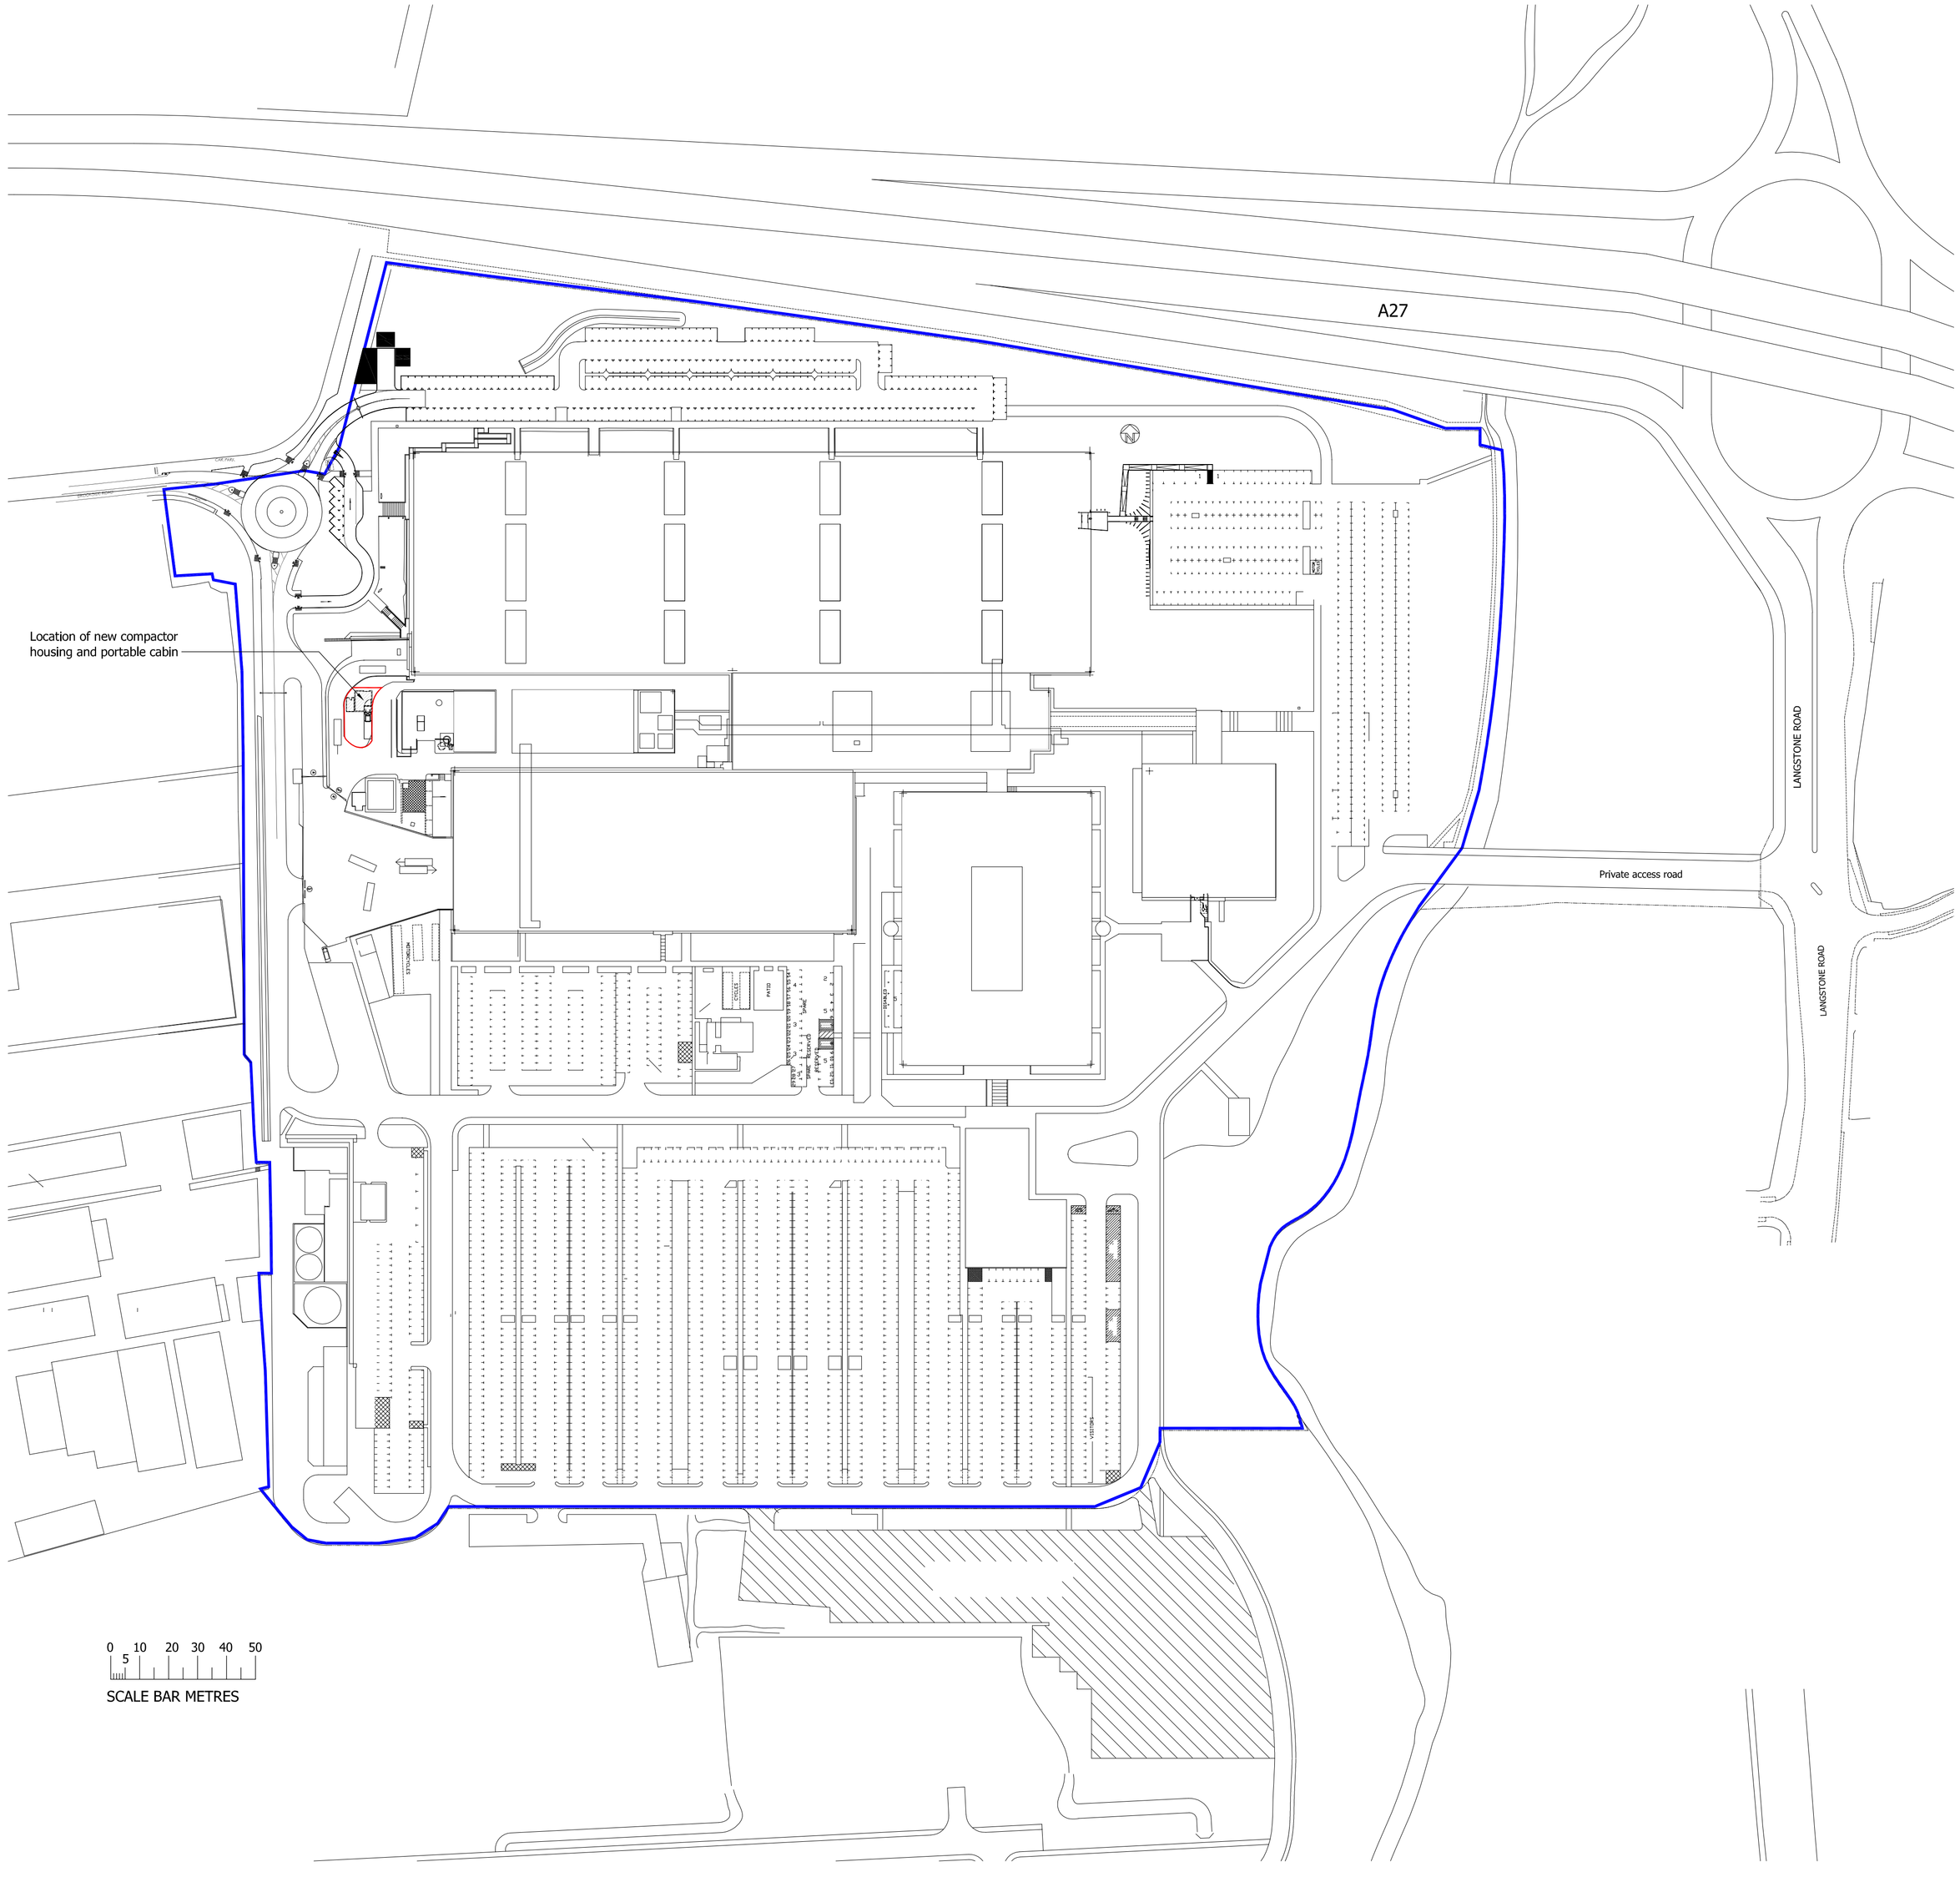

SITE LOCATION PLAN
Scale 1:1250

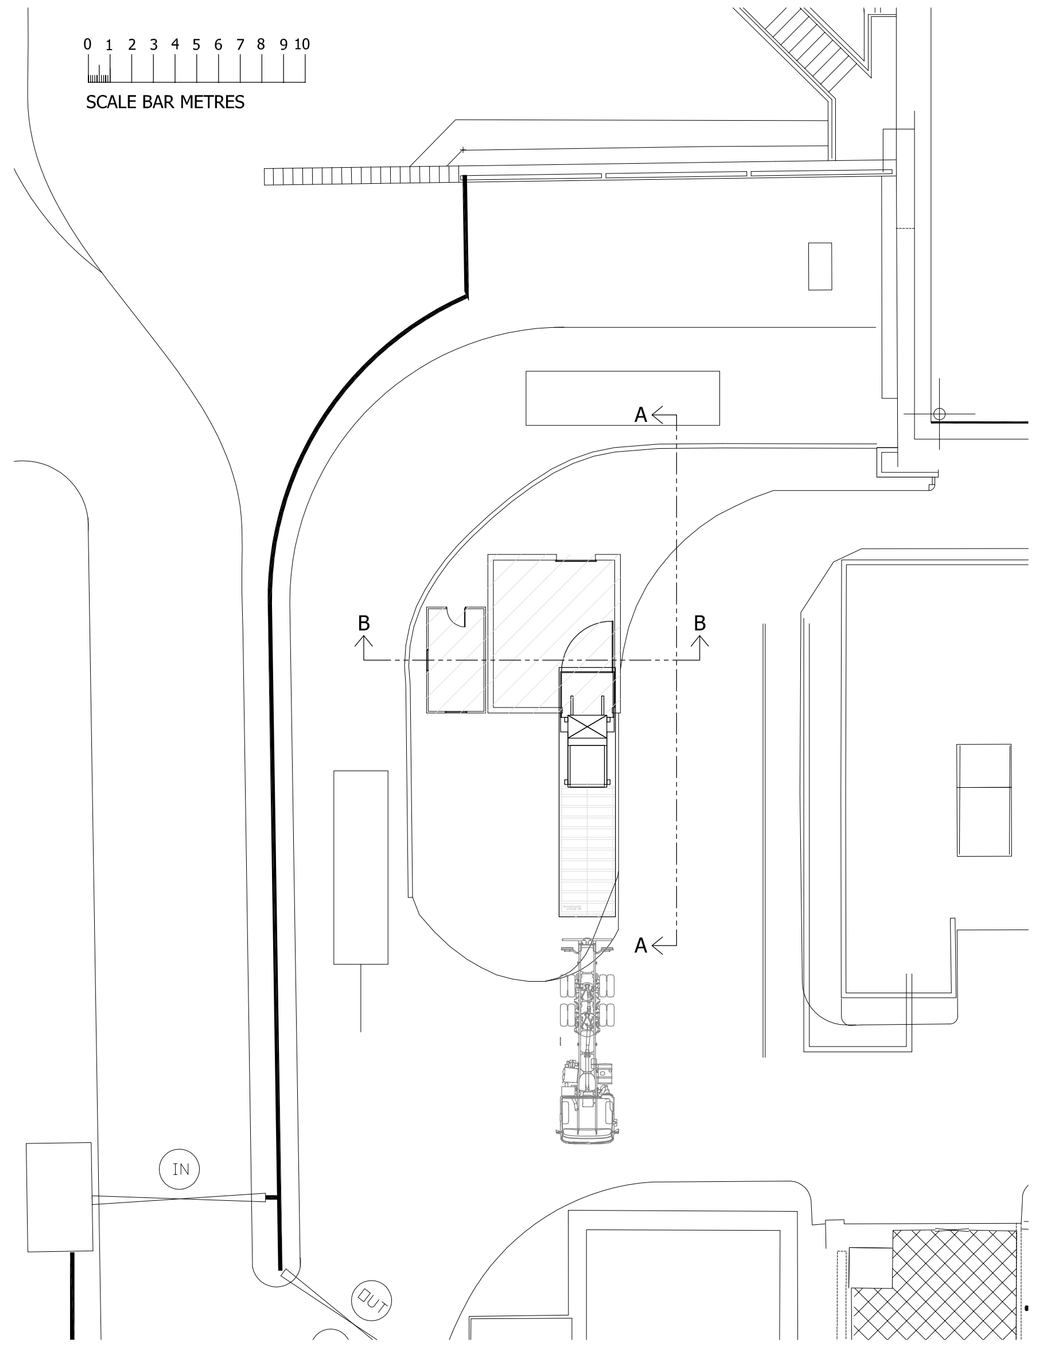

BLOCK PLAN
Scale 1:200

REV.	DATE	DESCRIPTION	BY
A	11.02.11	Section lines added	DS

HEAD, ROBERTS & ASSOCIATES
1 Station Terrace
Shawford, Hants.
SO21 2BN
Tel: 01962 711111
Fax: 01962 711100
Email : mail@headroberts.co.uk

Client
Fasset Ltd

Job Title
LTP Waste Compactor Compound

Drawing Title
Site Location Plan and Block Plan

Drawing No.	Revision
3910/100	A

Scale	Date	Drawn By	Checked By
As shown @A1	03.02.11	DS	-