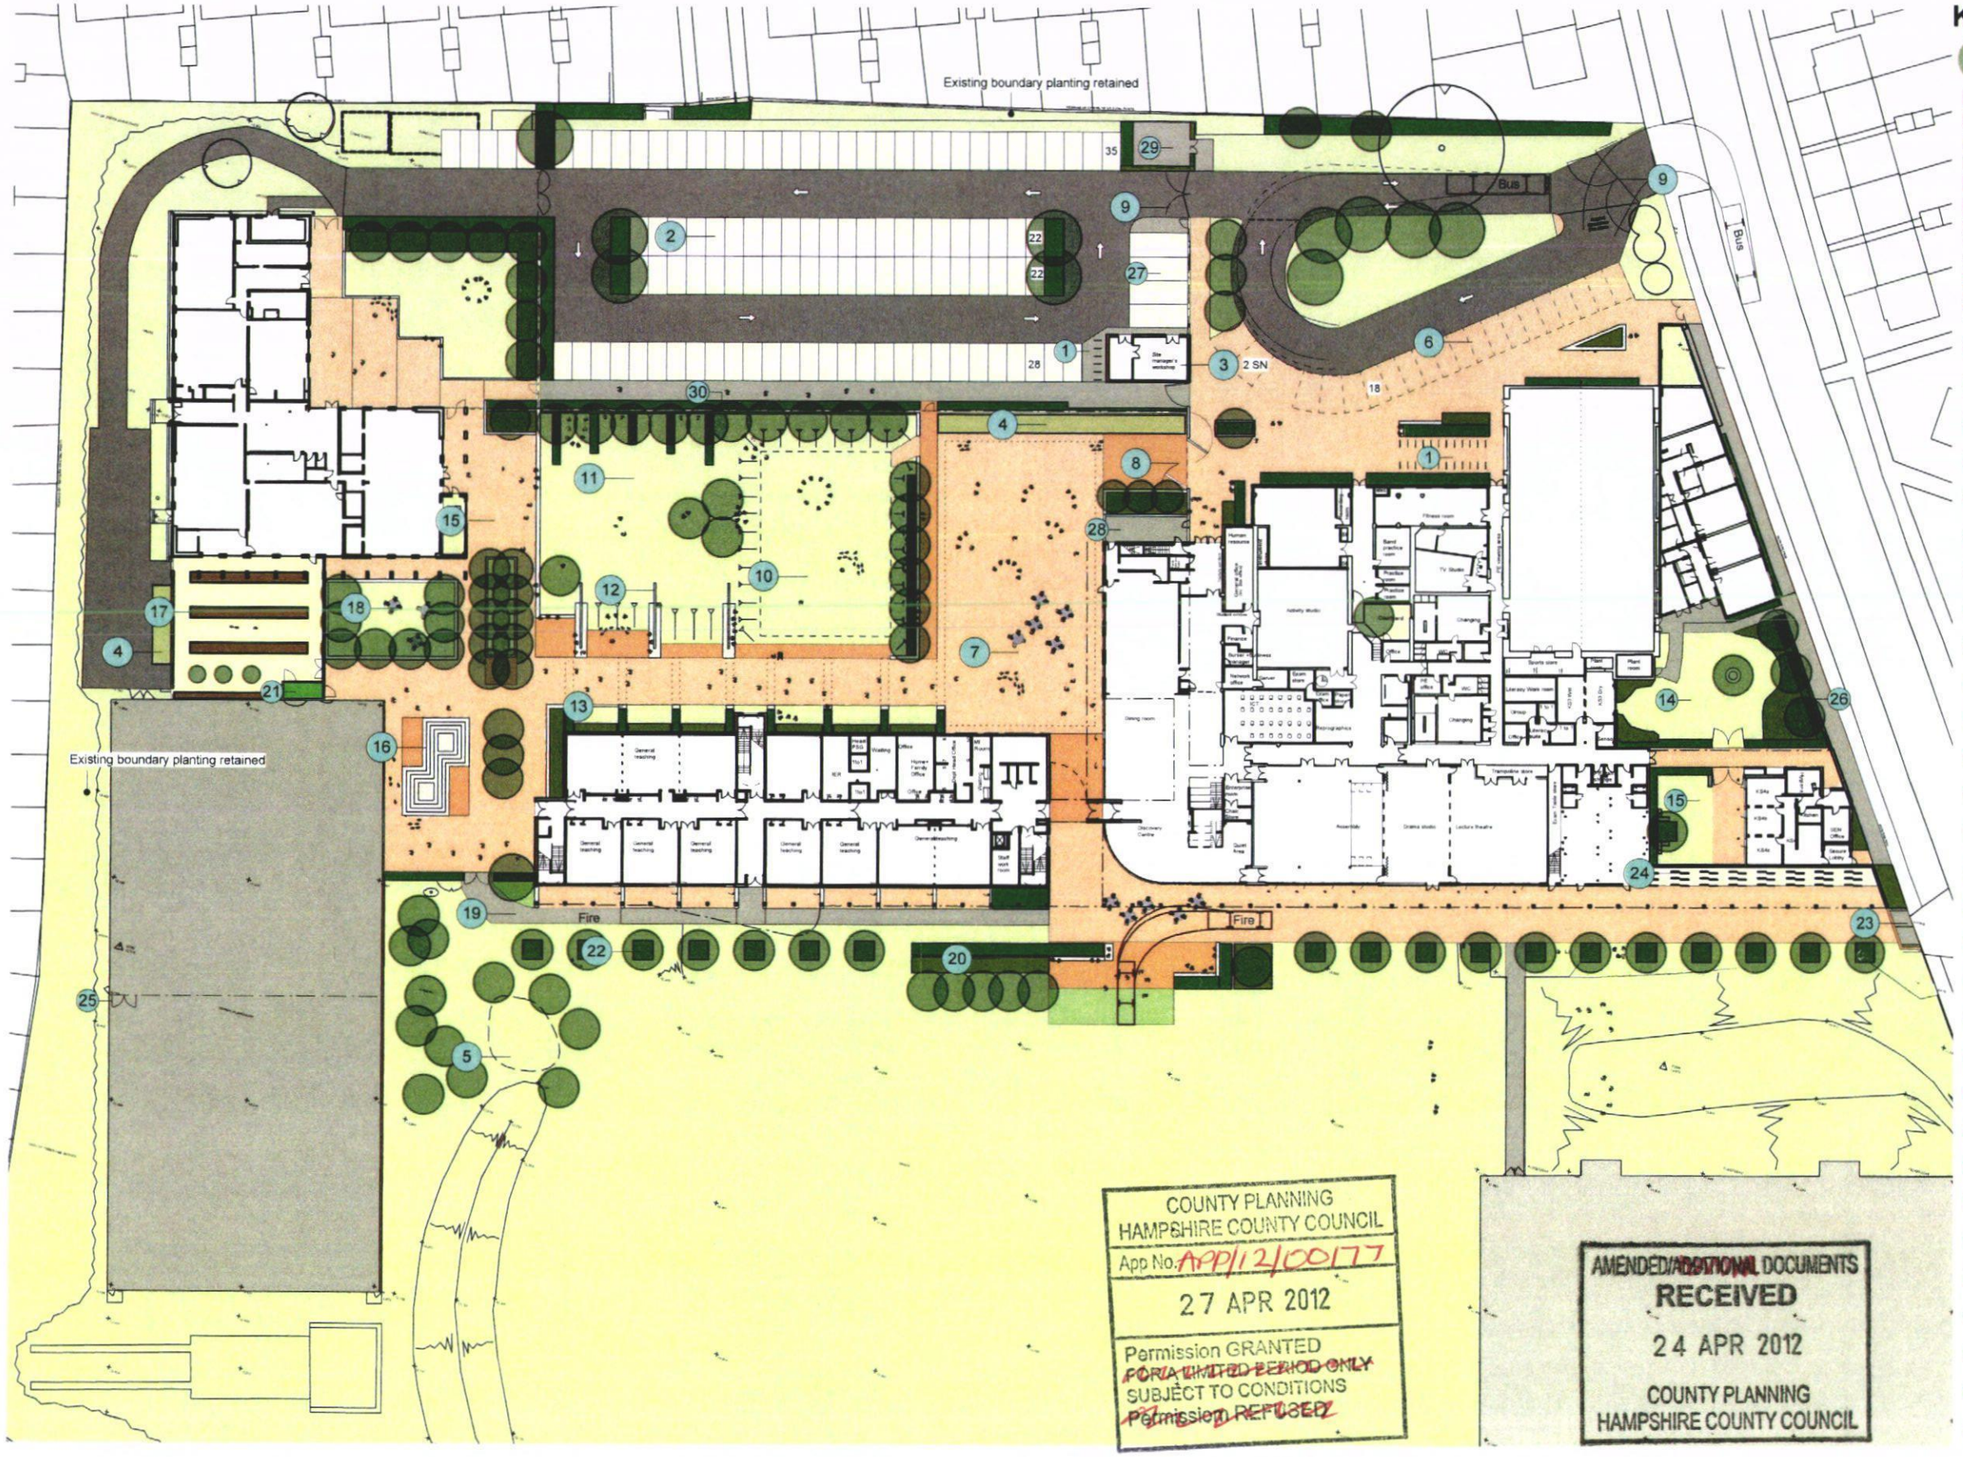
Existing boundary planting retained
Existing boundary planting retained
Bus
Bus
Fire
Fire
Site manager's workshop
2 SN
Fitness room
Band practice room
Practice room
TV Studio
Activity studio
Changing
Sports store
Plant room
Human resources
Reception
Teachers' office
Staff room
Kitchen
Photographics
Dining room
Assembly
Drama studio
Lecture Theatre
Trampoline store
Dance studio
Quiet Area
Literacy Work room
Office
Staff work room
General teaching
Human Resources Office
Head of Community Office
Head of Community
Office
Staff work room
IT Office
Sensory Library
Library
Office
Staff work room
Changing
Changing
Changing