


H.M.LAND REGISTRY	TITLE NUMBER	
	HP57 1642	
ADMINISTRATIVE AREA	ORDNANCE SURVEY MAP REFERENCE	SCALE
HAMPSHIRE:HAVANT	SU7207SE:SU7307SW:SU7207NE:SU7307NW	1:1250

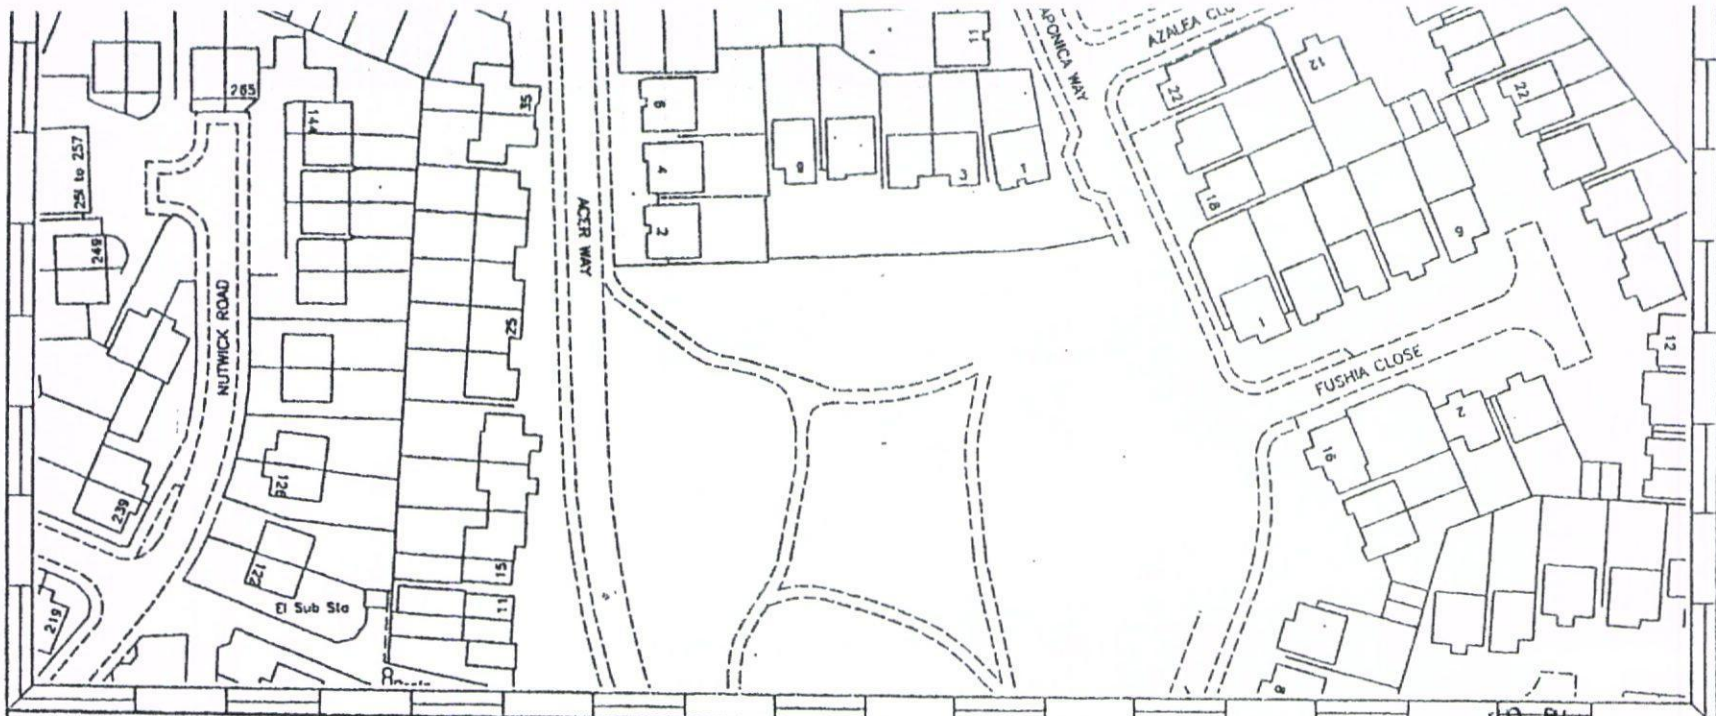

CROWN COPYRIGHT	This plan is based on the largest scale of the published Ordnance Survey map	

s OFFICE COPY shows the state of the title plan on 4 September 2000 and is admissible in evidence to the same
ent as the original. This office copy of the title plan may be subject to minor distortions in scale.
ued on 5 September 2000 by the Portsmouth District Land Registry.
rown Copyright. Produced by HMLR. Further reproduction in whole or part is prohibited without the prior written permission
Ordnance Survey. Licence Number GD272728.

HAVANT BOROUGH
COUNCIL
09 JAN 2012
RECEIVED