


FOR PLANNING PURPOSES

1. NOTES
- 1.1. All dimensions must be checked on site with only figured dimensions worked from. Any discrepancies must be reported to the Architect or Engineer immediately. This drawing is copyright.
- 1.2 This drawing is prepared to scale although the limitations of the printing process mean only figured dimensions should be used.
- 1.3 Any signage & lettering shown is not the subject of this application & will be submitted under a separate Advertisement Application.

2. PROPOSED MATERIALS
- 2.1 REAR WALL OVERCLADDING - GENERALLY MUSHROOM COLORED CLADDING WITH SIBERIAN LARCH TIMBER CLADDING TO AREAS
- 2.2 CANOPY - METAL PANELS

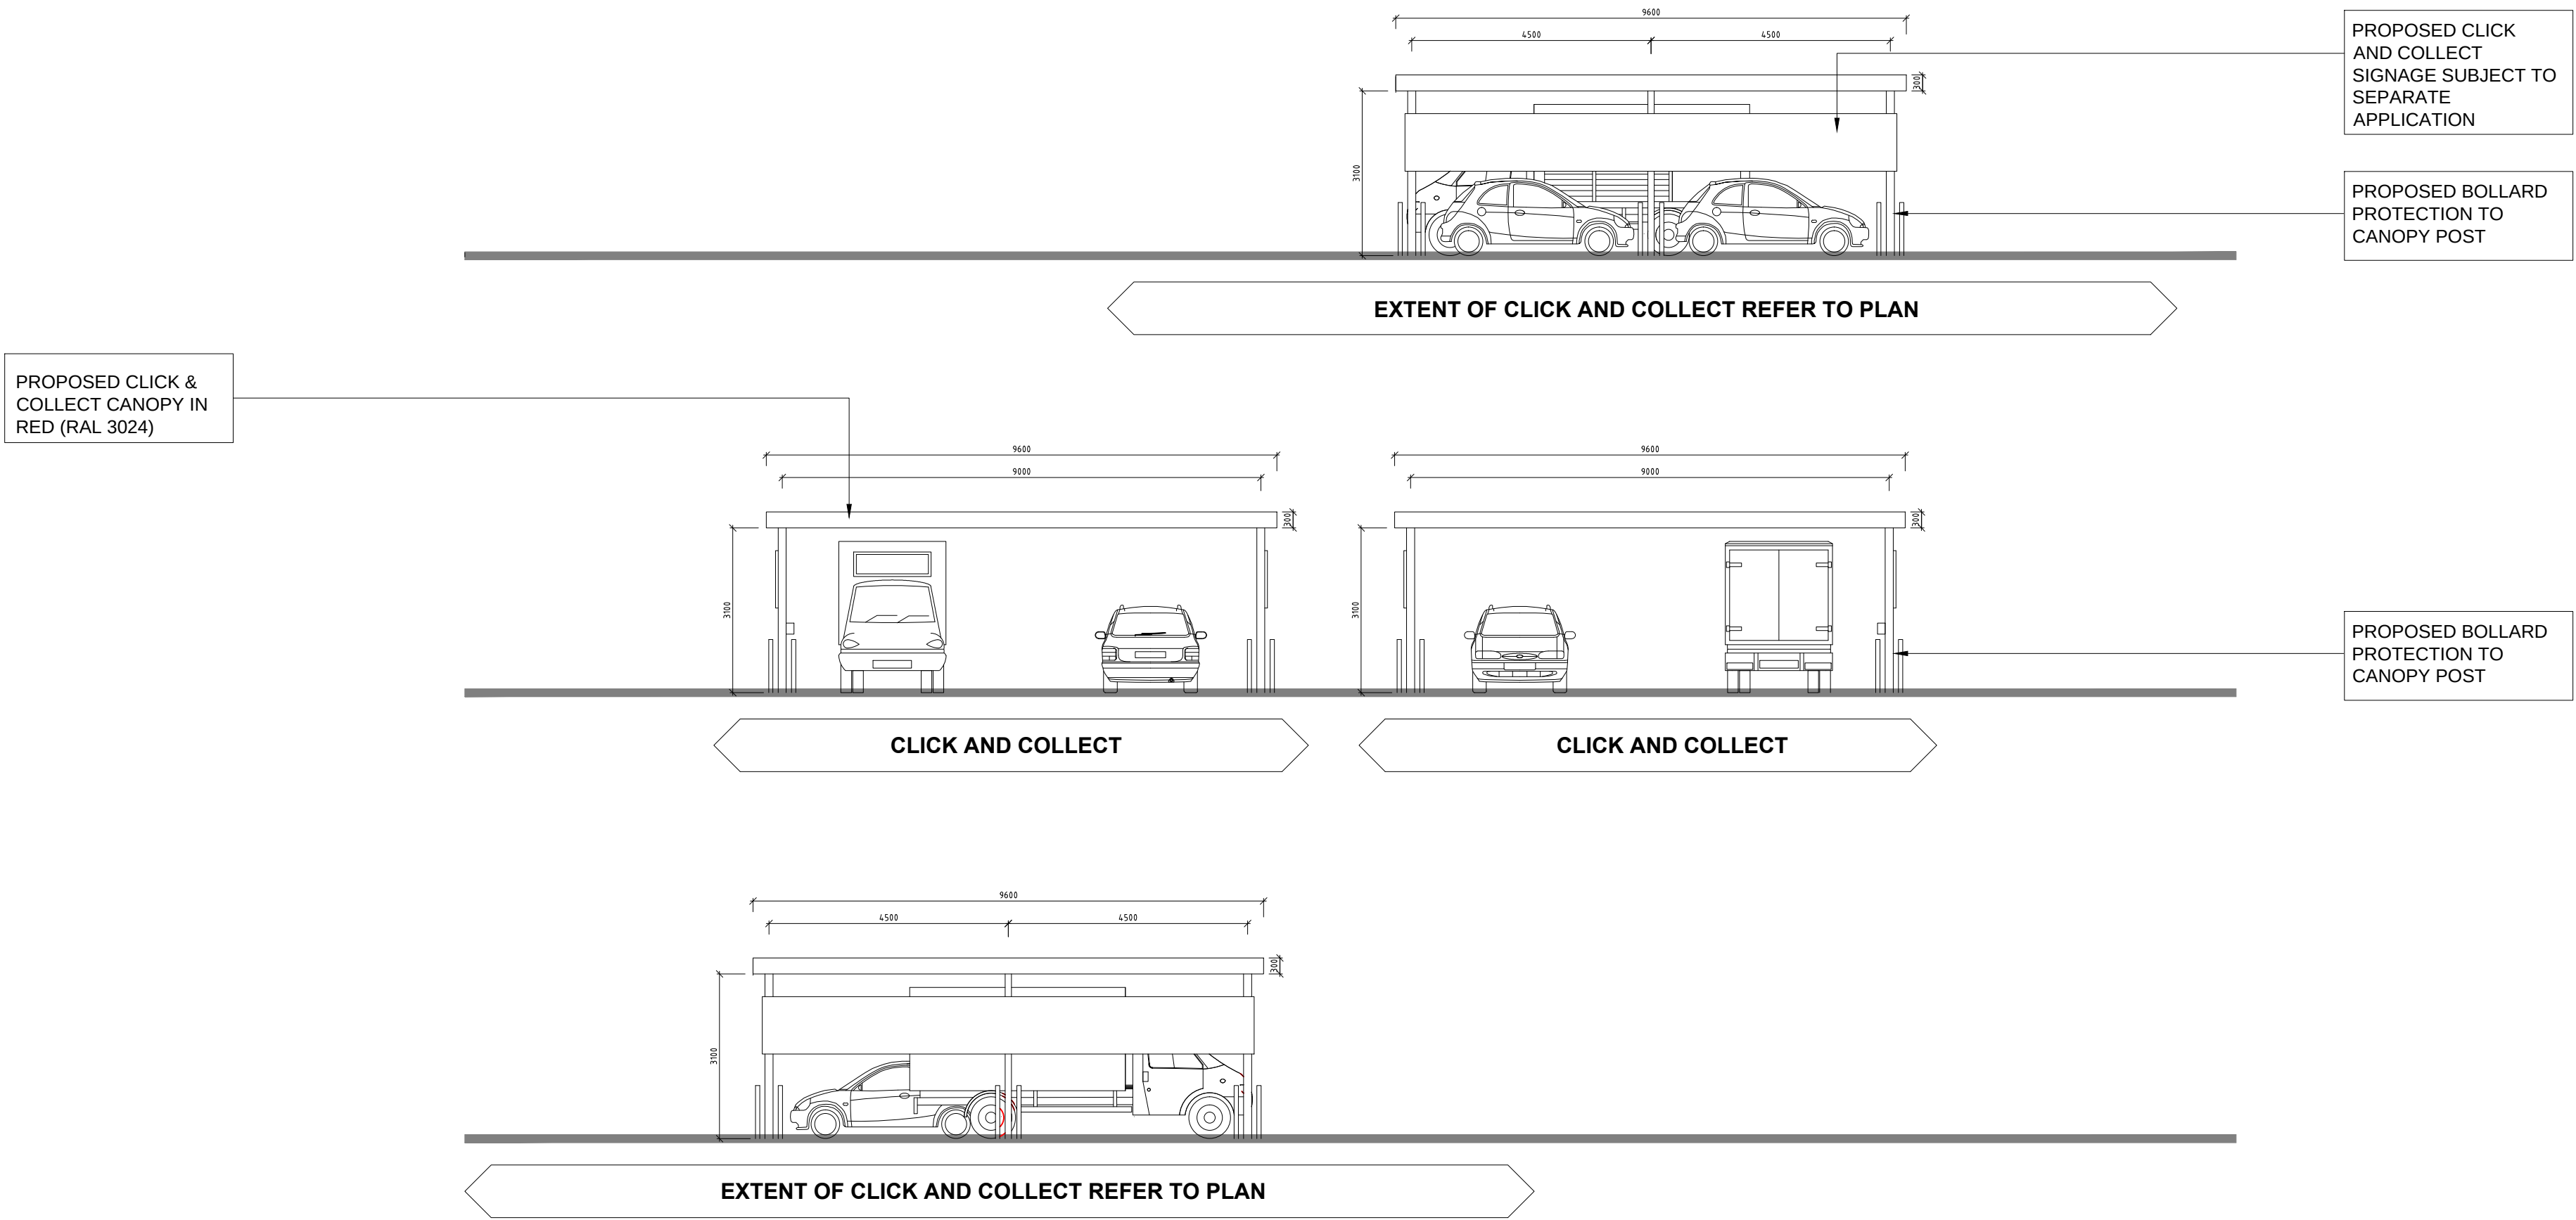

Revision:

Description:
PROPOSED CLICK & COLLECT
TESCO STORE No. 6002,
HAVENT, HAMPSHIRE, PO9 1TR

COLLECTION CANOPY
PROPOSED ELEVATIONS

Client:



bmd ARCHITECTS
5 MAIDSTONE BUILDINGS MEWS
72-76 BOROUGH HIGH STREET
LONDON SE1 1GN
Tel. 020 7357 6885 Fax. 020 7357 6887 E-Mail. mail@bmdarchitects.co.uk

Drawing Number: 2026(6002)/P/14
Rev.: -

Scale: 1: 100@A1	Date: July 2012	Drawn By: PB
CAD file name: M:\2026\2026-P\2026(6002) P14	Checked By: DNF	

