

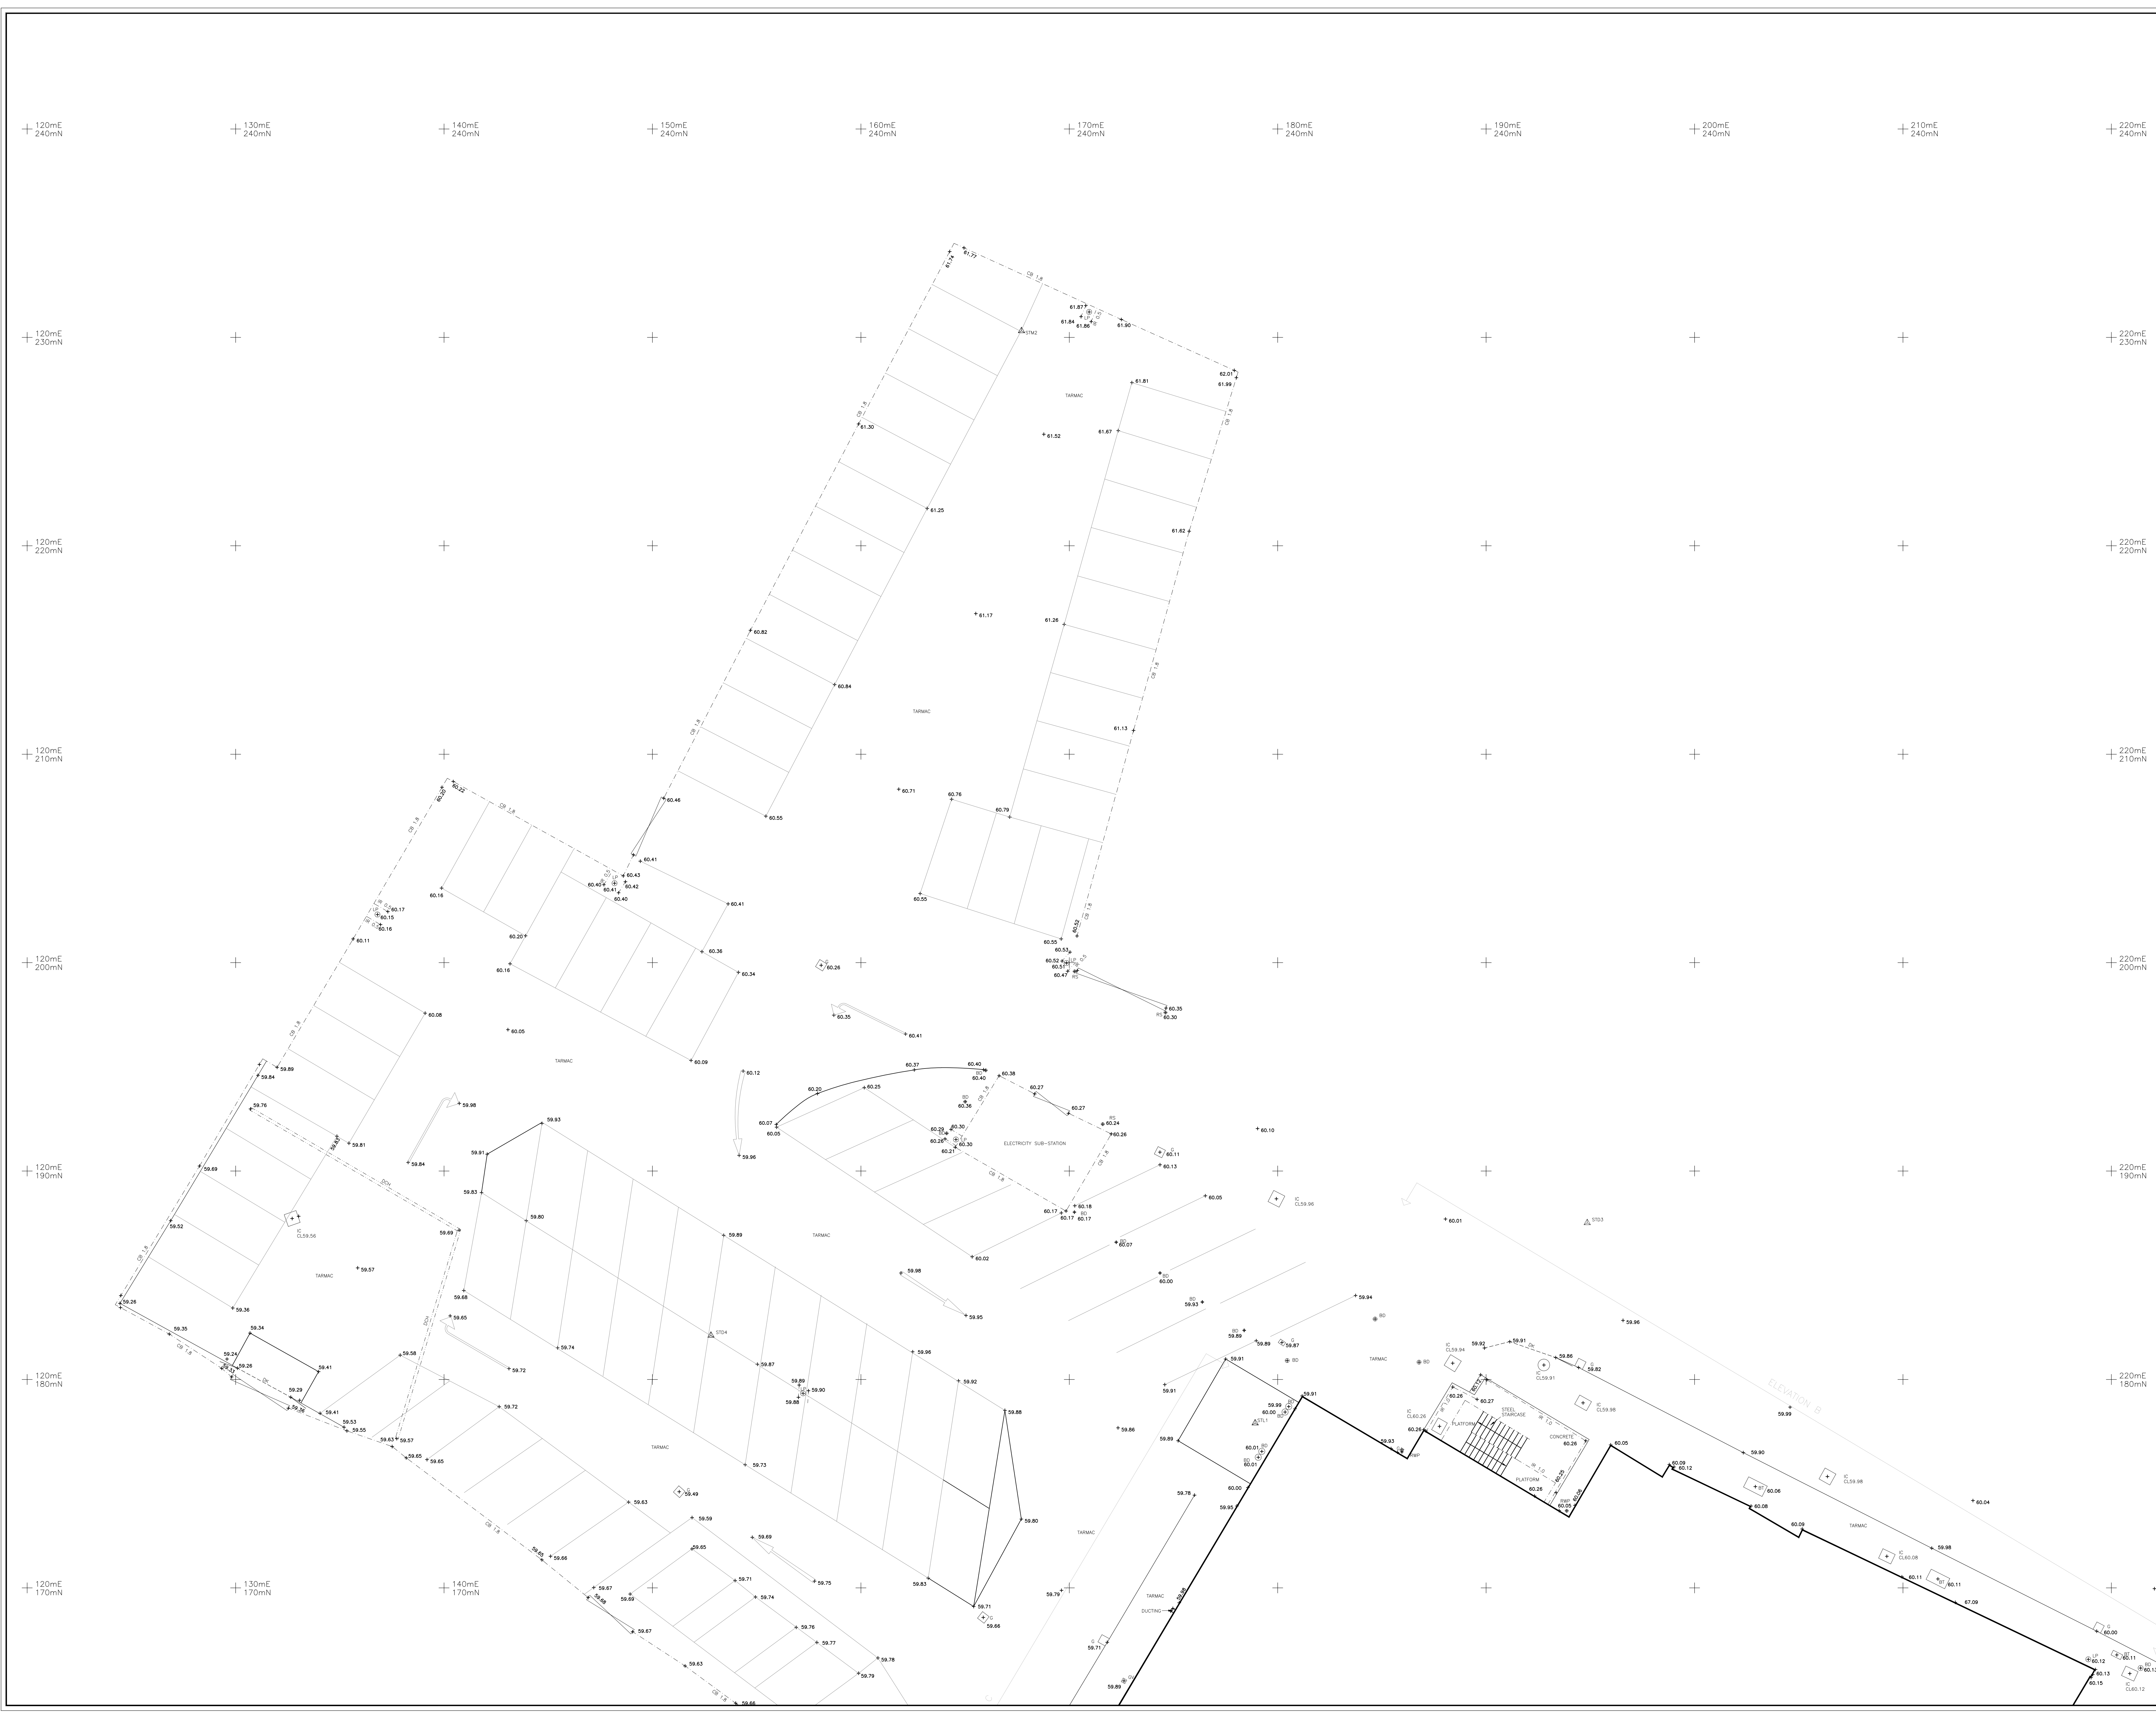


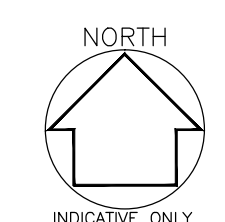

PLEASE NOTE:- FOR COVER INVERTS
PLEASE SEE PREVIOUS TOPOGRAPHIC
SURVEY CARRIED OUT BY LASER SURVEYS

Station Schedule				
Station	Easting	Northing	Level	Type
S	184.053	154.568	59.906	Road Nail
D1	224.433	111.953	59.531	Hill Nail
D2	223.346	164.879	60.078	Hill Nail
D3	194.848	187.513	60.037	Hill Nail
D4	152.807	182.112	59.857	Hill Nail
D5	207.683	133.727	59.596	Hill Nail
D6	200.137	138.134	59.949	Temporary
L1	178.917	177.906	59.974	Hill Nail

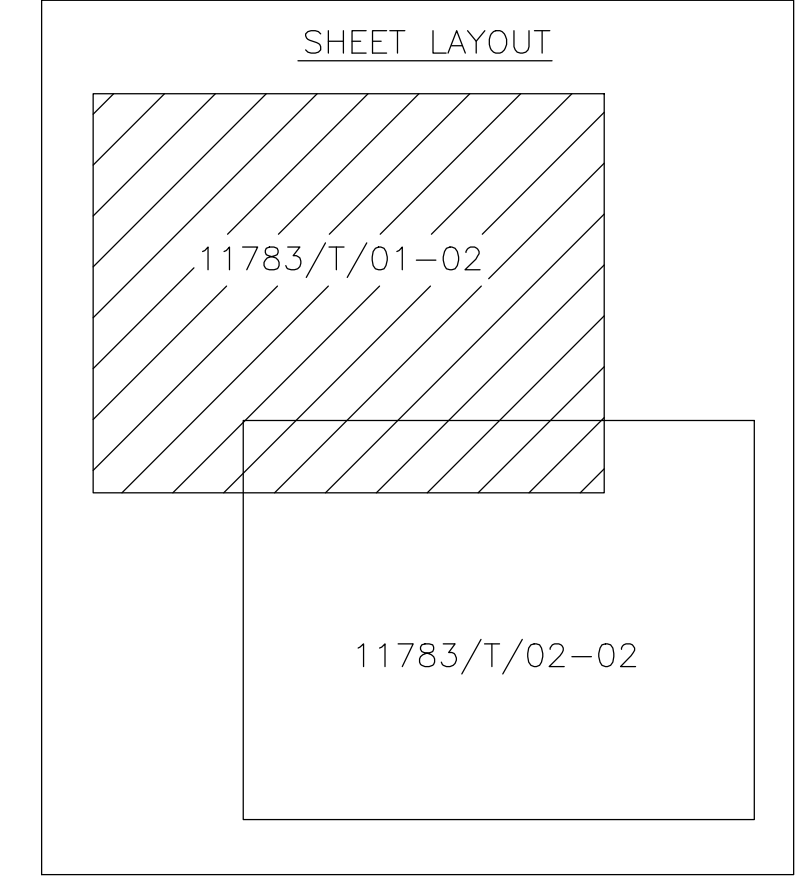

1. The accuracy and content of this drawing are dependent on the original specification and
2. If should be consulted before use of other scales or use in CAD form.
3. Where underground services are shown, all responsible care has been taken within the limits
of the original specification and equipment. Where use of the information is used should
understand that the accuracy and reliability of the information is not guaranteed.
4. All responsible care has been taken in the survey detail represented on this drawing but any
discrepancies must be reported to EDI immediately.
5. All work and co-ordinates are related to the datum described.
6. North shown of kerbs are shown level unless stated.

LEGEND	SYMBOLS	NOTES	Building Level Details
1. Boundary Line	---	1. Boundary Line	1. Floor Level
