




REFUSE

69 Newbarn Road - Current 02.02.11.sh3d

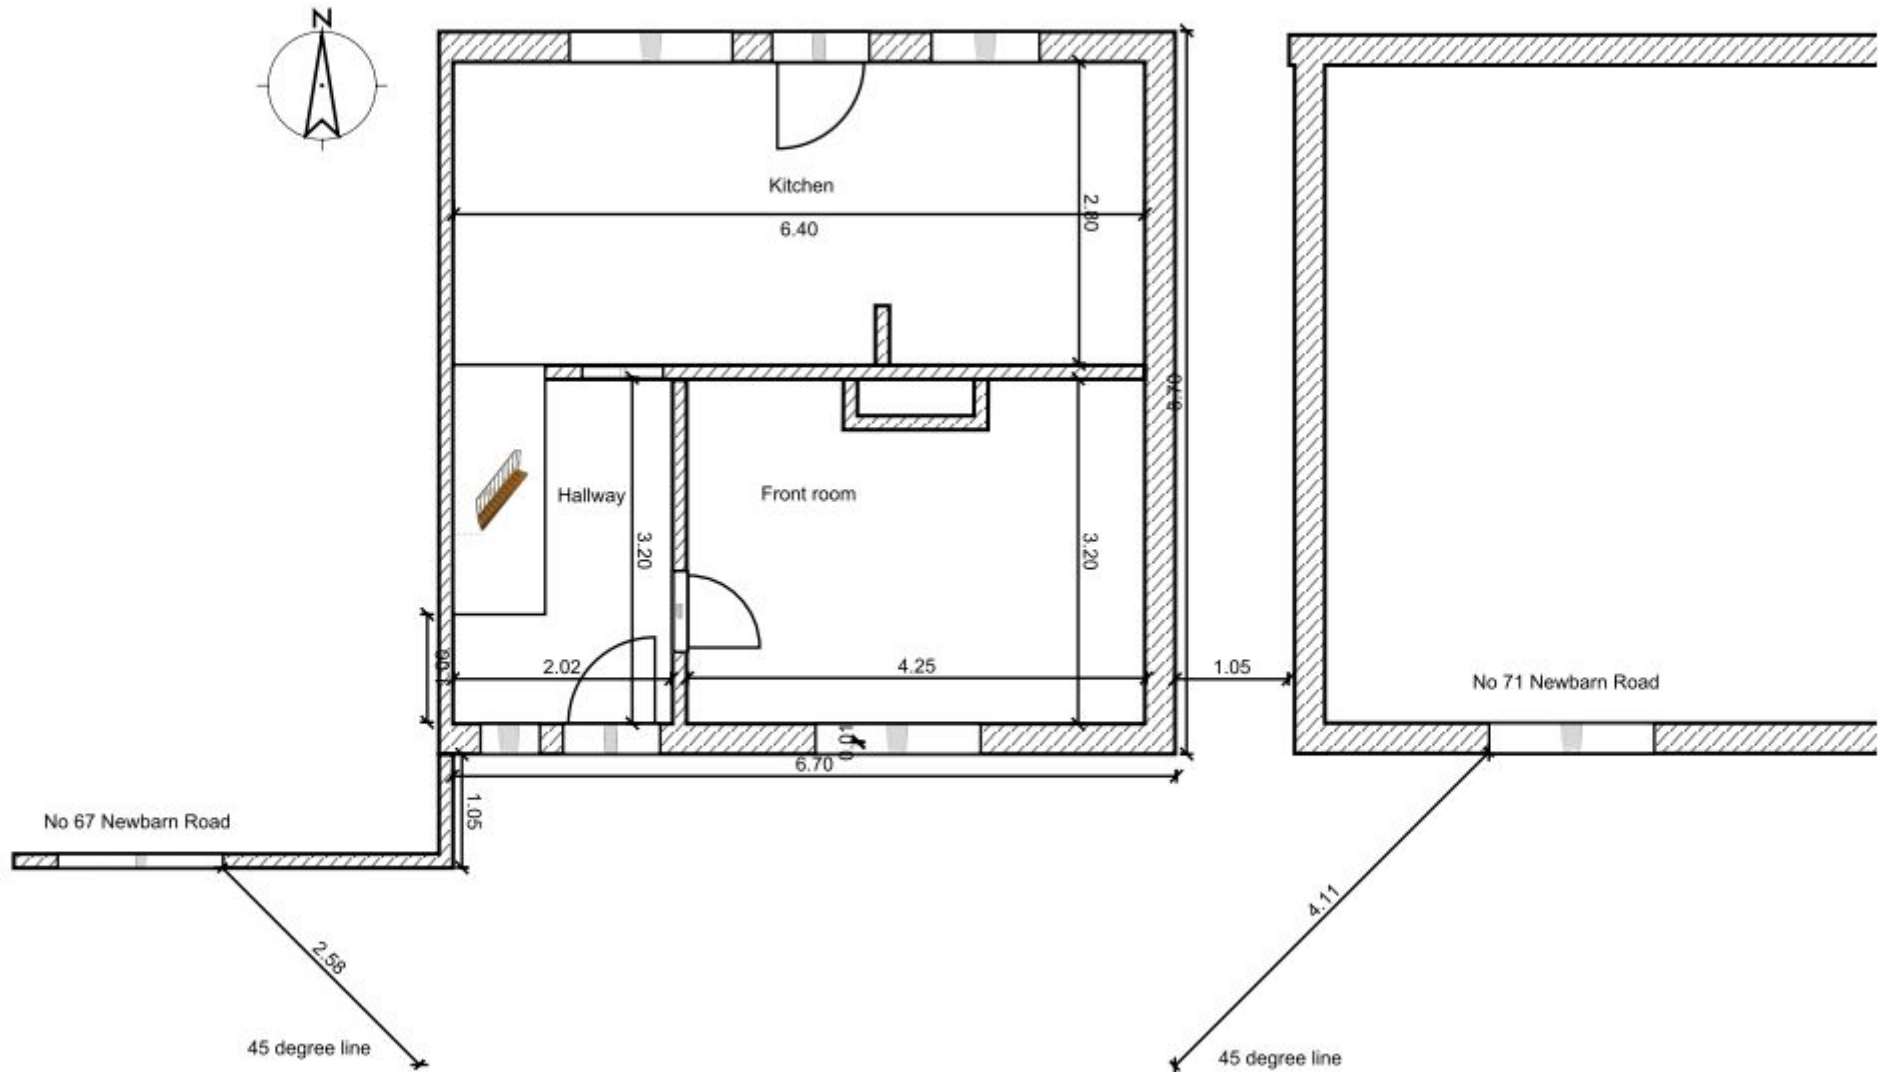

06-May-2011

69 Newbarn Road - Current 02.02.11.sh3d

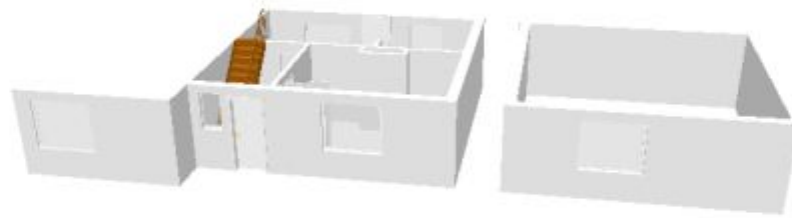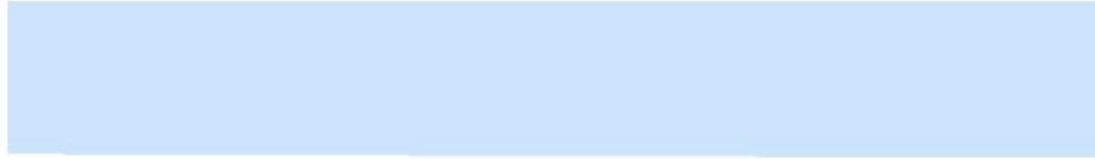

06-May-2011