


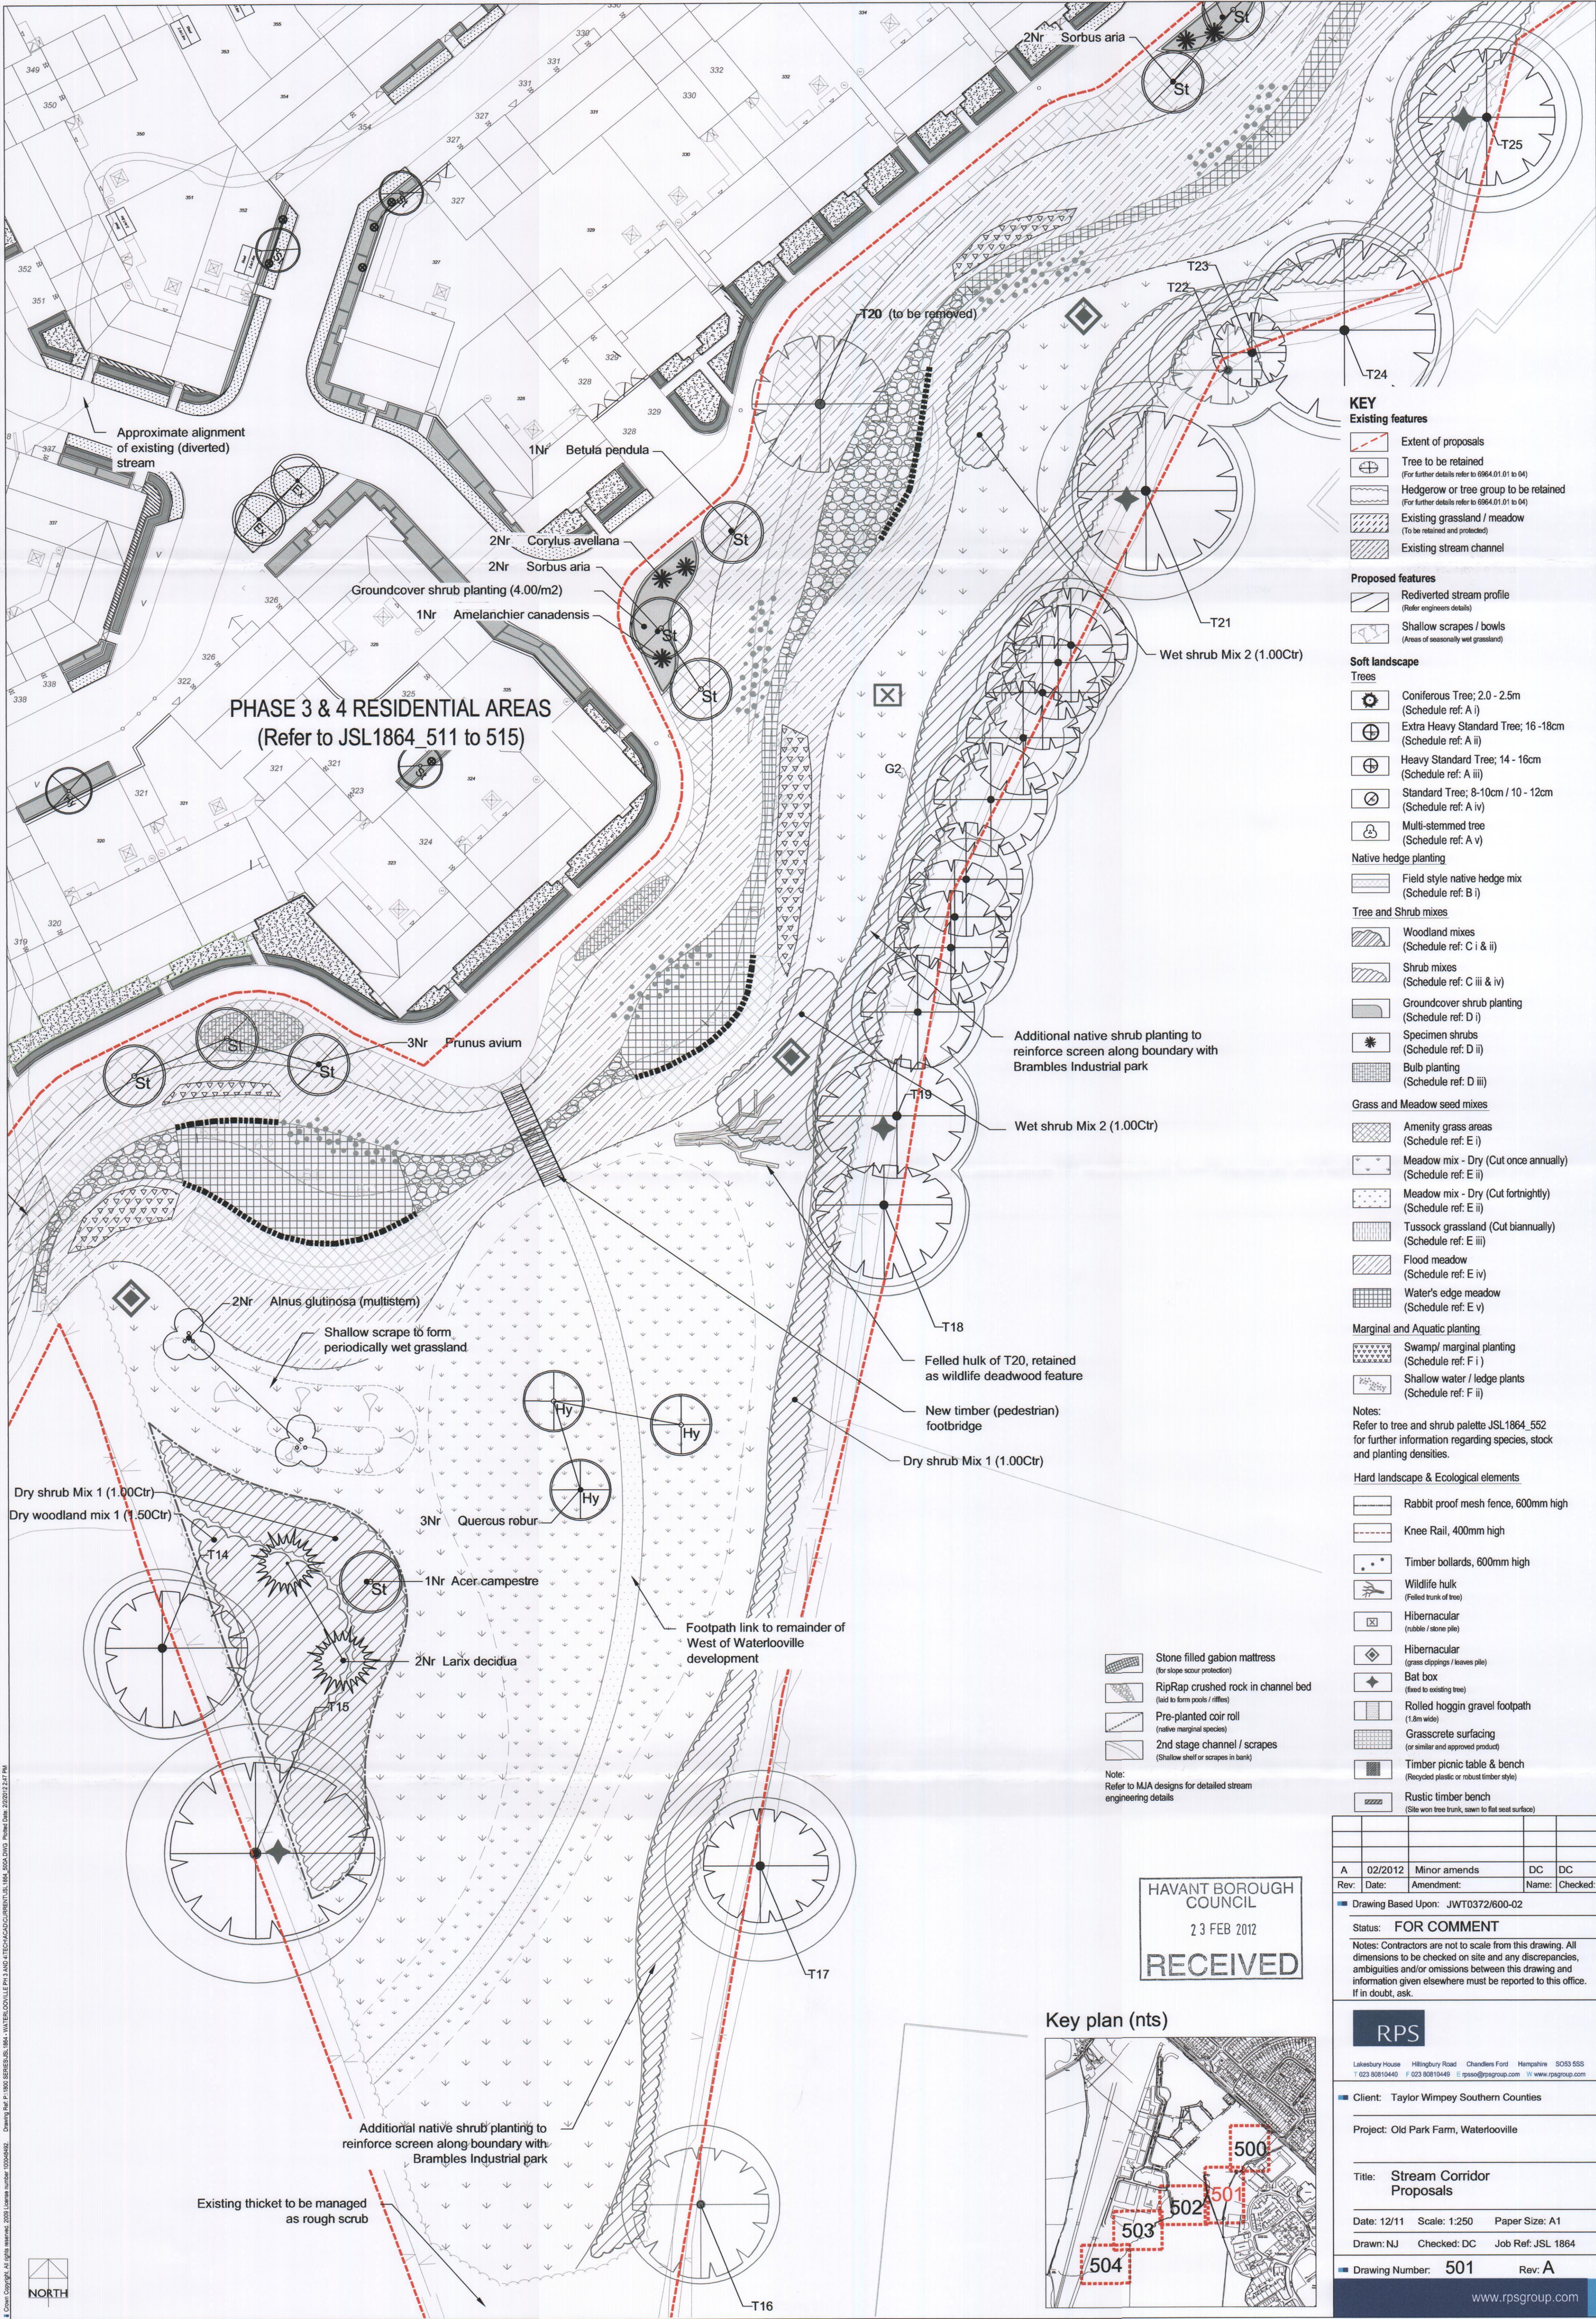

KEY

Existing features

- Extent of proposals
- Tree to be retained (For further details refer to JSL1864.01.01 to 04)
- Hedgerow or tree group to be retained (For further details refer to JSL1864.01.01 to 04)
- Existing grassland / meadow (To be retained and protected)
- Existing stream channel

Proposed features

- Rediverted stream profile (Refer engineers details)
- Shallow scrapes / bowls (Areas of seasonally wet grassland)

Soft landscape

Trees

- Coniferous Tree; 2.0 - 2.5m (Schedule ref: A i)
- Extra Heavy Standard Tree; 16 - 18cm (Schedule ref: A ii)
- Heavy Standard Tree; 14 - 16cm (Schedule ref: A iii)
- Standard Tree; 8-10cm / 10 - 12cm (Schedule ref: A iv)
- Multi-stemmed tree (Schedule ref: A v)

Native hedge planting

- Field style native hedge mix (Schedule ref: B i)

Tree and shrub mixes

- Woodland mixes (Schedule ref: C i & ii)
- Shrub mixes (Schedule ref: C iii & iv)
- Groundcover shrub planting (Schedule ref: D i)
- Specimen shrubs (Schedule ref: D ii)
- Bulb planting (Schedule ref: D iii)

Grass and Meadow seed mixes

- Amenity grass areas (Schedule ref: E i)
- Meadow mix - Dry (Cut once annually) (Schedule ref: E ii)
- Meadow mix - Dry (Cut fortnightly) (Schedule ref: E ii)
- Tussock grassland (Cut biannually) (Schedule ref: E iii)
- Flood meadow (Schedule ref: E iv)
- Water's edge meadow (Schedule ref: E v)

Marginal and Aquatic planting

- Swamp/ marginal planting (Schedule ref: F i)
- Shallow water / ledge plants (Schedule ref: F ii)

Notes:

Refer to tree and shrub palette JSL1864.552 for further information regarding species, stock and planting densities.

Hard landscape & Ecological elements

- Rabbit proof mesh fence, 600mm high
- Kneel Rail, 400mm high
- Timber bollards, 600mm high
- Wildlife hulk (Felled trunk of tree)
- Hibernaculum (rubble / stone pile)
- Hibernaculum (grass clippings / leaves pile)
- Bat box (fixed to existing tree)
- Rolled hoggin gravel footpath (1.8m wide)
- Grasscrete surfacing (to similar and approved product)
- Timber picnic table & bench (Recycled plastic or robust timber style)
- Rustic timber bench (Site won tree trunk, sawn to flat seat surface)

Rev	Date	Amendment	Name	Checked
A	02/2012	Minor amends	DC	DC

Drawing Based Upon: JWO372/600-02

Status: FOR COMMENT

Notes: Contractors are not to scale from this drawing. All dimensions to be checked on site and any discrepancies, ambiguities and/or omissions between this drawing and information given elsewhere must be reported to this office. If in doubt, ask.

RPS
Lakesbury House Hittingbury Road Chandlers Ford Hampshire SO53 5SS
023 80810440 023 80810448 rps@rpsgroup.com www.rpsgroup.com

Client: Taylor Wimpey Southern Counties

Project: Old Park Farm, Waterlooville

Title: Stream Corridor Proposals

Date: 12/11 Scale: 1:250 Paper Size: A1

Drawn: NJ Checked: DC Job Ref: JSL 1864

Drawing Number: 501 Rev: A

www.rpsgroup.com

HAVANT BOROUGH COUNCIL

23 FEB 2012

RECEIVED

Key plan (nts)

