TITLE NUMBER

SH8390

HAMPSHIRE : HAVANT

N

ORDNANCE SURVEY MAP REFERENCE: SU7407SE

SCALE: 1:1250

CROWN COPYRIGHT. Produced by HMLR. Further reproduction in whole or in part is prohibited without the prior written permission of Ordnance Survey. Licence Number GD 272728.

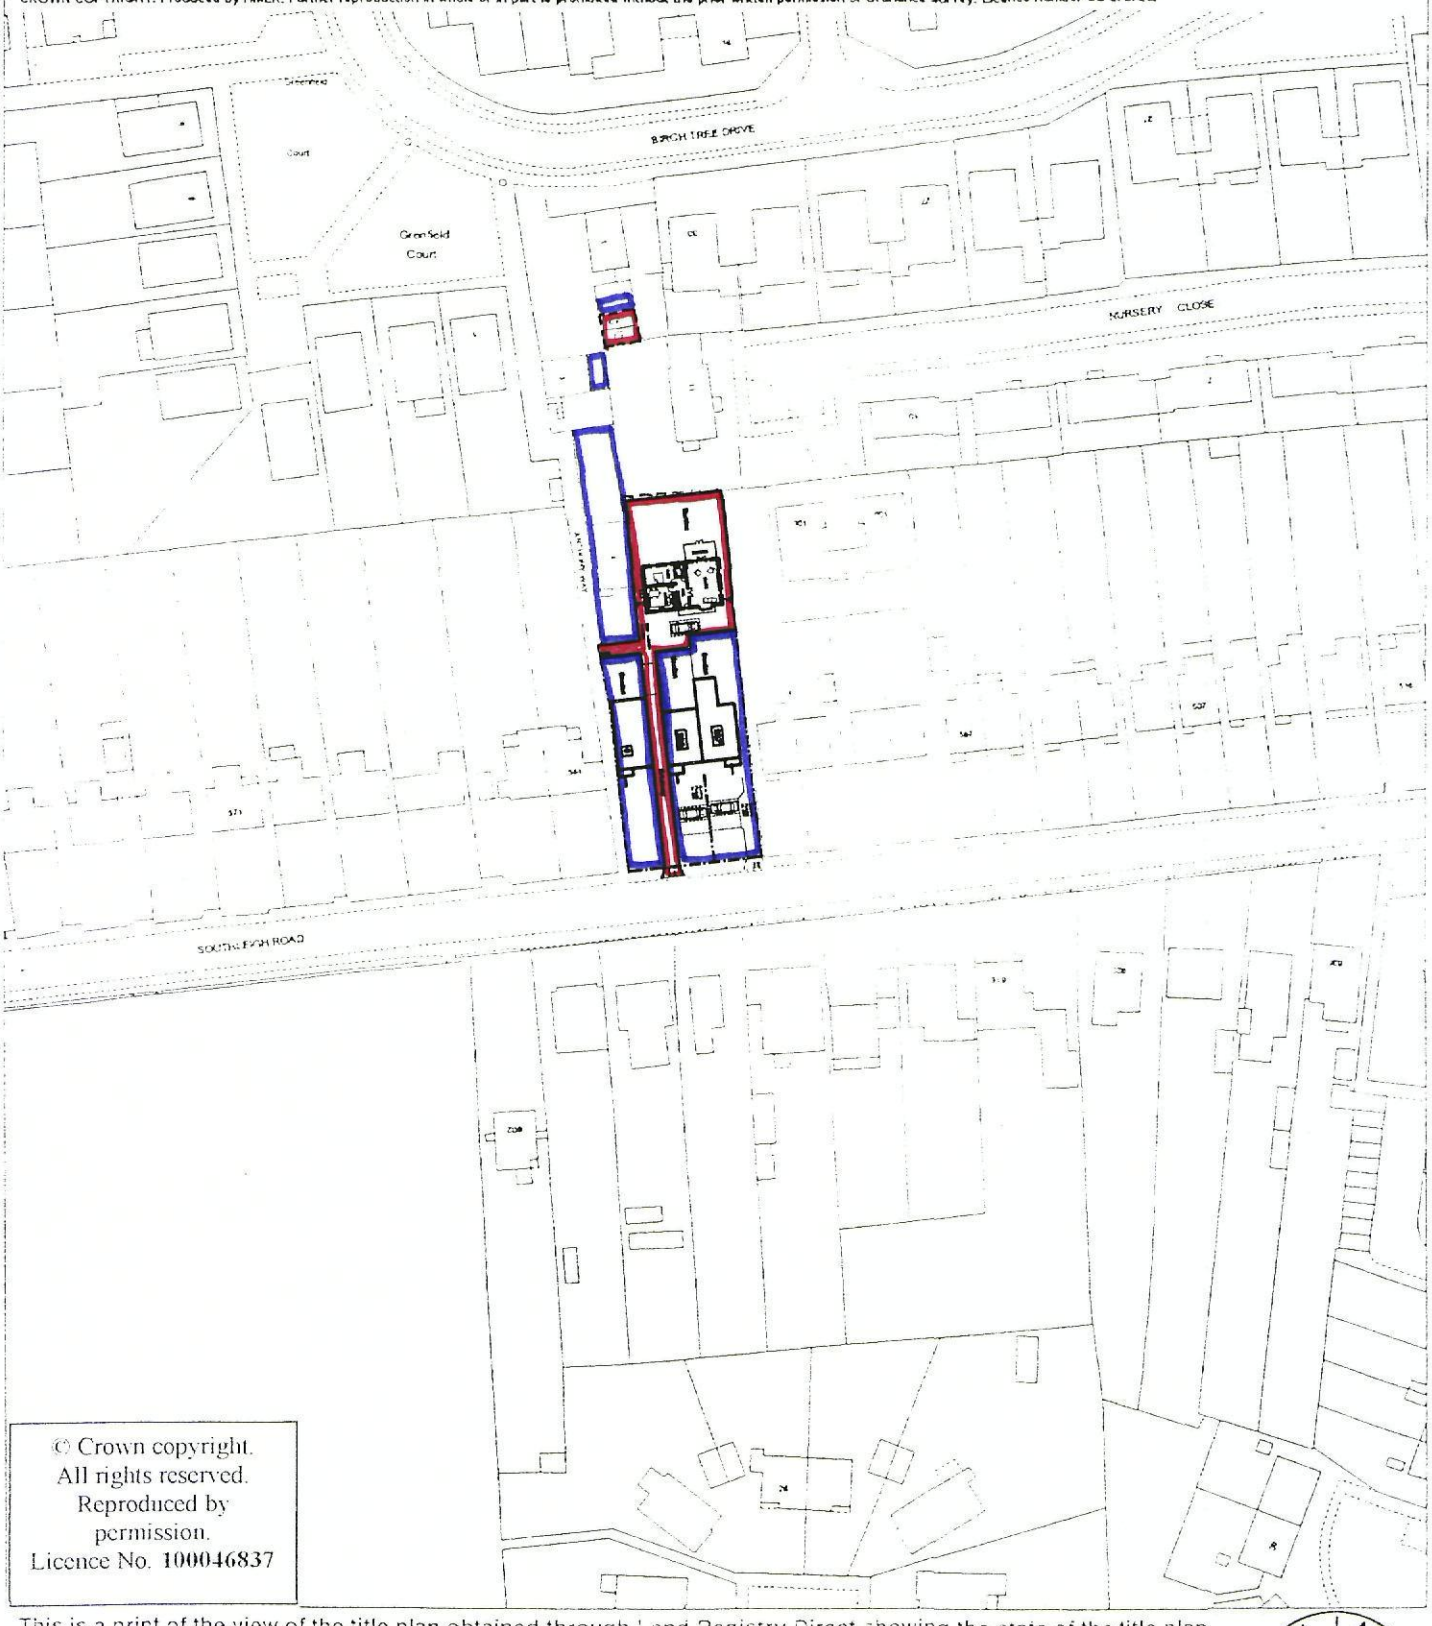

© Crown copyright.
All rights reserved.
Reproduced by
permission.
Licence No. 100046837

This is a print of the view of the title plan obtained through Land Registry Direct showing the state of the title plan on 6 MAY 2004 at 14:46:54. It may not be to the scale shown on the title plan.

This title is dealt with by the Portsmouth District Land Registry.

©Crown Copyright. Produced by HMLR. Further reproduction in whole or part is prohibited without the prior written permission of Ordnance Survey. Licence Number GD272728.

H.M. LAND REGISTRY DP 04/2001

201A 0512