


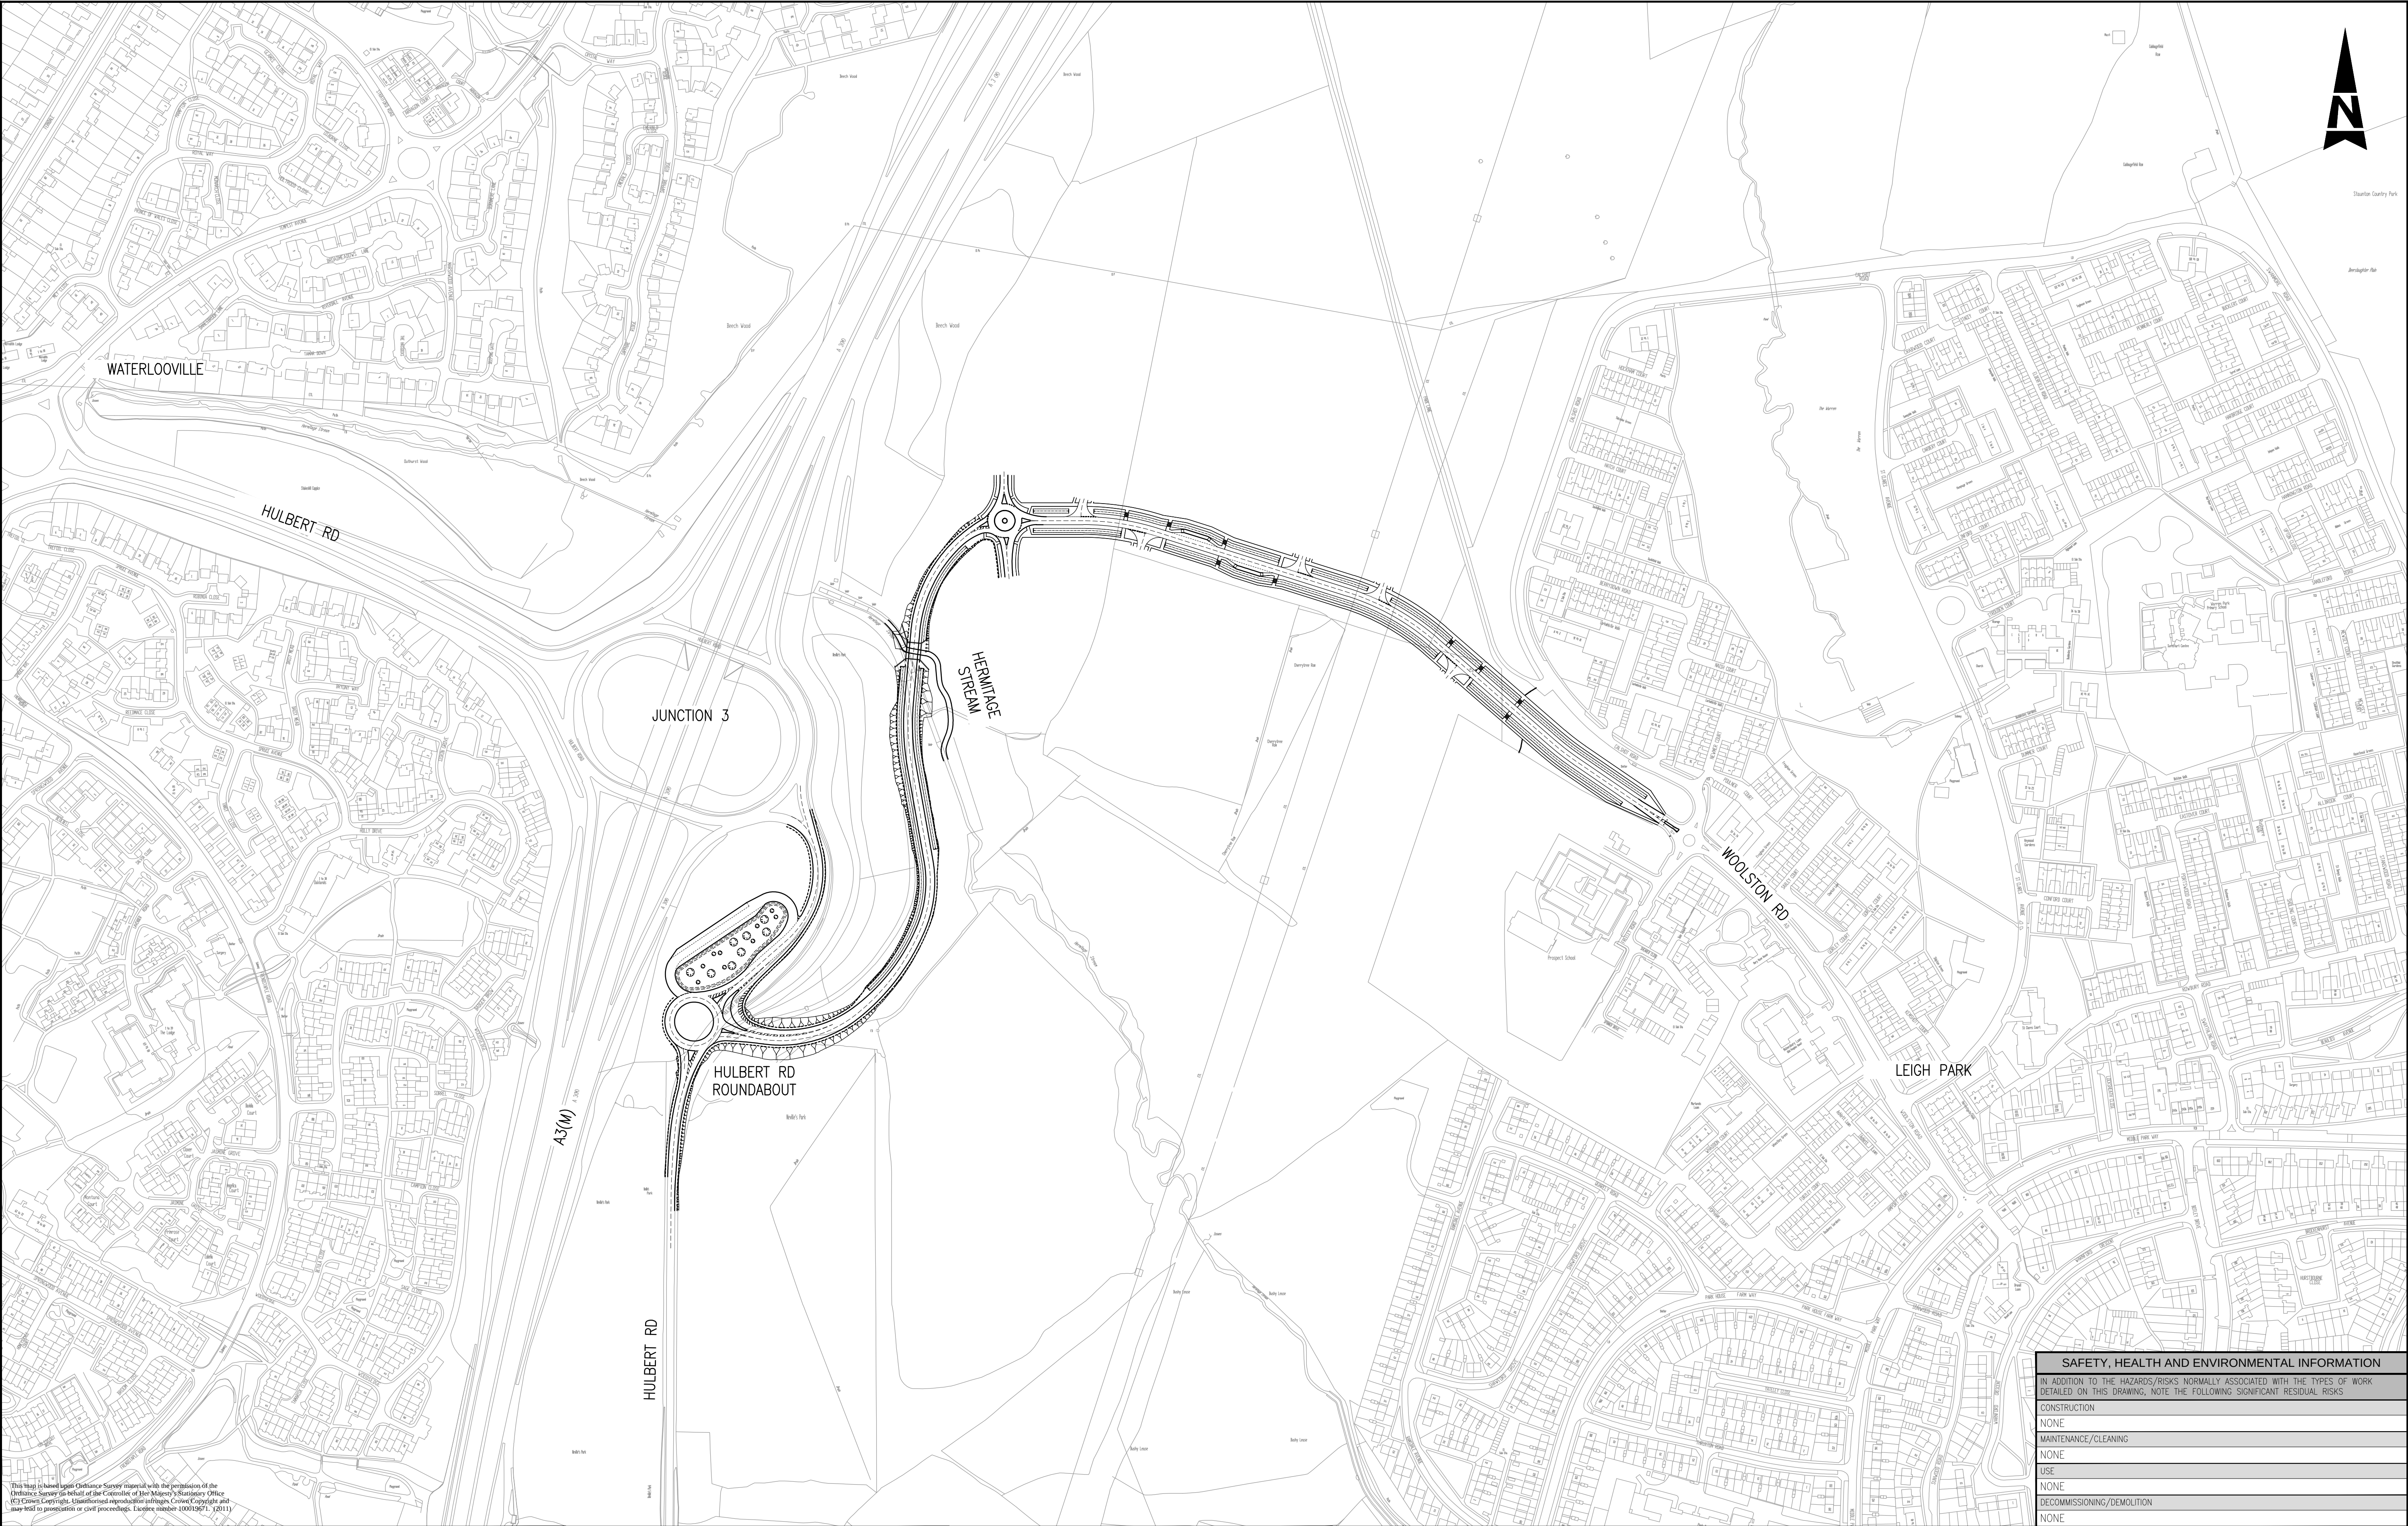

This stage 2 plan is based upon Ordnance Survey material with the permission of the Ordnance Survey (as behalf of the Controller of Her Majesty's Stationary Office) (© Crown Copyright). It is not to be used for any purpose other than that for which it was prepared. It may be used for presentation or civil proceedings. Licence number 100019671, 10011

										ATKINS™ Atkins Limited Consulting Engineers, Woodcote Grove, Ashley Road Epsom, Surrey, England, KT18 5BW Tel: (01372) 726140 Fax: (01372) 740055 www.atkinsglobal.com										Client PORTSMOUTH CITY COUNCIL 			Title LOCATION PLAN OVERVIEW				
										Project DUNSBUY HILL FARM STAGE 2			Sheet Size A1	Original Scale 1:2500	Designed/Drawn MBW	Checked SD	Authorised IPC										
													Date 10.11	Date 04.11.11	Date 04.11.11												
										Status P	Drawing Number 5099849/TP/LP/101			Rev B													
										Stat	Purpose of Issue	Date	Auth	Rev	Description	By	Date	Chk'd	Auth								
										B	FOR HCC APPROVAL	29.2.12	JA	B	FOOTWAY ADDED TO LINK ROAD	SD	29.2.12	ND	JA								
										P	FOR HCC APPROVAL	04.11.11	IPC	A	ORIGINAL ISSUE	MBW	04.11.11	SD	IPC								