


DO NOT SCALE

A1

File: P_509849_TP_GA_101-104 revB.dwg
Date: Mar 01, 2012 - 4:06pm Plotted by: dimm3215

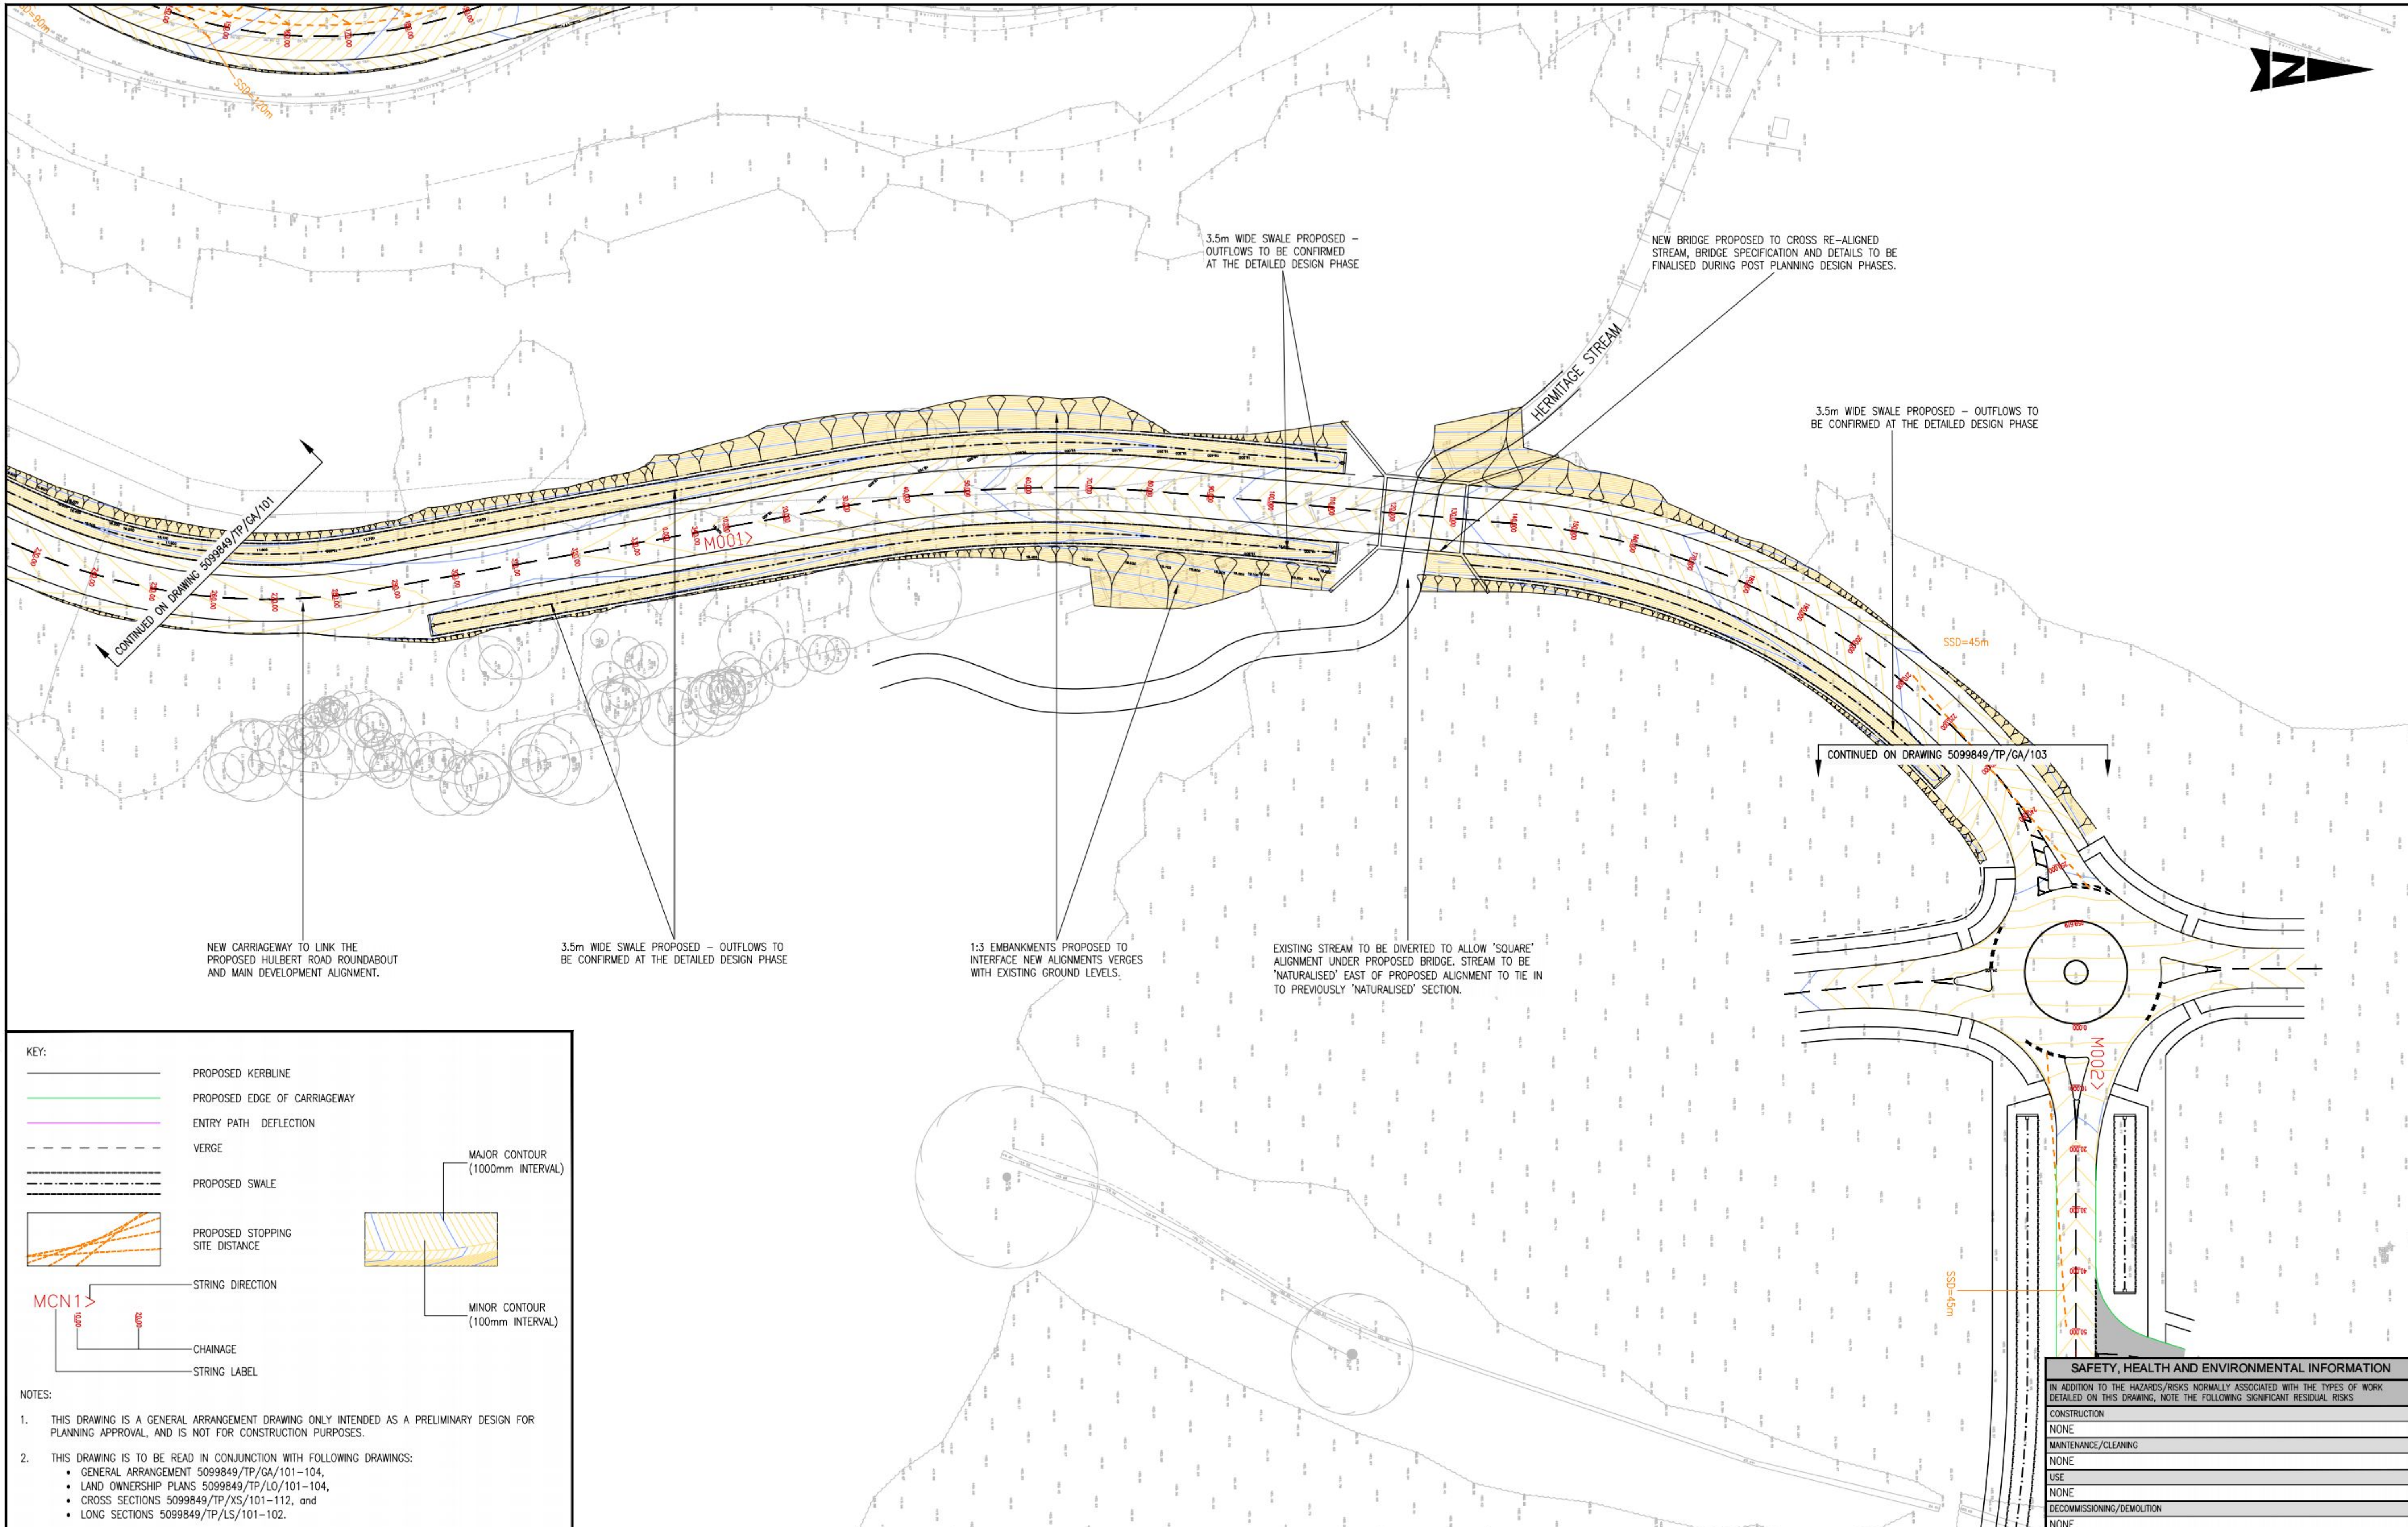

										ATKINS™ Atkins Limited Consulting Engineers, Woodcote Grove Ashley Road Epsom, Surrey, England, KT18 5BW Tel: (01372) 726140 Fax: (01372) 740055 www.atkinsglobal.com										Client PORTSMOUTH CITY COUNCIL  Project DUNSBUry HILL FARM STAGE 2										Title GENERAL ARRANGEMENT (SHEET 2 of 4)	